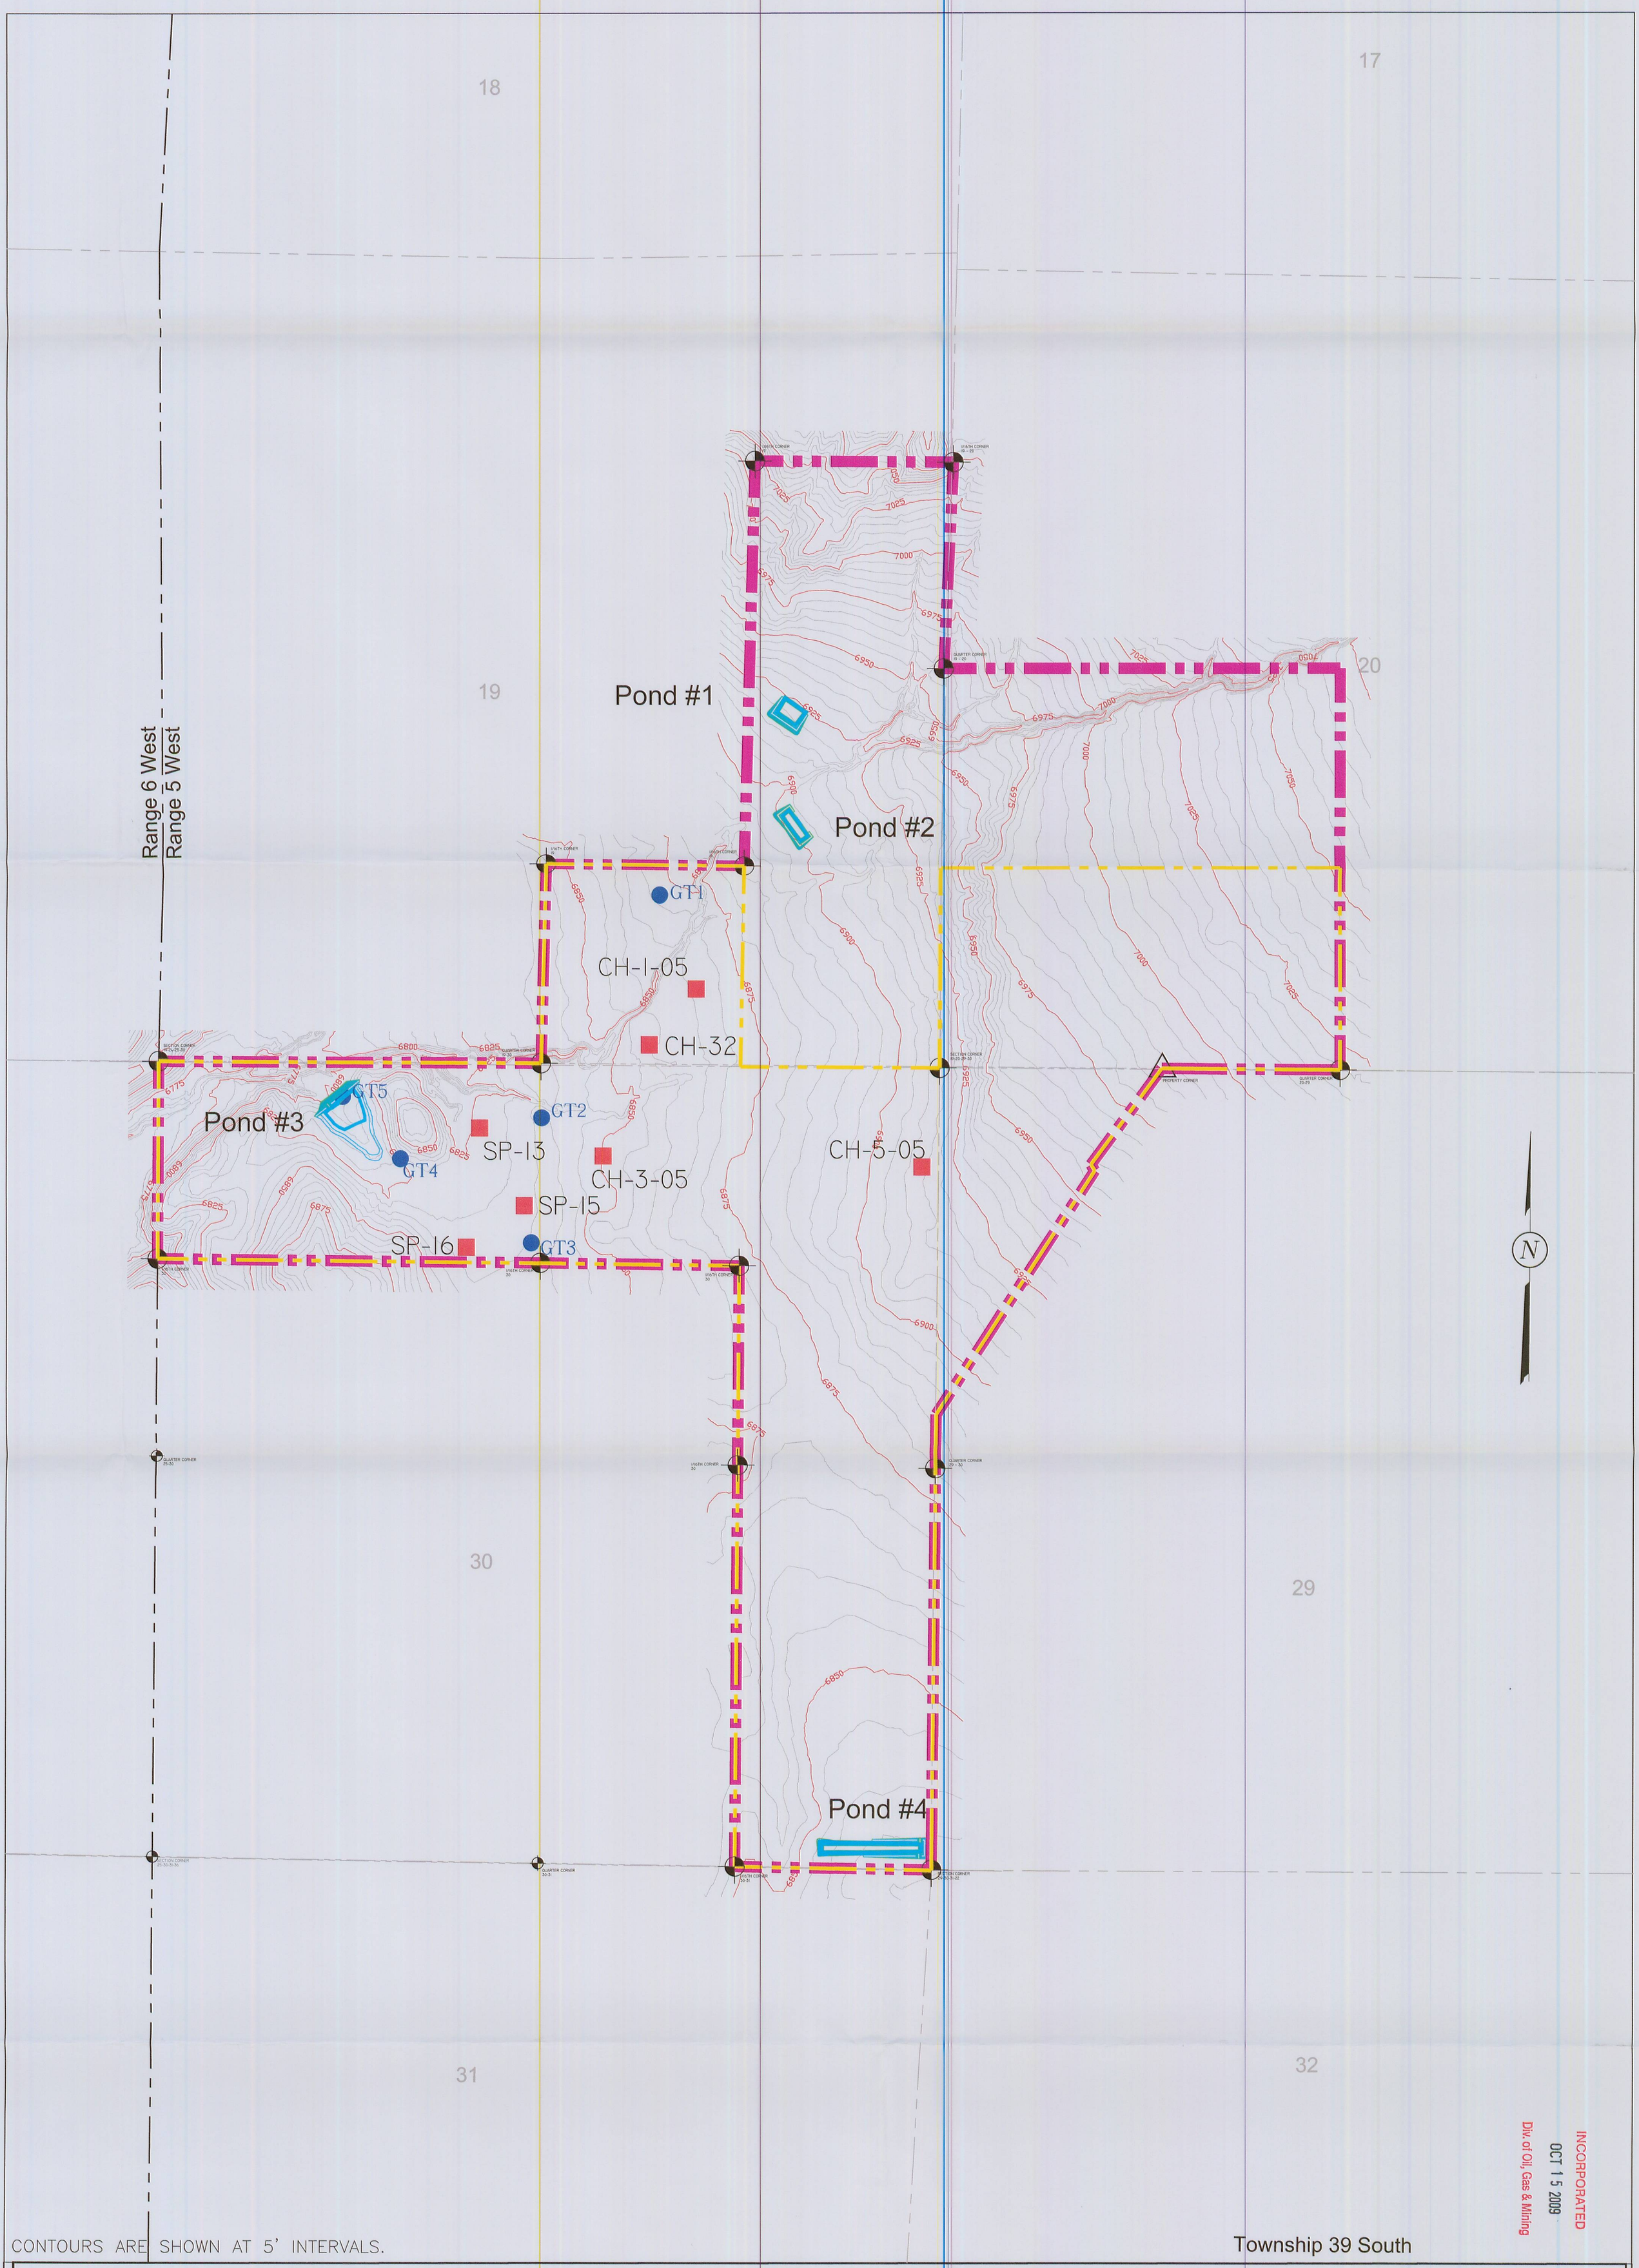

CONTOURS ARE SHOWN AT 5' INTERVALS.

LEGEND:	DRAWN BY:	CHECKED BY:
PERMIT BOUNDARY	C. McCOURT J. STANSFIELD	CRM/APC
PRIVATE COAL OWNERSHIP	DRAWING: 5-39	DATE: 4/20/07
COAL LINE BOUNDARY		SCALE: 1" = 500'
SECTION LINE		
FOUND SECTION CORNER	JOB NUMBER: 1400	SHEET
FOUND PROPERTY CORNER		

REVISIONS

DATE:	BY:
12/06/08	CRM

GEOTECH SAMPLES/ DRILLING LOCATIONS

COAL HOLLOW PROJECT
ALTON, UTAH

DRAWING: 5-39

Registered Professional Engineer
275875-2202
CHRIS R. McCOURT
12-15-08
State of Utah

Alton Coal Development
Coal Hollow Project
463 North 100 West, Suite 1
Cedar City, Utah 84720
Phone (435)867-5331
Fax (435)867-1192

INCORPORATED
OCT 1 5 2009
Div. of Oil, Gas & Mining

RECEIVED
DEC 2 2 2008
DIV. OF OIL, GAS & MINING