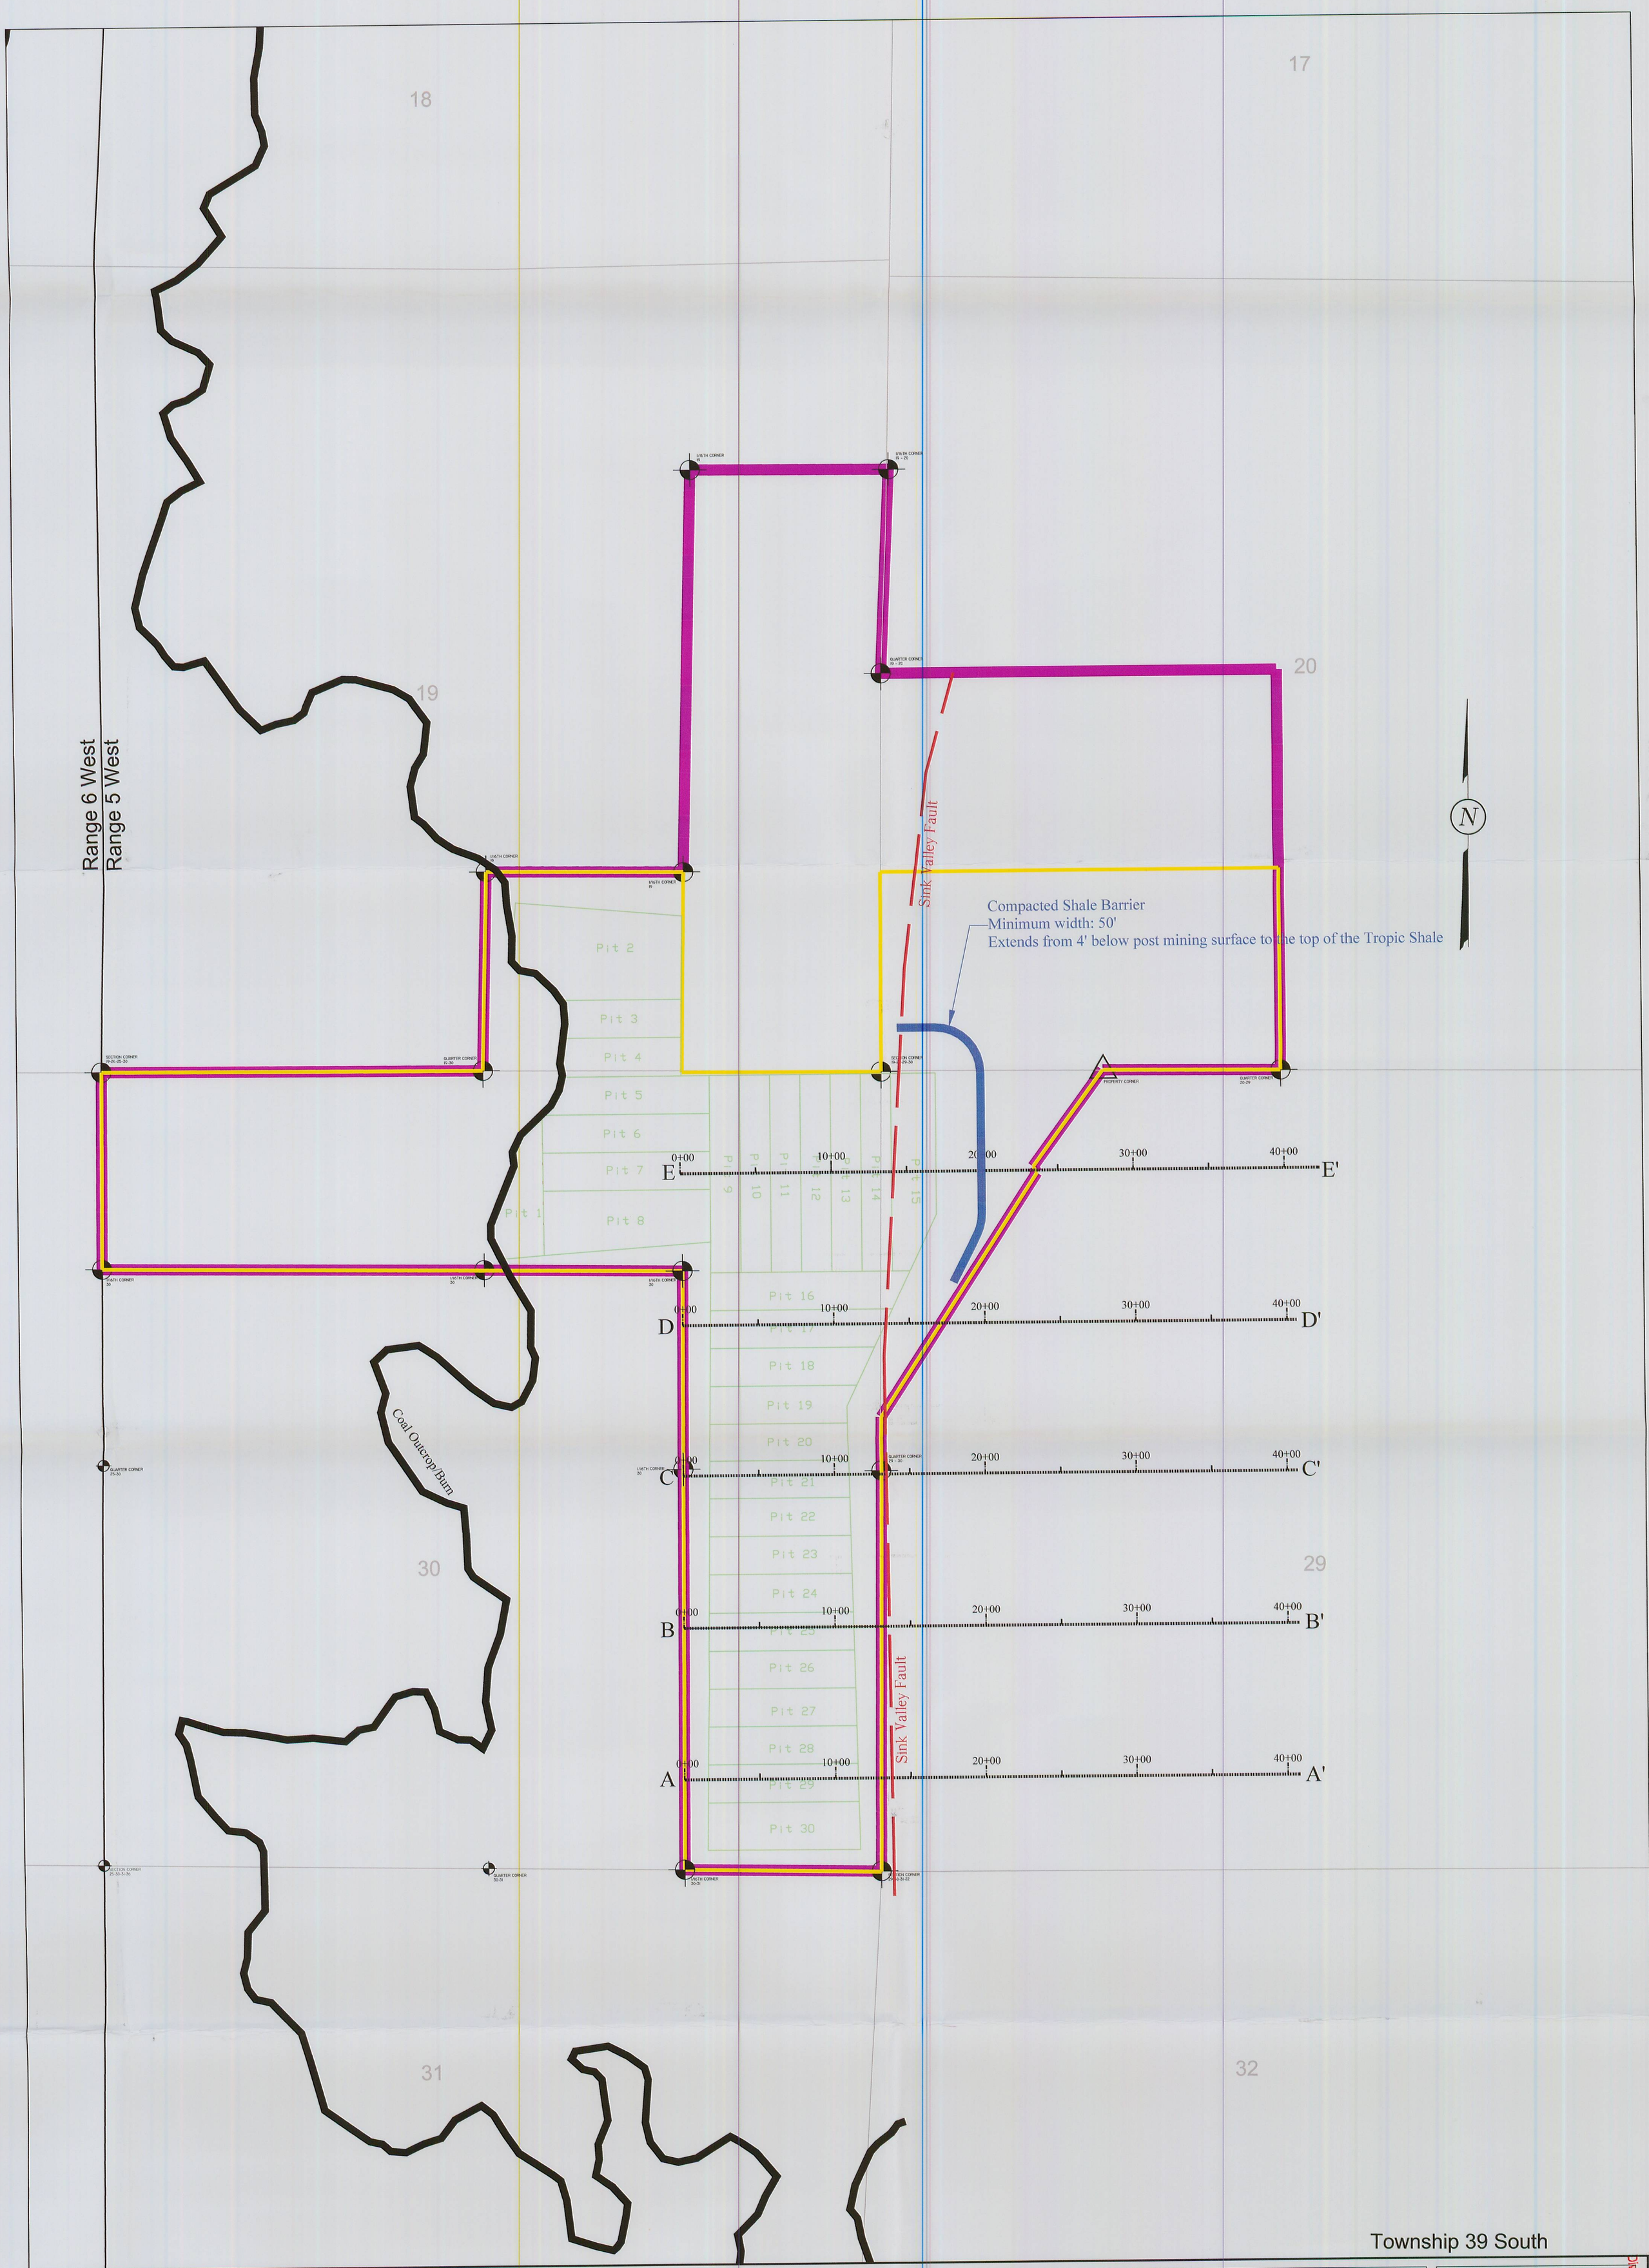

PERMIT BOUNDARY
PRIVATE COAL OWNERSHIP
COAL LINE BOUNDARY
COAL PIT OUTLINES
SECTION LINE
FOUND SECTION CORNER
FOUND PROPERTY CORNER

DRAWN BY:	CHECKED BY:
C. McCOURT	ECP
DRAWING: Plate 1	DATE: 8/26/09
	SCALE: 1" = 500'
JOB NUMBER: 1400	SHEET

REVISIONS

DATE:	BY:

PERMANENT SHALE BARRIER

PLAN VIEW W/CROSS SECTIONS

COAL HOLLOW PROJECT
ALTON, UTAH

DRAWING: Plate 1

RECEIVED
AUG 27 2009
DIV. OF OIL, GAS & MINING

Registered Professional Engineer
275875-2202
CHRIS R. McCOURT
8-26-09
State of Utah

Alton Coal Development
Coal Hollow Project

463 North 100 West, Suite 1
Cedar City, Utah 84720
Phone (435)867-5331
Fax (435)867-1192

Div. of Oil, Gas & Mining