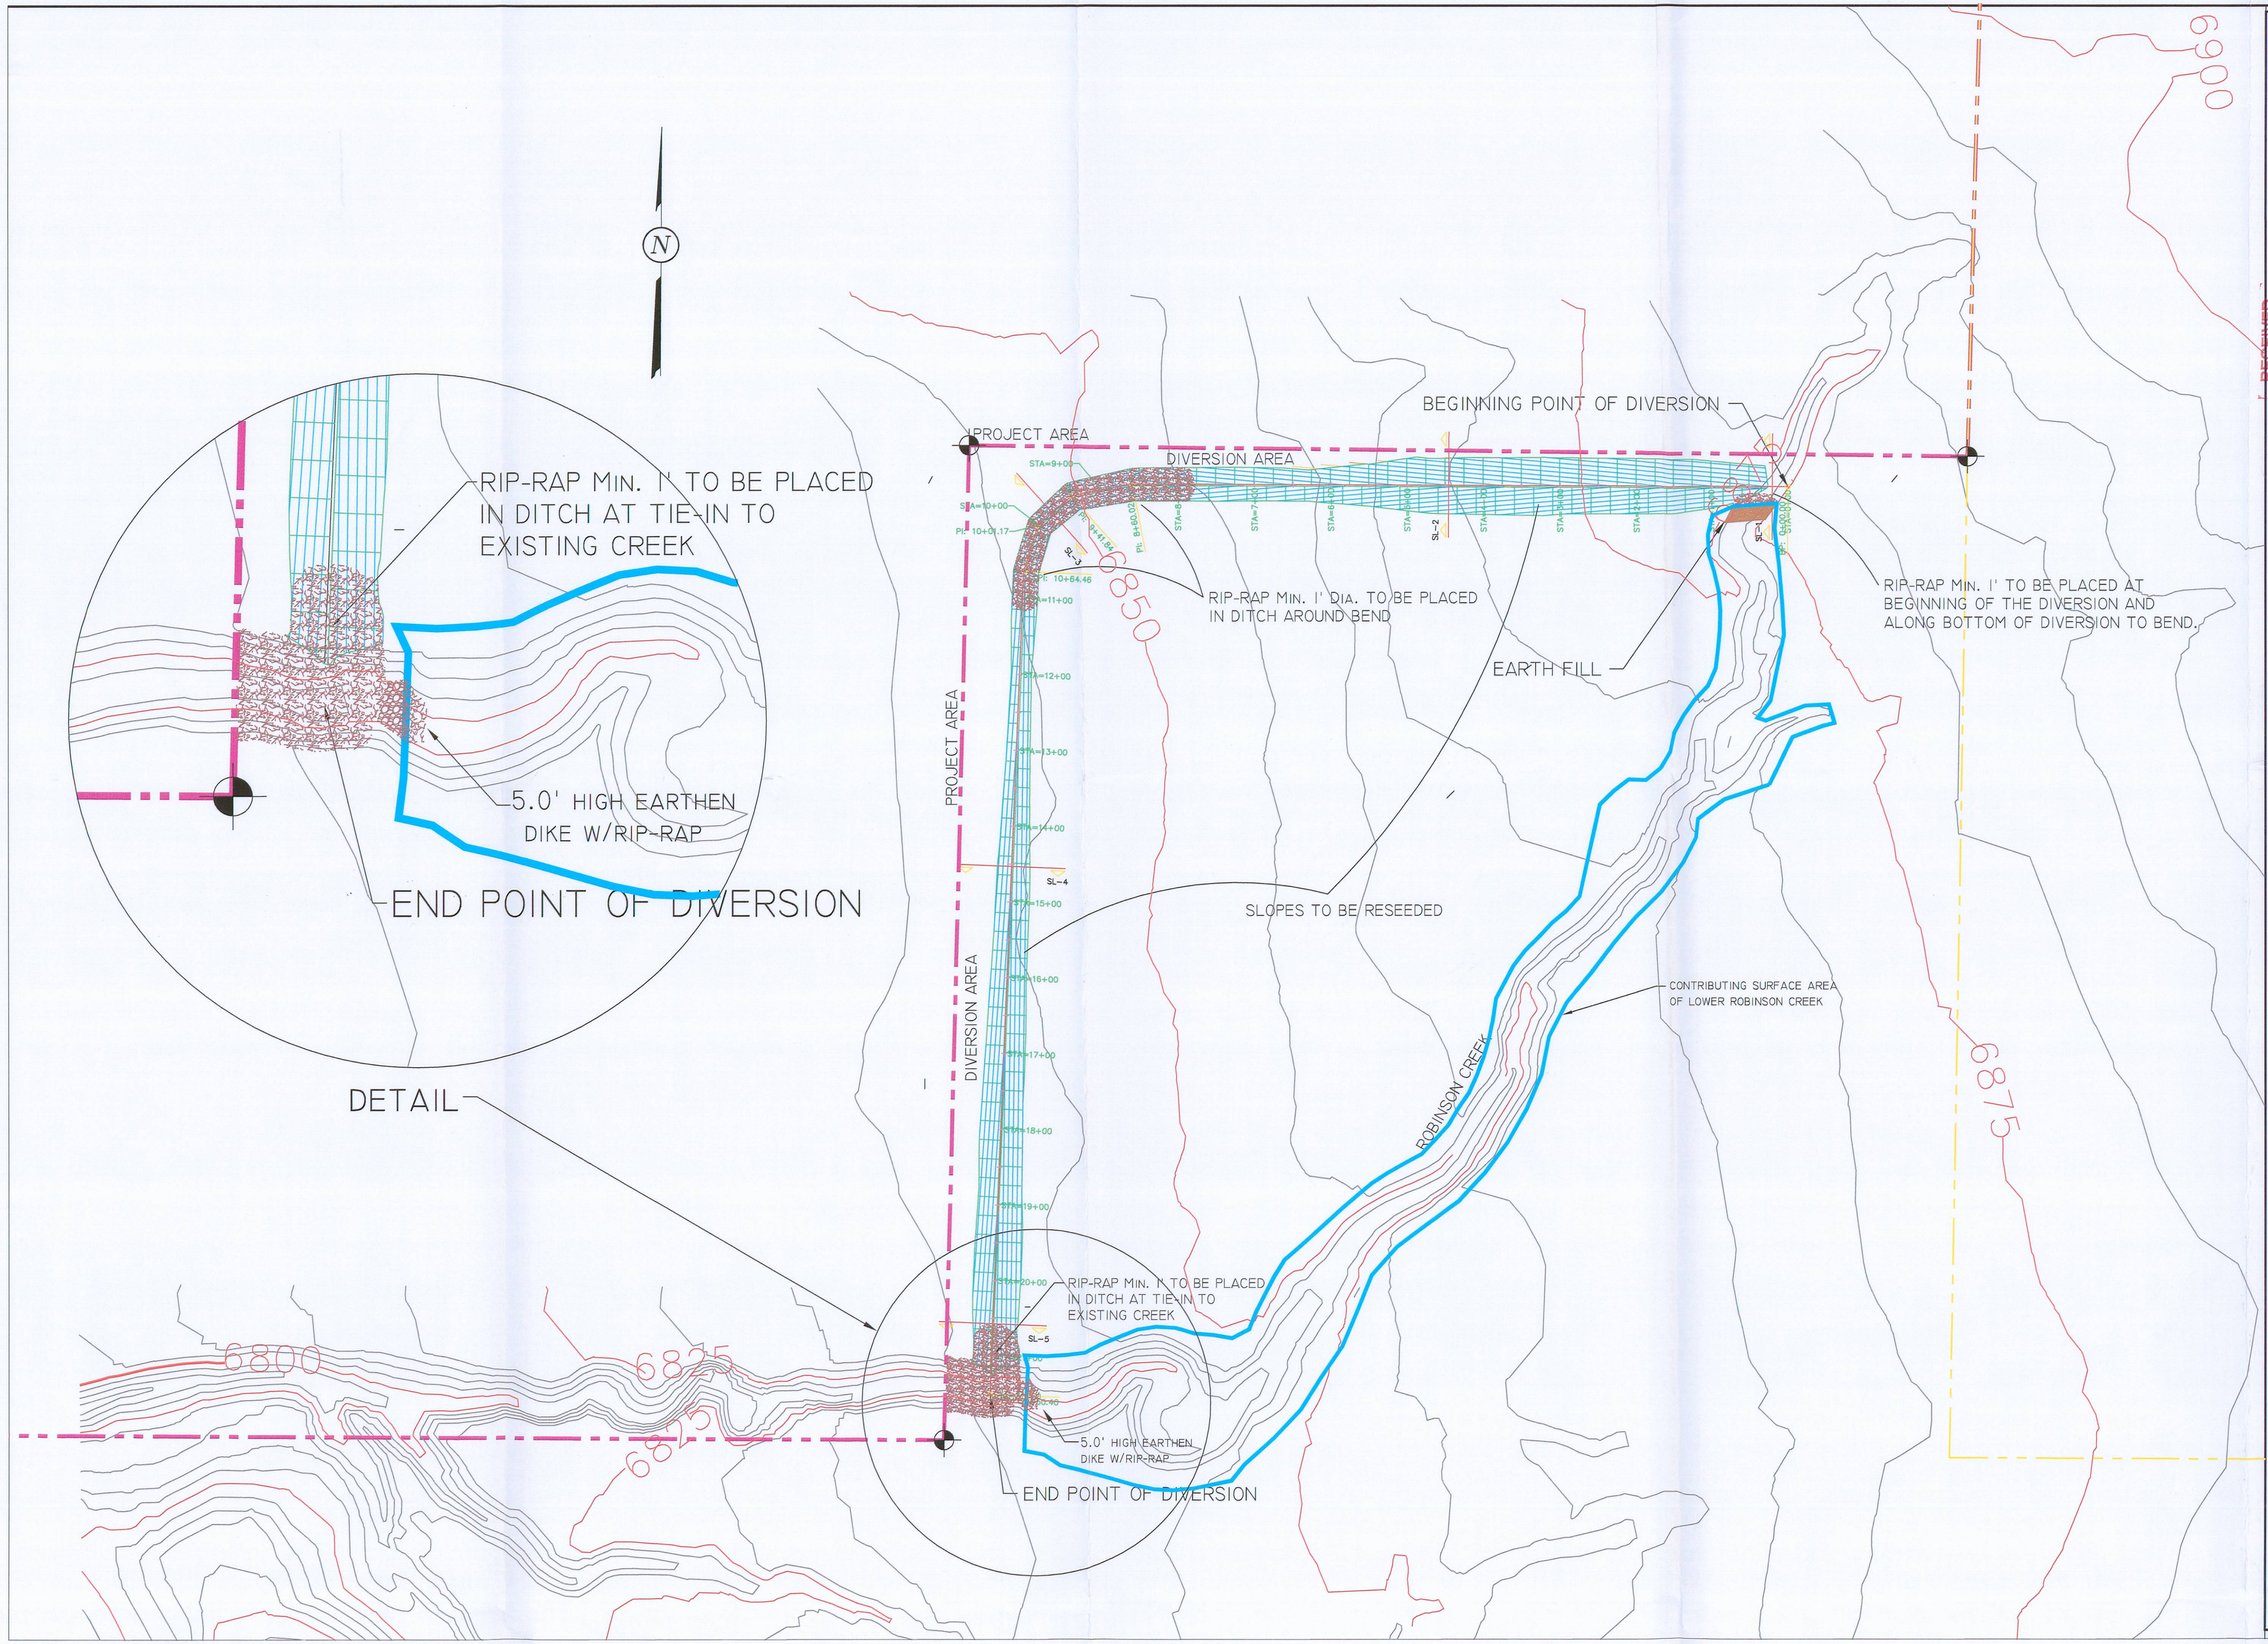



Alton Coal Development
Coal Hollow Project
463 North 100 West, Suite 1
Cedar City, Utah 84720
Phone (435)867-5331
Fax (435)867-1192


RECEIVED
MAR 28 2011
DIV. OF OIL, GAS & MINING

Registered Professional Engineer
167590
Larry J. Adams
State of Utah
3/22/11

# ROBINSON CREEK TEMPORARY DIVERSION PLAN VIEW

COAL HOLLOW PROJECT
ALTON, UTAH

DRAWING: 5-20

| REVISIONS | |
|---|---|
| DATE: | BY: |
| 9/16/08 | CRM |
| 3/10/11 | BKN |

| | |
|---|---|
| DRAWN BY: J. STANSFIELD C. McCOURT | CHECKED BY: LWJ |
| DRAWING: 5-20 | DATE: 4/20/07 |
| | SCALE: 1" = 100' |
| JOB NUMBER: 1400 | SHEET |

LEGEND:
- PERMIT BOUNDARY
- FEDERAL COAL OWNERSHIP
- CONTRIBUTING AREA
- FOUND SECTION CORNER

File in: Confidential / Shelf / Expandable
Date Folder: 03/28/11 c/0250005