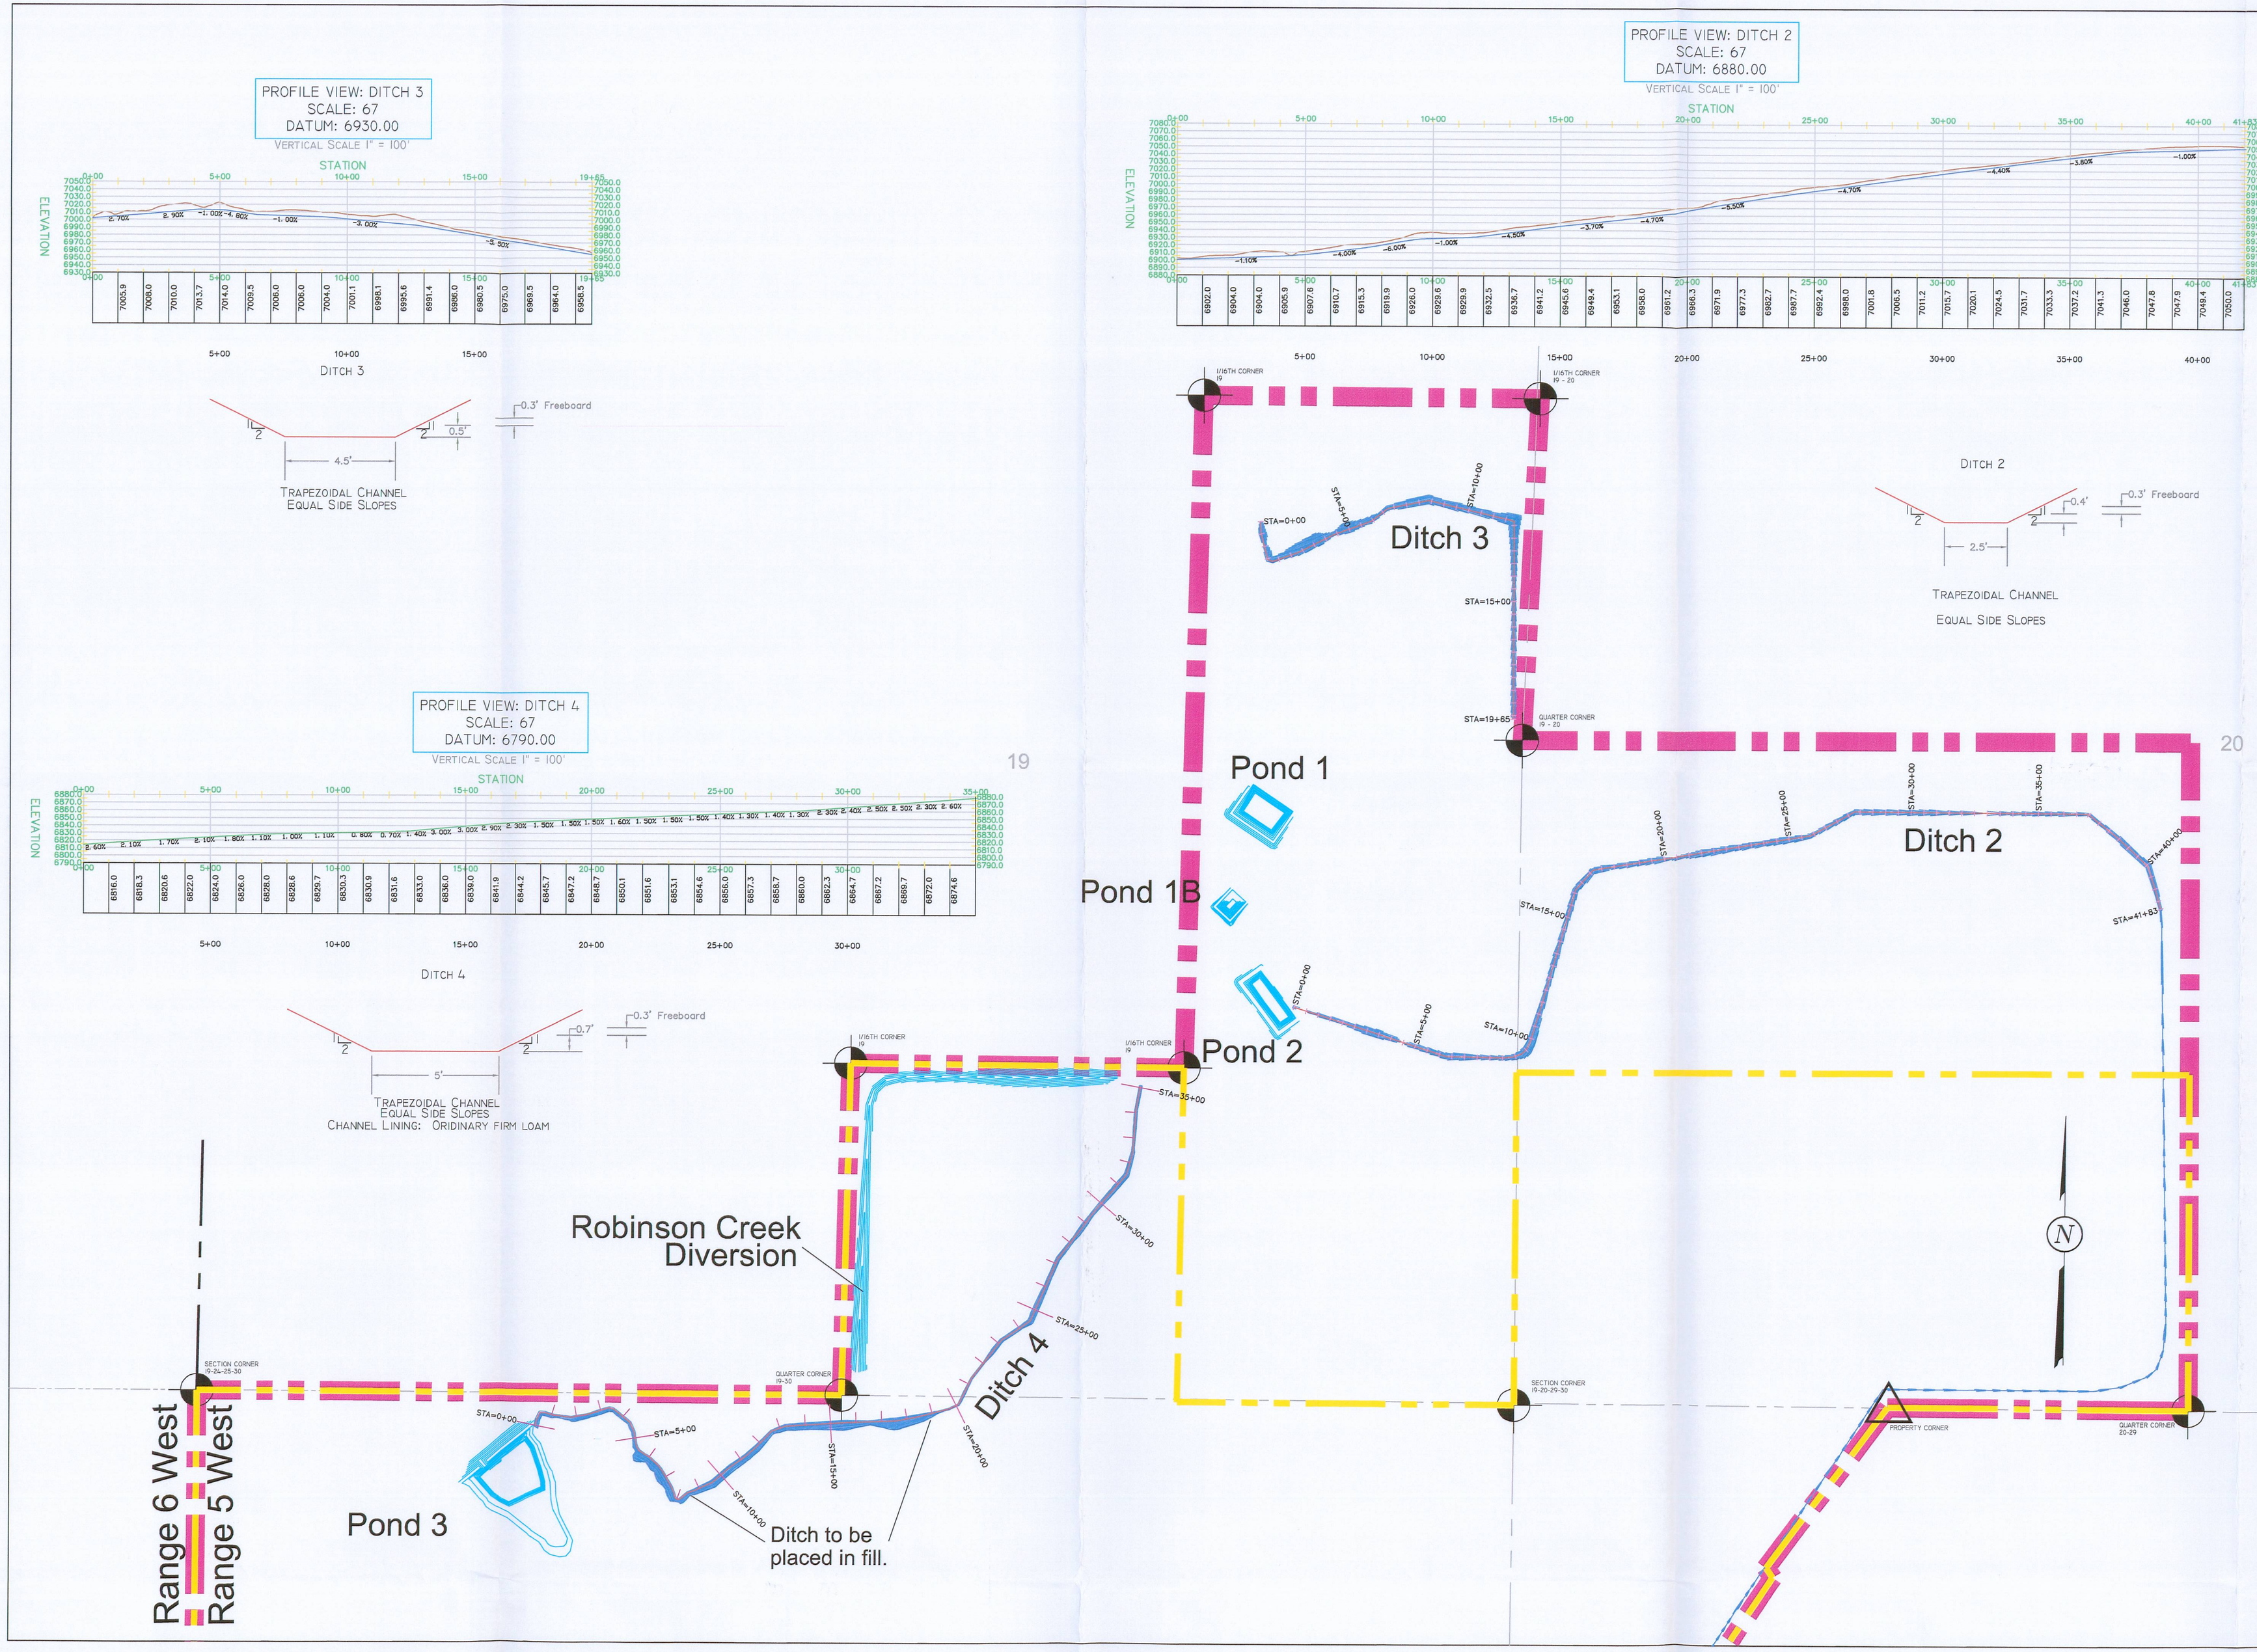

Alton Coal Development
Coal Hollow Project

463 North 100 West, Suite 1
Cedar City, Utah 84720
Phone (435)867-5331
Fax (435)867-1192

RECEIVED
MAR 2 8 2011
DIV. OF OIL, GAS & MINING

DIVERSION DITCH 2, 3, AND 4 DETAILS

COAL HOLLOW PROJECT
ALTON, UTAH

DRAWING: 5-34

REVISIONS	
DATE:	BY:
12/02/08	CRM
03/19/11	BKN

DRAWN BY: J. STANSFIELD	CHECKED BY: CRM/GG
DRAWING: 5-34	DATE: 4/20/07
	SCALE: 1" = 300'
JOB NUMBER: 1400	SHEET

LEGEND:
- PERMIT BOUNDARY
- PRIVATE COAL OWNERSHIP
- FOUND SECTION CORNER
- FOUND PROPERTY CORNER
- DIVERSION DITCHES
- PROPOSED SEDIMENT IMPOUNDS

File in: Confidential / Shelf / Expandable
Date Folder: 02/28/11 CI 02/28/11