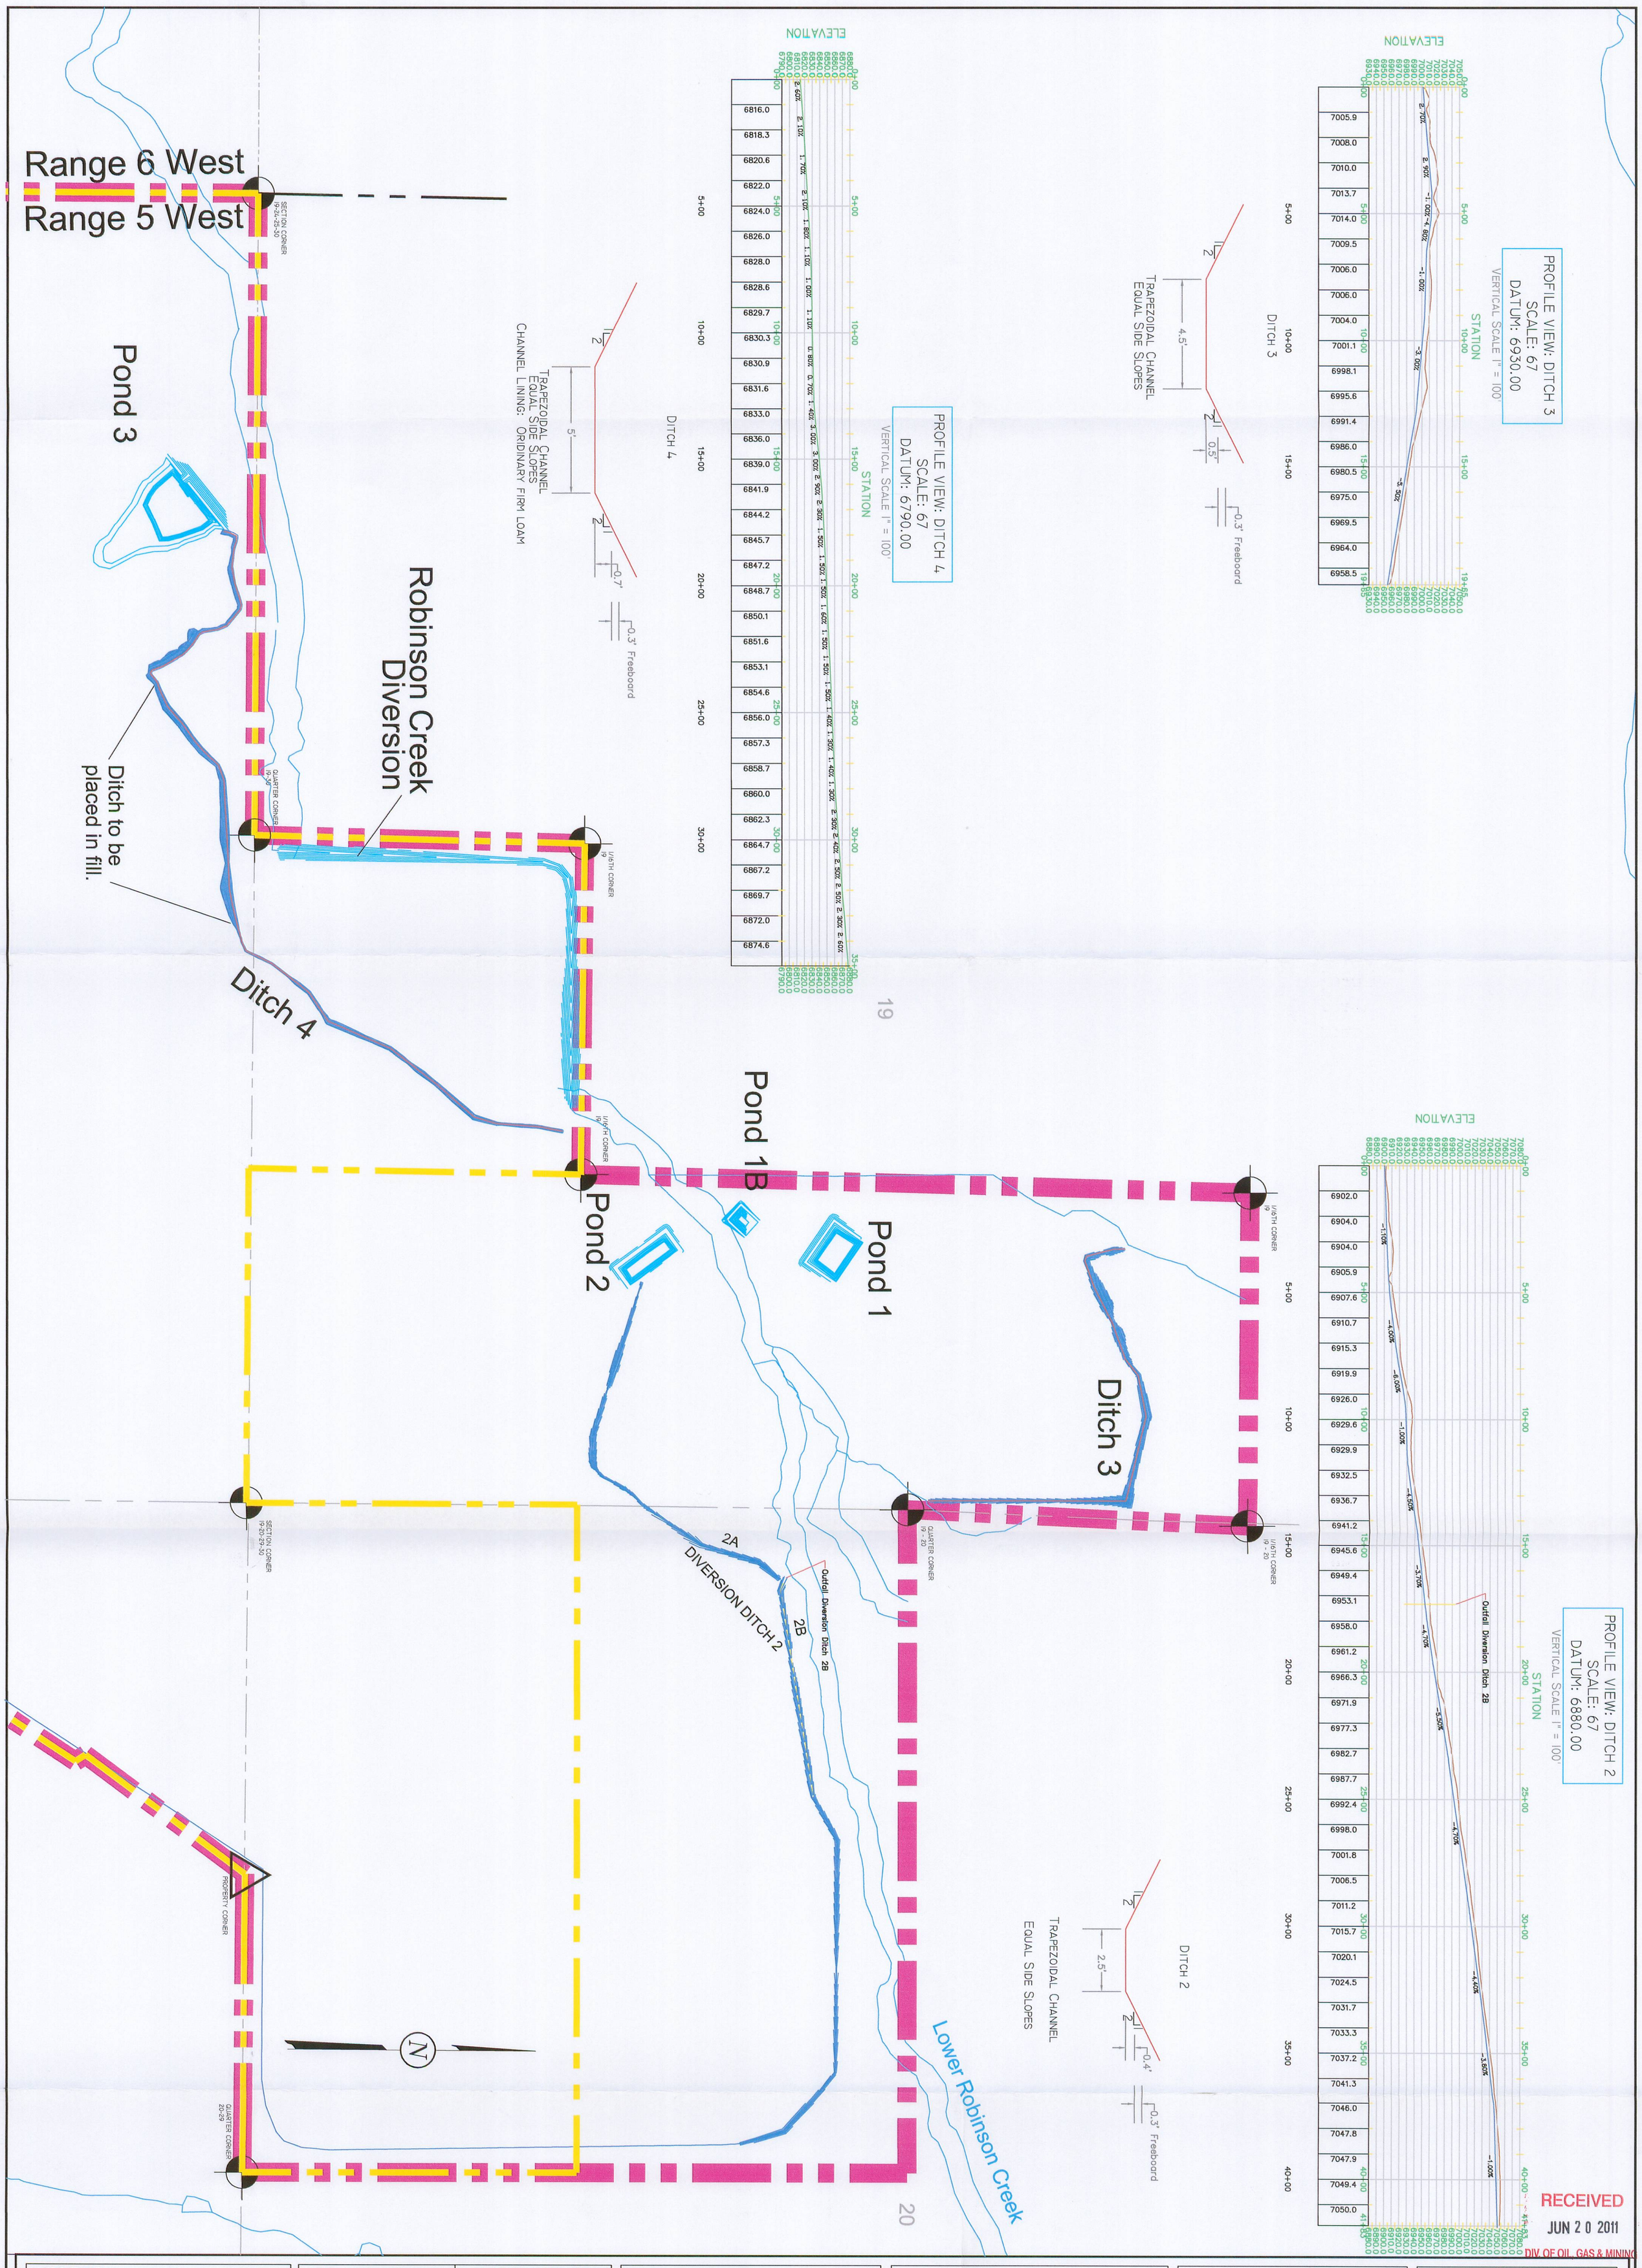

RECEIVED
JUN 2 0 2011
DIV. OF OIL, GAS & MINING

LEGEND:	DRAWN BY:	CHECKED BY:
PERMIT BOUNDARY	J. STANSFIELD	CRM/GG
PRIVATE COAL OWNERSHIP	DRAWING: 5-34	DATE: 4/20/07
FOUND SECTION CORNER		SCALE: 1" = 300'
FOUND PROPERTY CORNER	JOB NUMBER: 1400	SHEET
DIVERSION DITCHES		
PROPOSED SEDIMENT IMPOUNDS		

REVISIONS	
DATE:	BY:
12/02/08	CRM
06/13/08	KN/JKSR

DIVERSION DITCH 2, 3, AND 4 DETAILS

COAL HOLLOW PROJECT
ALTON, UTAH

DRAWING: 5-34

STATE OF UTAH
No. 167590
Larry J. Adams
REGISTERED PROFESSIONAL ENGINEER
6/14/11

Alton Coal Development
Coal Hollow Project
463 North 100 West, Suite 1
Cedar City, Utah 84721
Phone (435)867-5331
Fax (435)867-1192