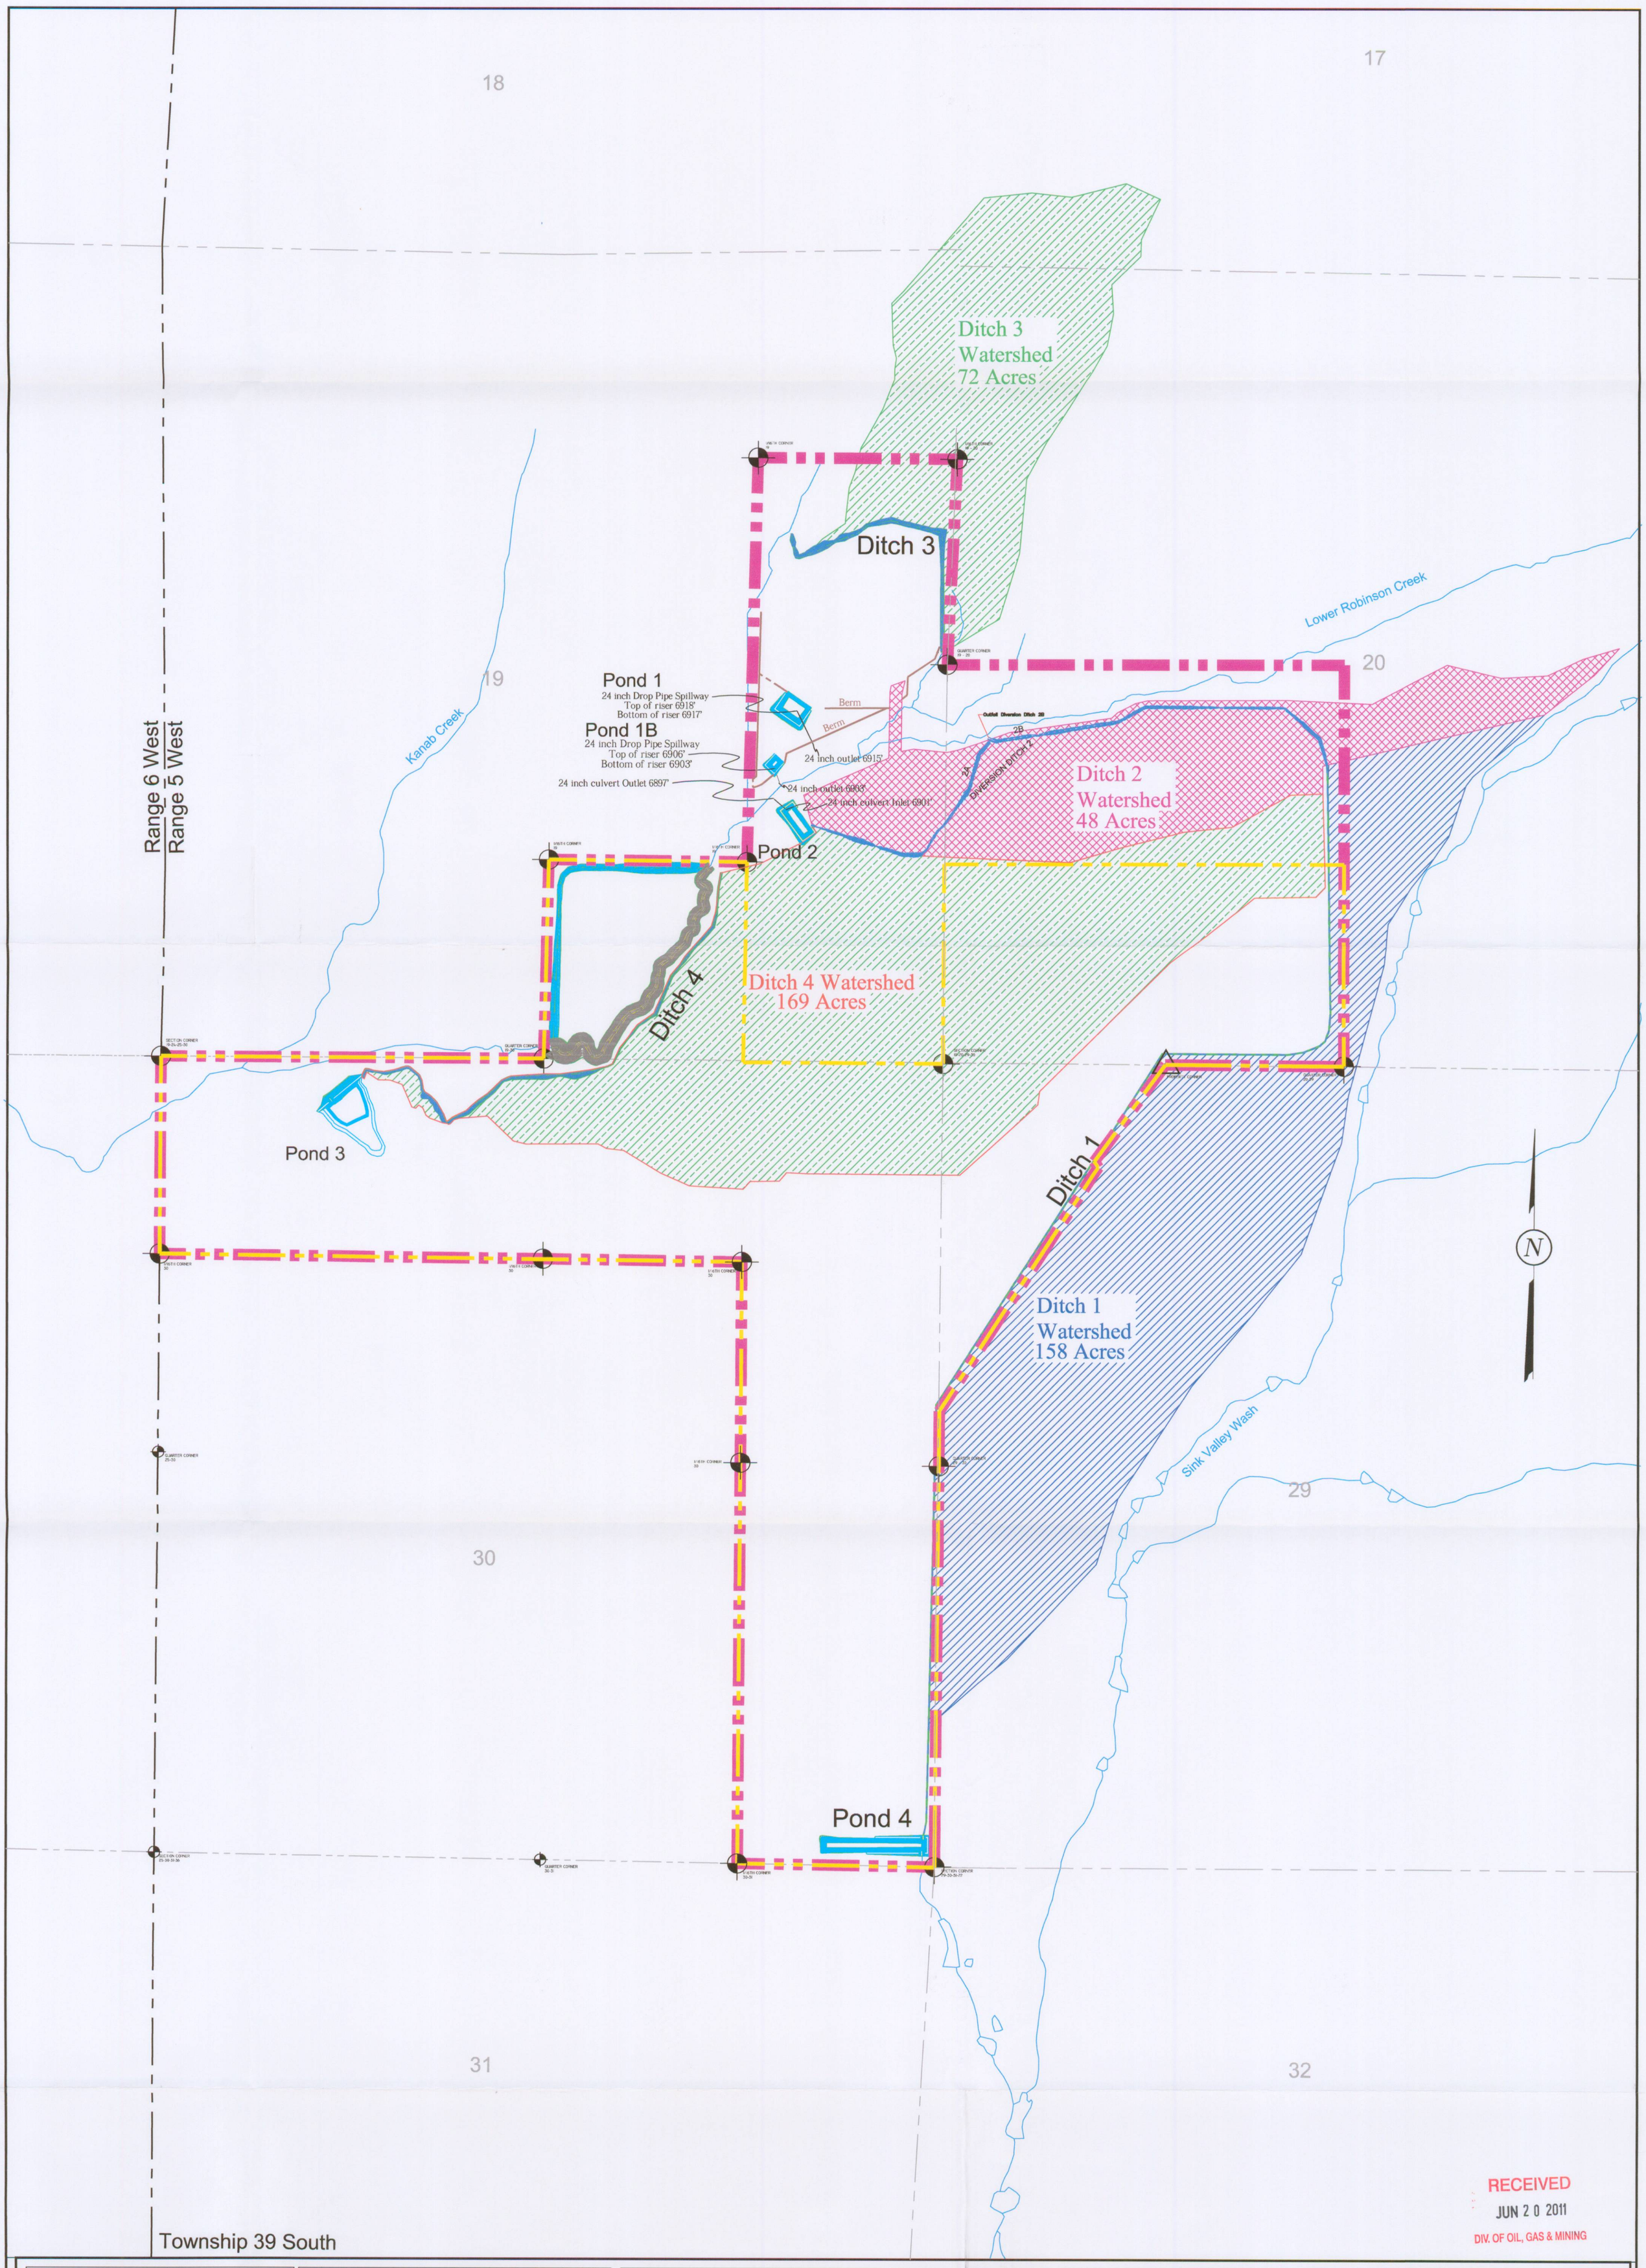

RECEIVED
JUN 2 0 2011
DIV. OF OIL, GAS & MINING

LEGEND:
- PERMIT BOUNDARY
- PRIVATE COAL OWNERSHIP
- PROPOSED DIVERSION DITCHES
- EXISTING DRAINAGES
- PROPOSED SEDIMENT IMPOUNDMENT
- SECTION LINE
- FOUND SECTION CORNER
- FOUND PROPERTY CORNER

DRAWN BY:	CHECKED BY:
C. McCOURT	GG
DRAWING: 5-27	DATE: 4/20/07
	SCALE: 1" = 500'
JOB NUMBER: 1400	SHEET

REVISIONS

DATE:	BY:
12/02/08	CRM
6/13/11	KN/JKSR

DIVERSION DITCH WATERSHEDS

COAL HOLLOW PROJECT
ALTON, UTAH

DRAWING: 5-27

STATE OF UTAH
No. 167590
Larry J. Adams
REGISTERED PROFESSIONAL ENGINEER
6/14/11

Alton Coal Development
Coal Hollow Project
463 North 100 West, Suite 1
Cedar City, Utah 84720
Phone (435)867-5331
Fax (435)867-1192

RECEIVED
AUG 2 9
DIV. OF OIL, GAS

File in:
- Confidential
- Shelf
- X Expandable

Date Folder 08291/C/0250005
0002 Incoming