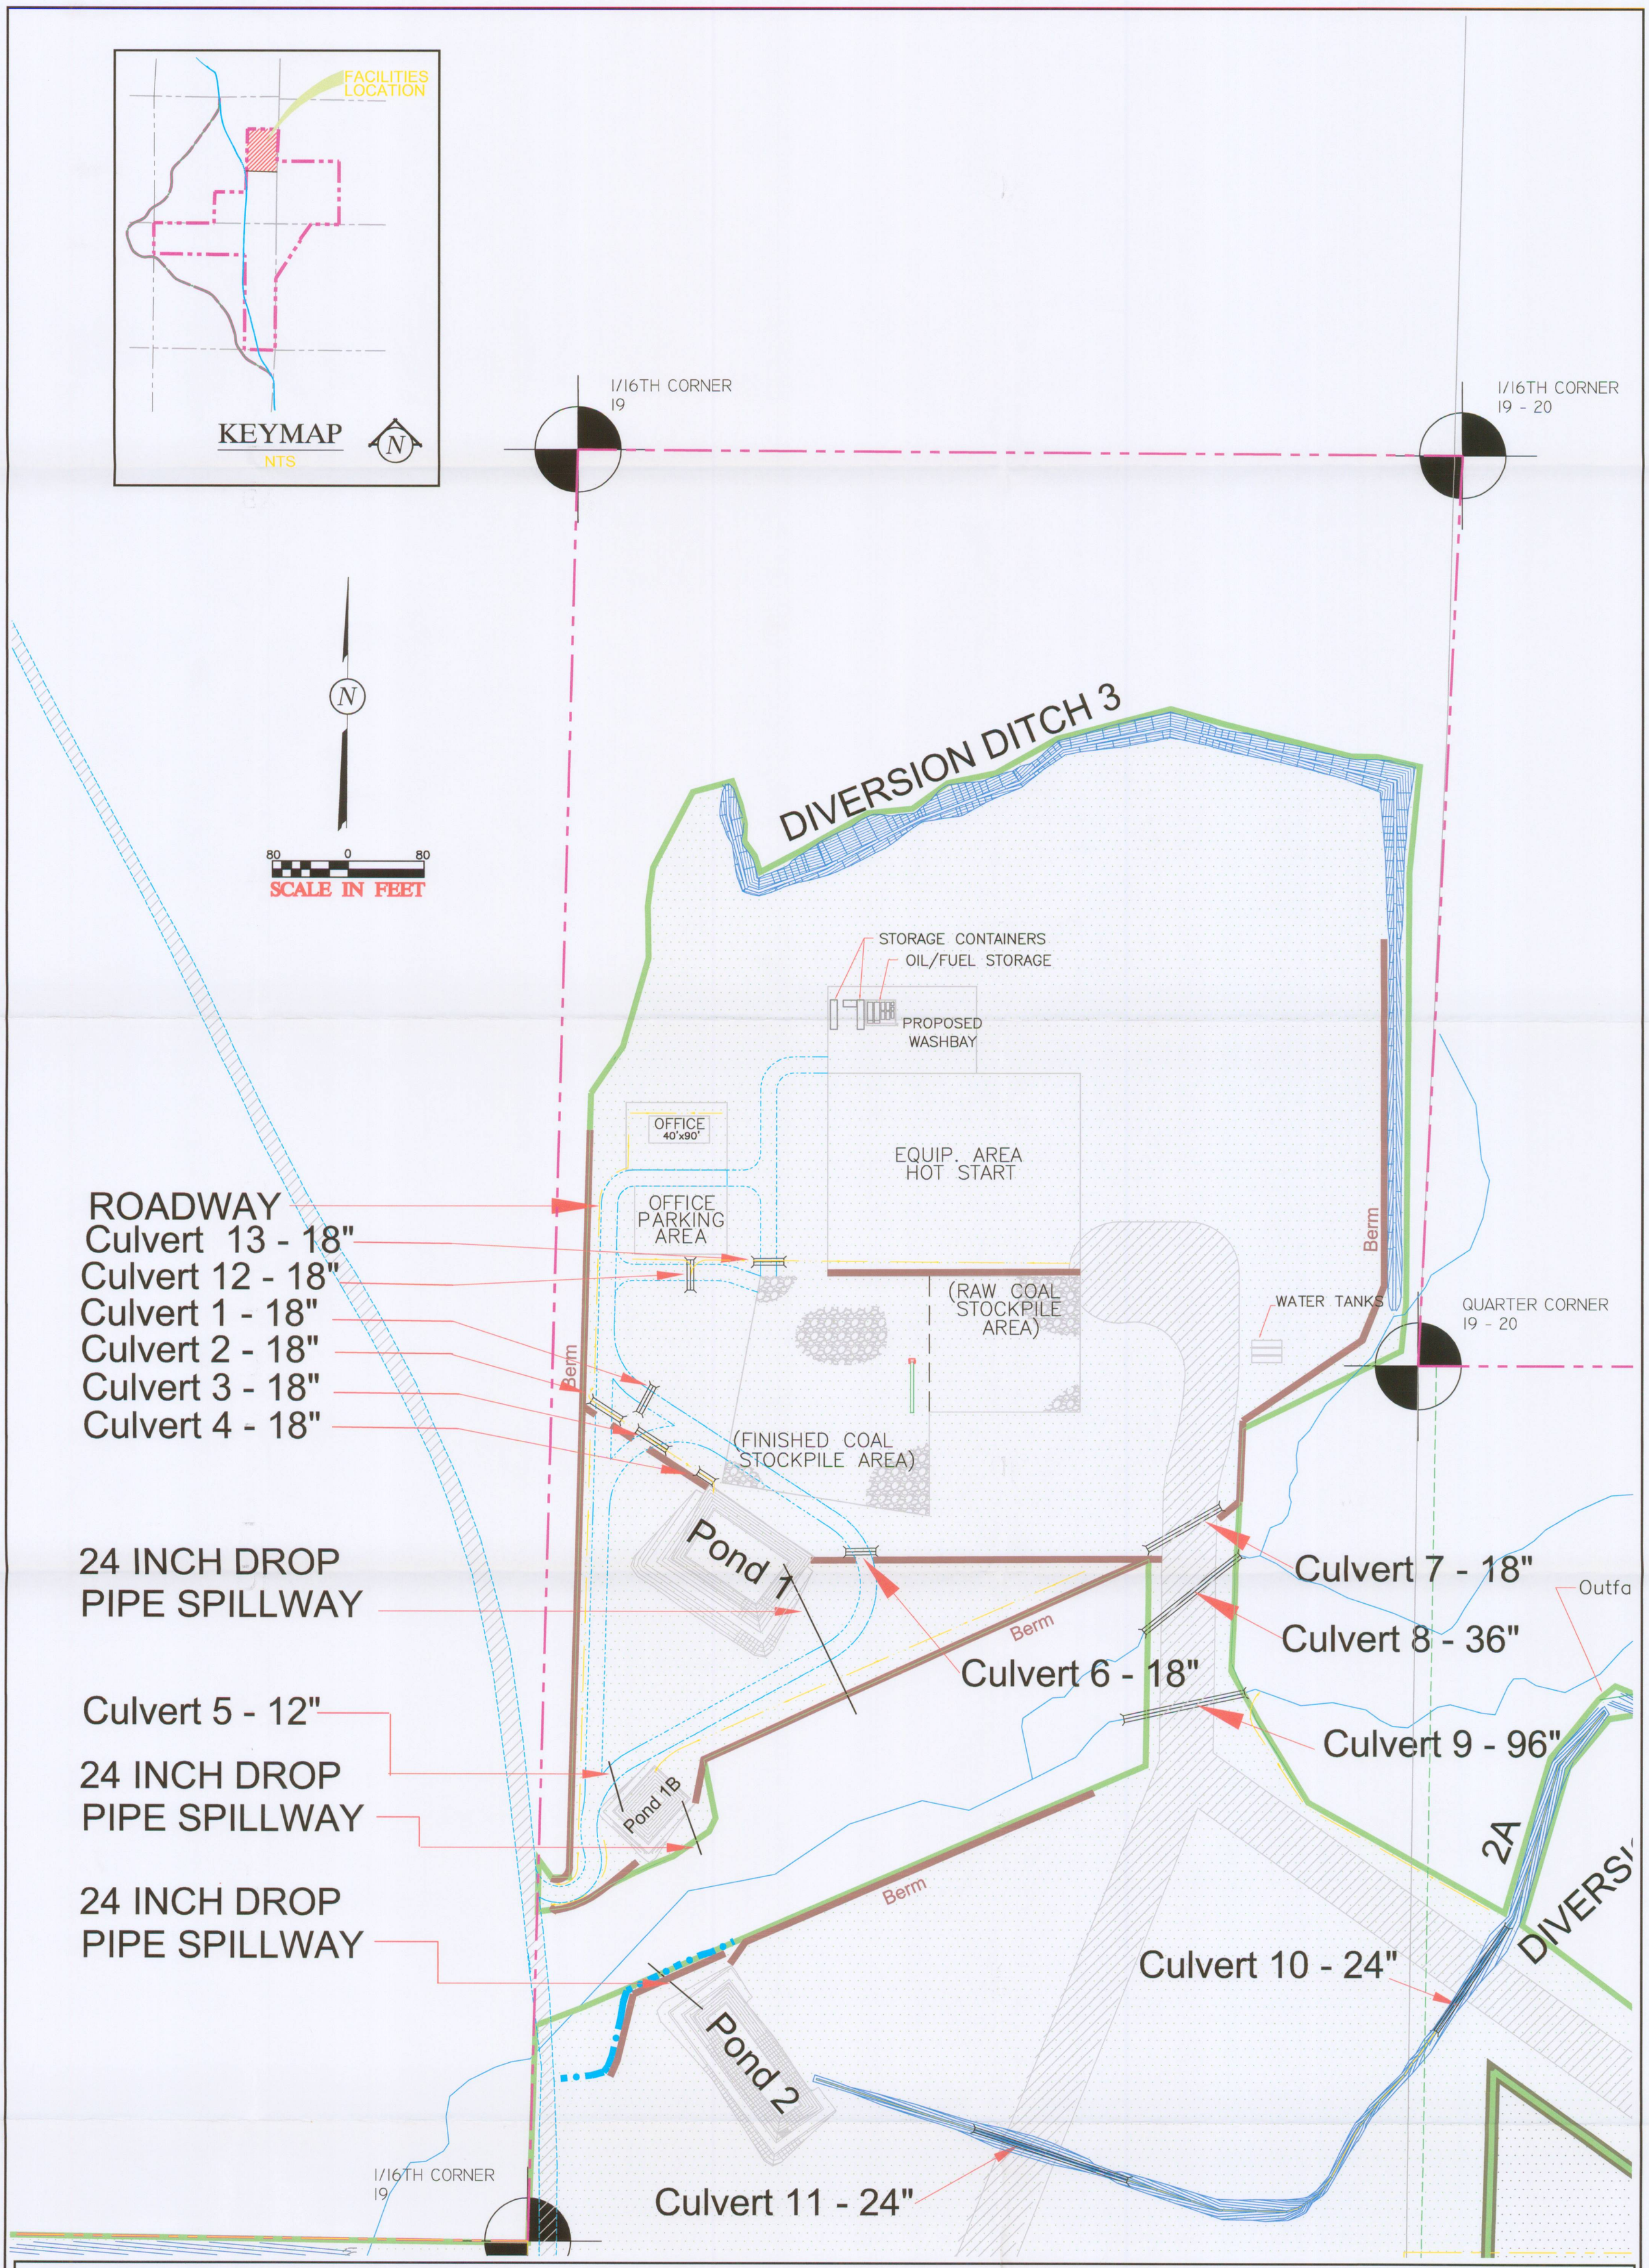

LEGEND:

- PROJECT AREA
- PRIVATE COAL OWNERSHIP
- COAL RECOVERY LINE
- SECTION LINE
- ELECTRICAL CONDUIT
- 200 W LIGHT POLE
- ELECTRICAL PULLBOX
- DIVERSION DITCHES
- CENTERLINE
- WATER TANK / WELL

DRAWN BY:	CHECKED BY:
K. Nicholes	LWJ
DRAWING: 5-3A	DATE: 8/10/11
	SCALE: 1" = 180'
JOB NUMBER: 1400	SHEET

REVISIONS

DATE:	BY:

FACILITIES & STRUCTURES

CULVERTS

COAL HOLLOW PROJECT
ALTON, UTAH

DRAWING: 5-3A

Registered Professional Engineer 167590 LARRY J. ADAMS State of Utah
8/22/11

Alton Coal Development
Coal Hollow Project
463 North 100 West, Suite 1
Cedar City, Utah 84720
Phone (435) 867-5331
Fax (435) 867-1192

RECEIVED
AUG 29 2011
DIV. OF OIL, GAS & MINING
File in:
Confidential
Shelf
Expandable
Date Folder 083011 C/0250005
0002 Incoming