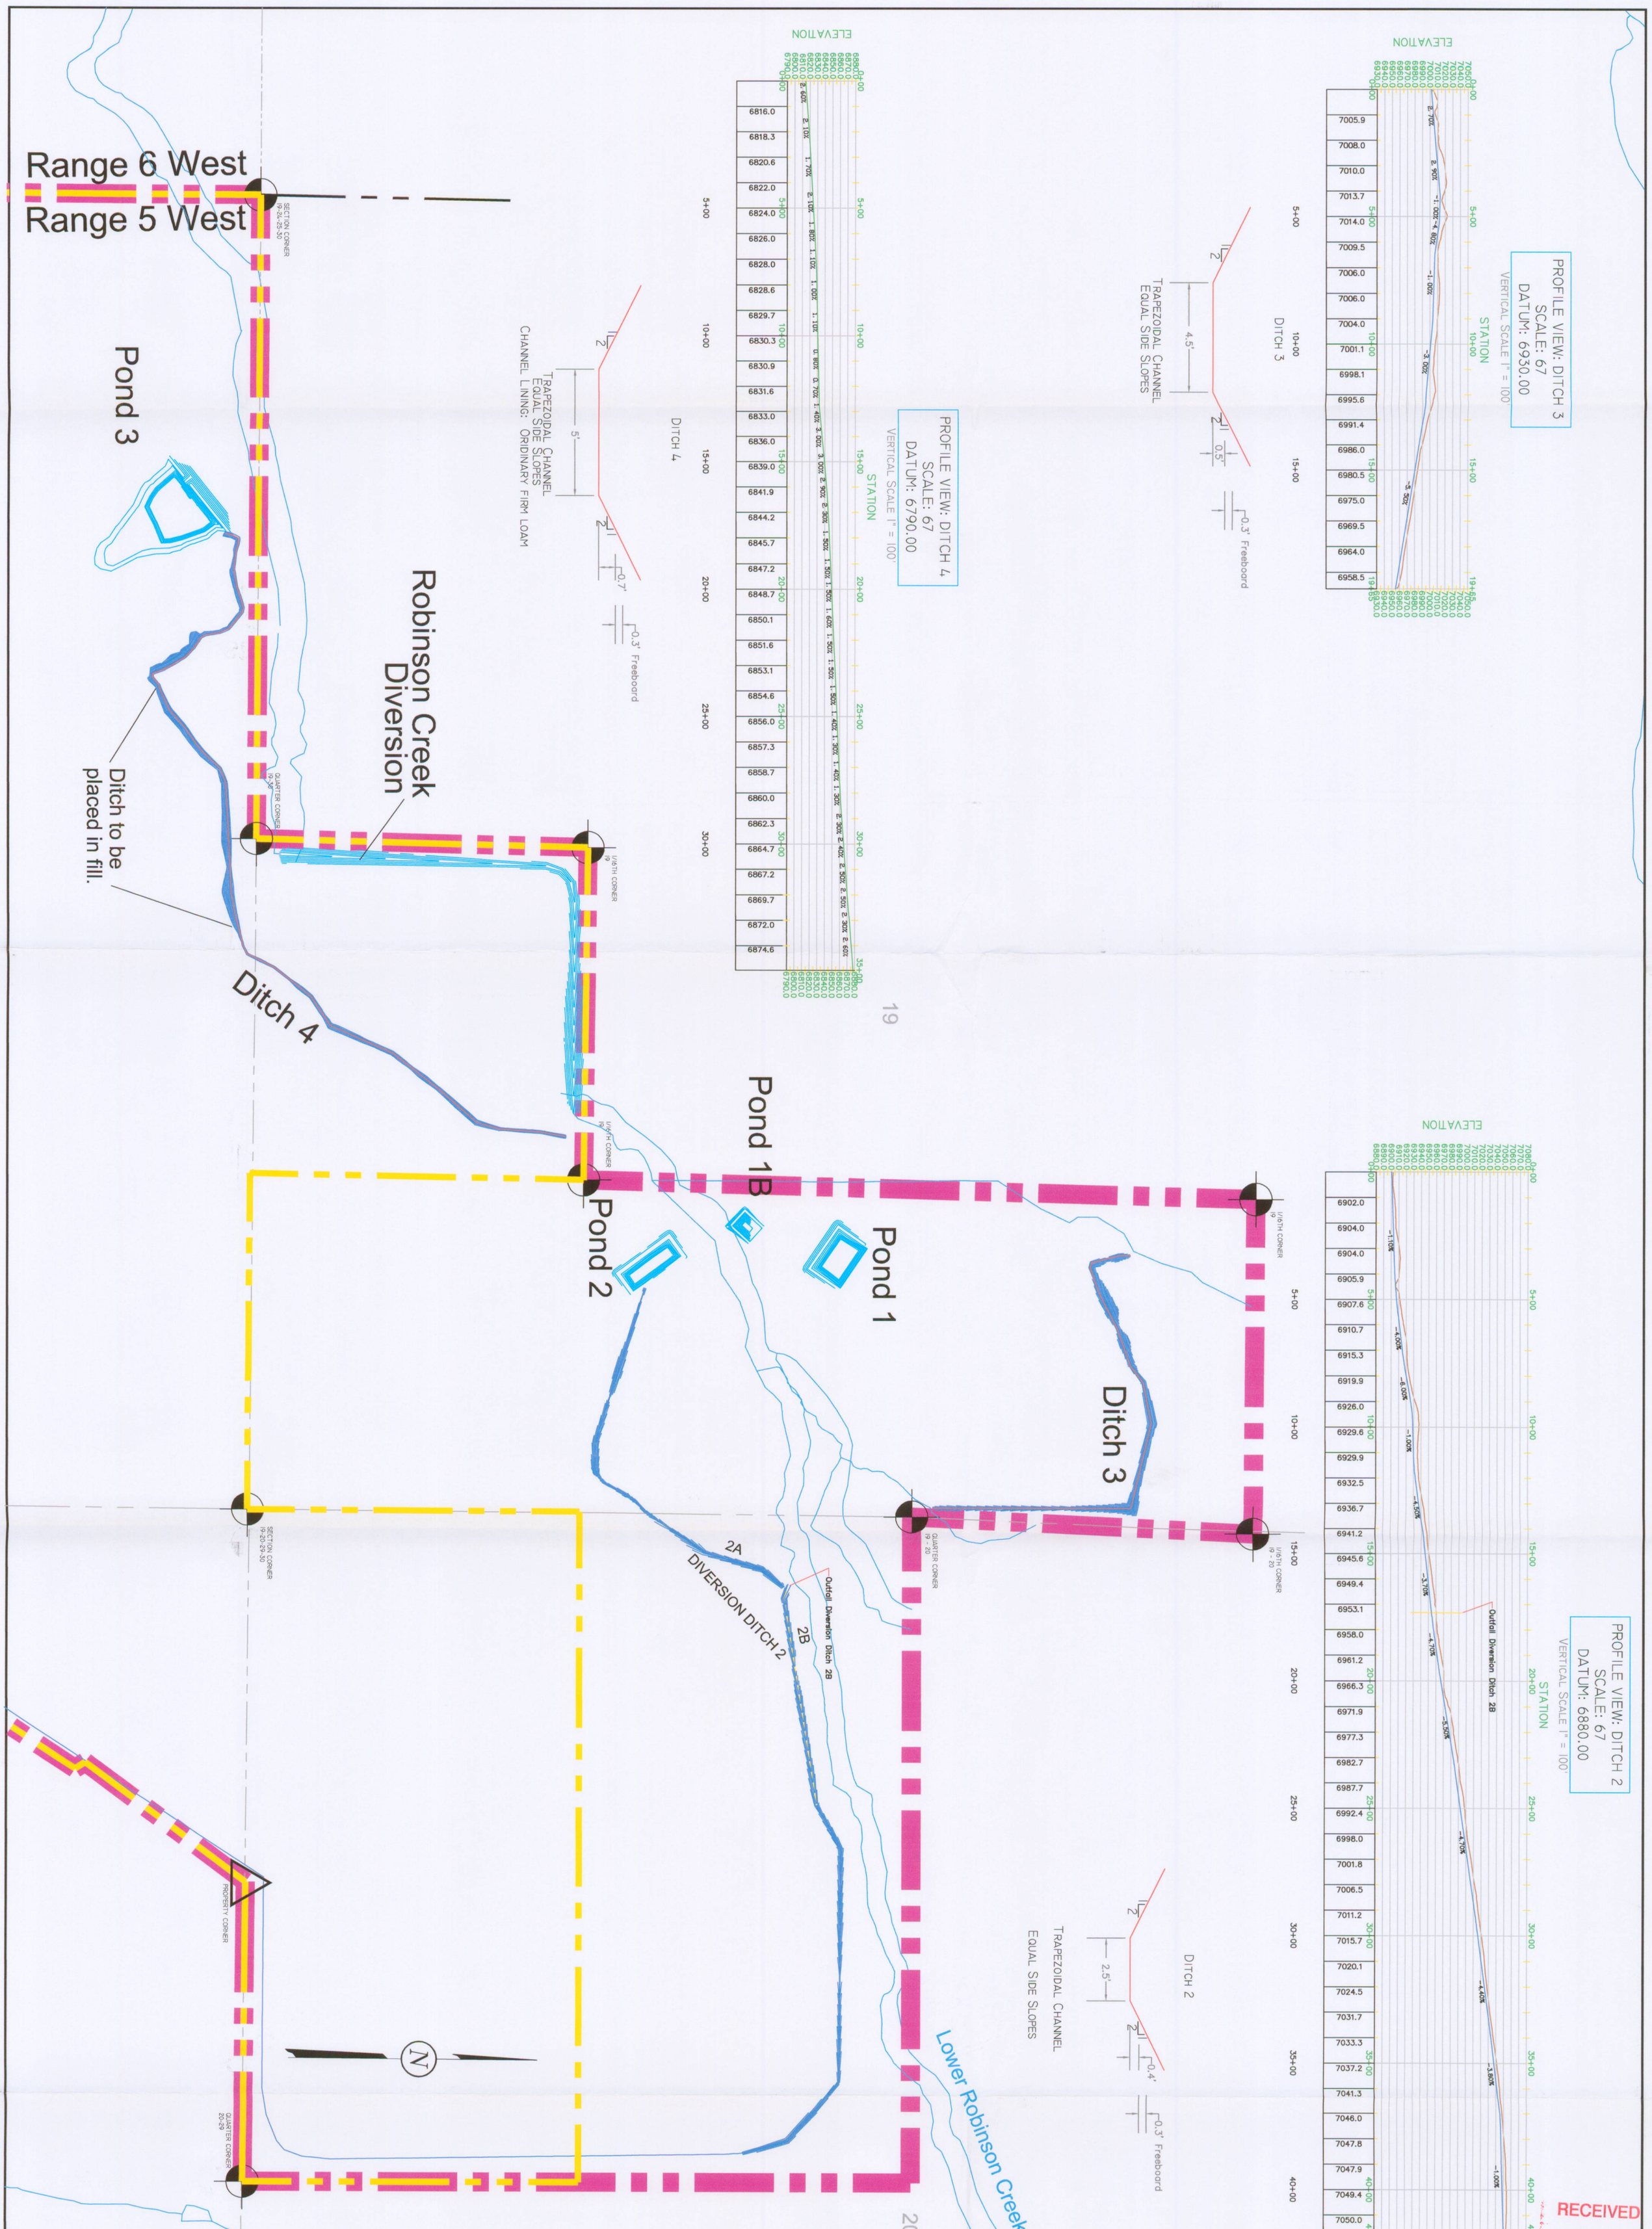

LEGEND:

- PERMIT BOUNDARY
- PRIVATE COAL OWNERSHIP
- FOUND SECTION CORNER
- FOUND PROPERTY CORNER
- DIVERSION DITCHES
- PROPOSED SEDIMENT IMPOUNDS

DRAWN BY:	CHECKED BY:
J. STANSFIELD	CRM/GG
DRAWING: 5-34	DATE: 4/20/07
	SCALE: 1" = 300'
JOB NUMBER: 1400	SHEET

REVISIONS

DATE:	BY:
12/02/08	CRM
06/13/08	KN/JKSR

DIVERSION DITCH 2, 3, AND 4 DETAILS

COAL HOLLOW PROJECT
ALTON, UTAH

DRAWING: 5-34

STATE OF UTAH
No. 167590
LarryJ Adams
REGISTERED PROFESSIONAL ENGINEER
6/14/11

Alton Coal Development
Coal Hollow Project
463 North 100 West, Suite 1
Cedar City, Utah 84721
Phone (435)867-5331
Fax (435)867-1192

RECEIVED
JUN 20 2011
DIV. OF OIL, GAS & MINING
RECEIVED
AUG 29
DIV. OF OIL, GAS
File in:
Confidential
Shelf
Expandable
Date Folder 082911 C0250005
0002 Incoming