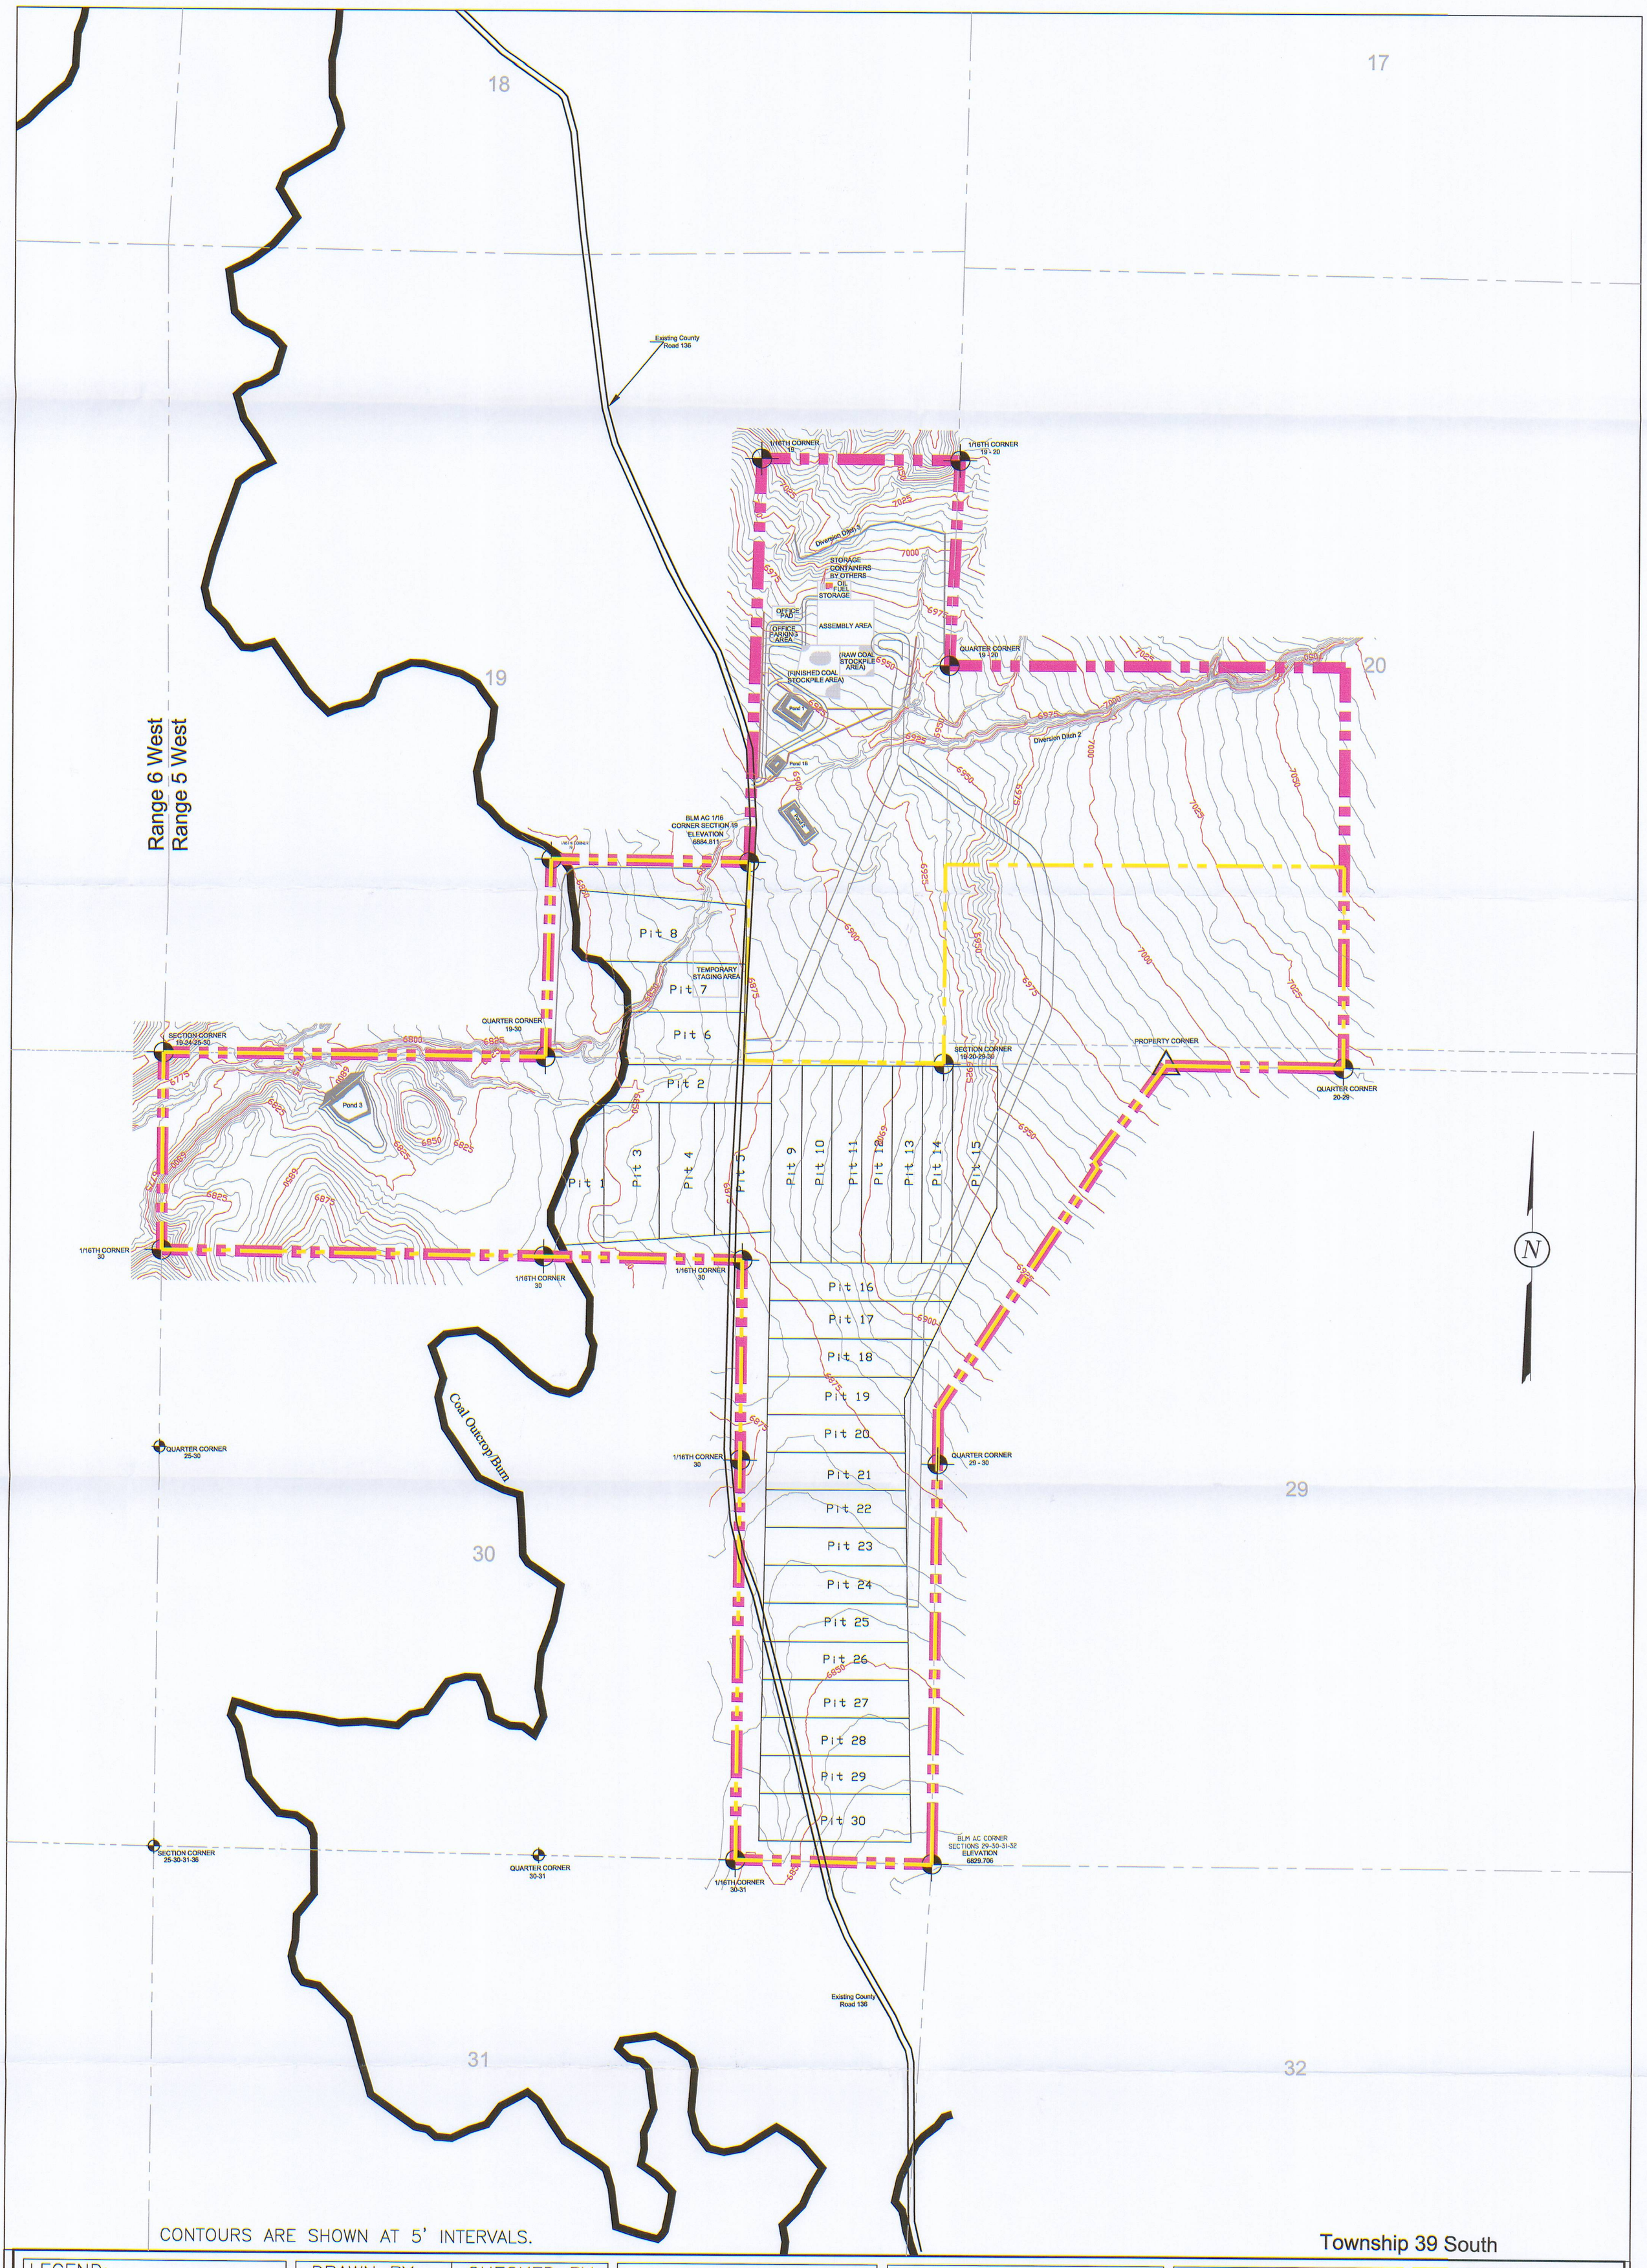

CONTOURS ARE SHOWN AT 5' INTERVALS.

LEGEND:

- PERMIT BOUNDARY
- PRIVATE COAL OWNERSHIP
- COAL LINE BOUNDARY
- SECTION LINE
- COUNTY ROAD
- FOUND SECTION CORNER
- FOUND PROPERTY CORNER

DRAWN BY: J. STANSFIELD C. McCOURT	CHECKED BY: LWJ
DRAWING: FIG. 7	DATE: 04/20/07
	SCALE: 1" = 500'
JOB NUMBER: 1400	SHEET

REVISIONS

DATE:	BY:
12/02/08	CRM
02/17/11	JKSR

MINE MAP

COAL HOLLOW PROJECT
2060 S. ALTON ROAD
ALTON UTAH, 84710

FIGURE 7

RECEIVED
MAR 30 2011
DIV. OF OIL, GAS & MINING

Registered Land Surveyor 167230 JAY S. ADAMS State of Utah

Jay S. Adams
3-17-11

Alton Coal Development
Coal Hollow Project
463 North 100 West, Suite 1
Cedar City, Utah 84720
Phone (435)867-5331
Fax (435)867-1192