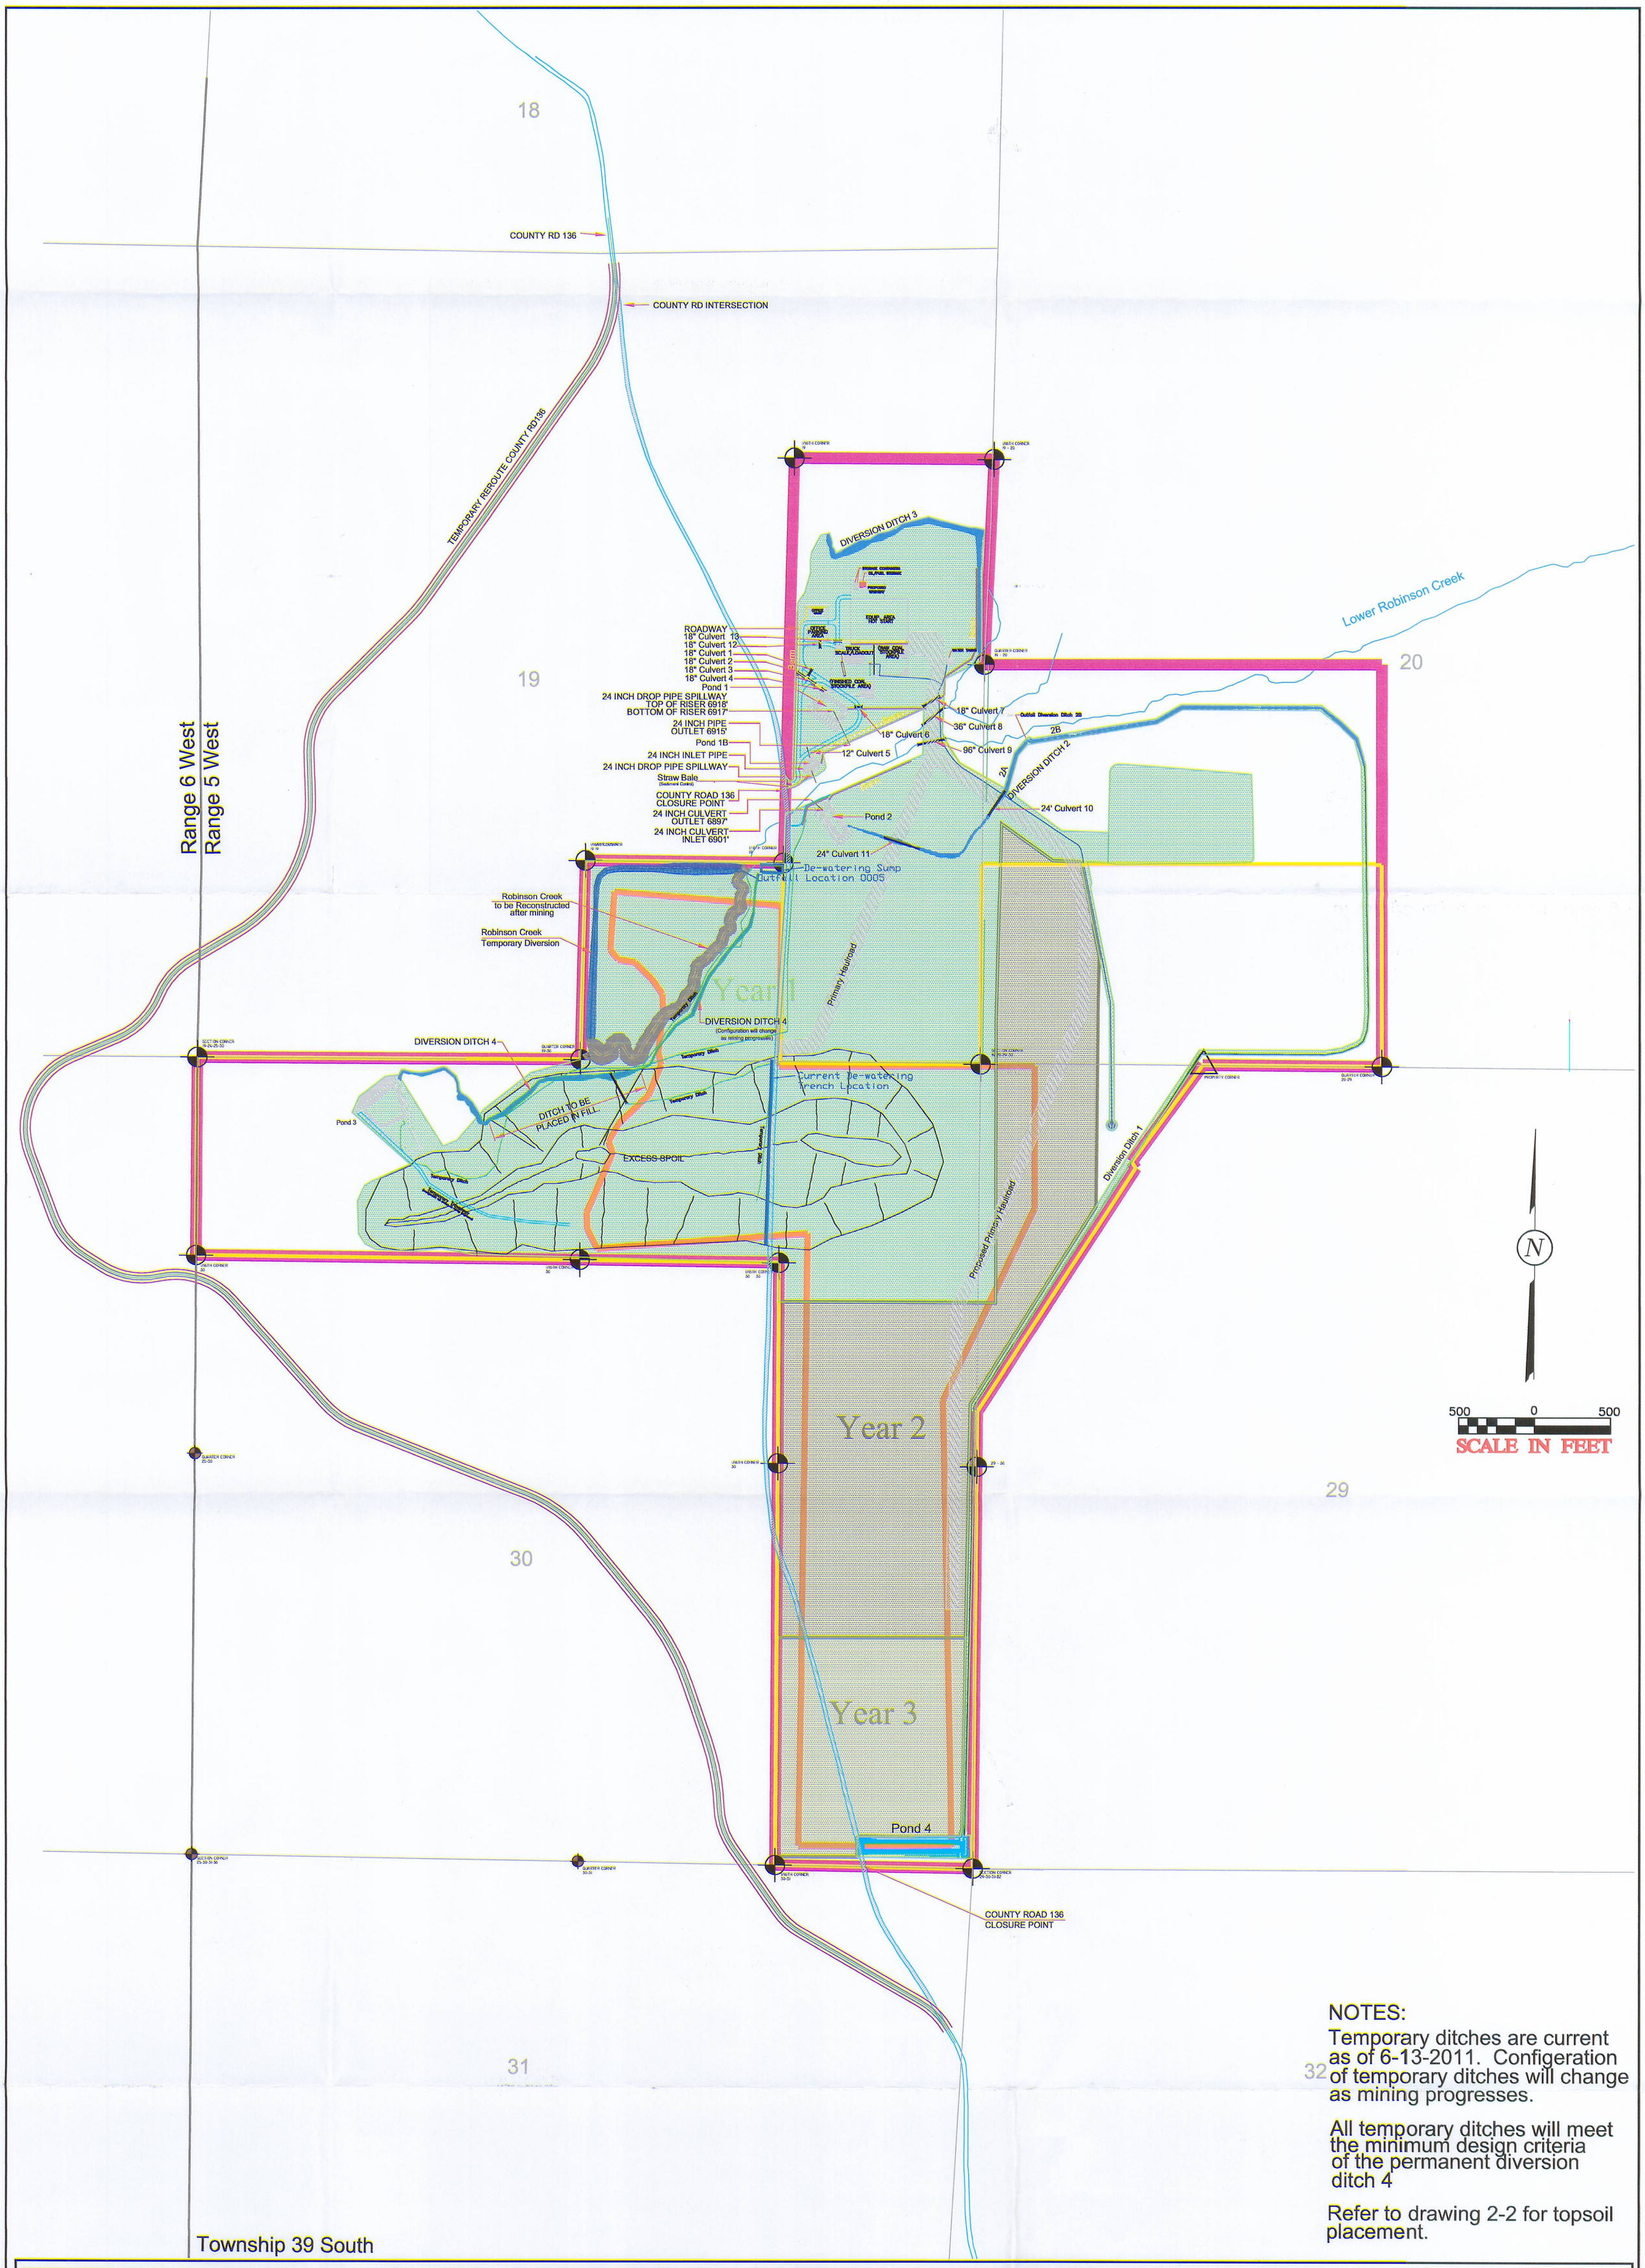

NOTES:

Temporary ditches are current as of 6-13-2011. Configeration of temporary ditches will change as mining progresses.

All temporary ditches will meet the minimum design criteria of the permanent diversion ditch 4

Refer to drawing 2-2 for topsoil placement.

LEGEND:

- PERMIT BOUNDARY
- PRIVATE COAL OWNERSHIP
- COAL RECOVERY LINE
- SECTION LINE
- FOUND SECTION CORNER
- FOUND PROPERTY CORNER
- DIVERSION DITCHES
- PROPOSED SEDIMENT IMPOUNDS
- BERM
- YEAR 1 DISTURBANCE
- YEAR 2 DISTURBANCE
- YEAR 3 DISTURBANCE
- CENTERLINE
- WATER LINE
- WATER TANK / WELL

DRAWN BY:	CHECKED BY:
C. McCOURT G. Grossman	CRM/WES
DRAWING: 5-3	DATE: 11/10/08
	SCALE: 1" = 500'
JOB NUMBER: 1400	SHEET

REVISIONS

DATE:	BY:
6/13/11	KN/JKJR
12/12/11	KN

FACILITIES & STRUCTURES

LAYOUT

COAL HOLLOW PROJECT
ALTON, UTAH

DRAWING: 5-3

RECEIVED
DEC 19 2011
DIV. OF OIL, GAS & MINING

Registered Professional Engineer
167590
LARRY J ADAMS
State of Utah
12/15/11

Alton Coal Development
Coal Hollow Project

463 North 100 West, Suite 1
Cedar City, Utah 84720
Phone (435) 867-5331
Fax (435) 867-1192

File in:
☐ Confidential
☐ Shelf
☒ Expandable
Date Folder: 0117 12 C/0250005
Incoming

RECEIVED
JAN 17 2012
DIV. OF OIL, GAS & MINING