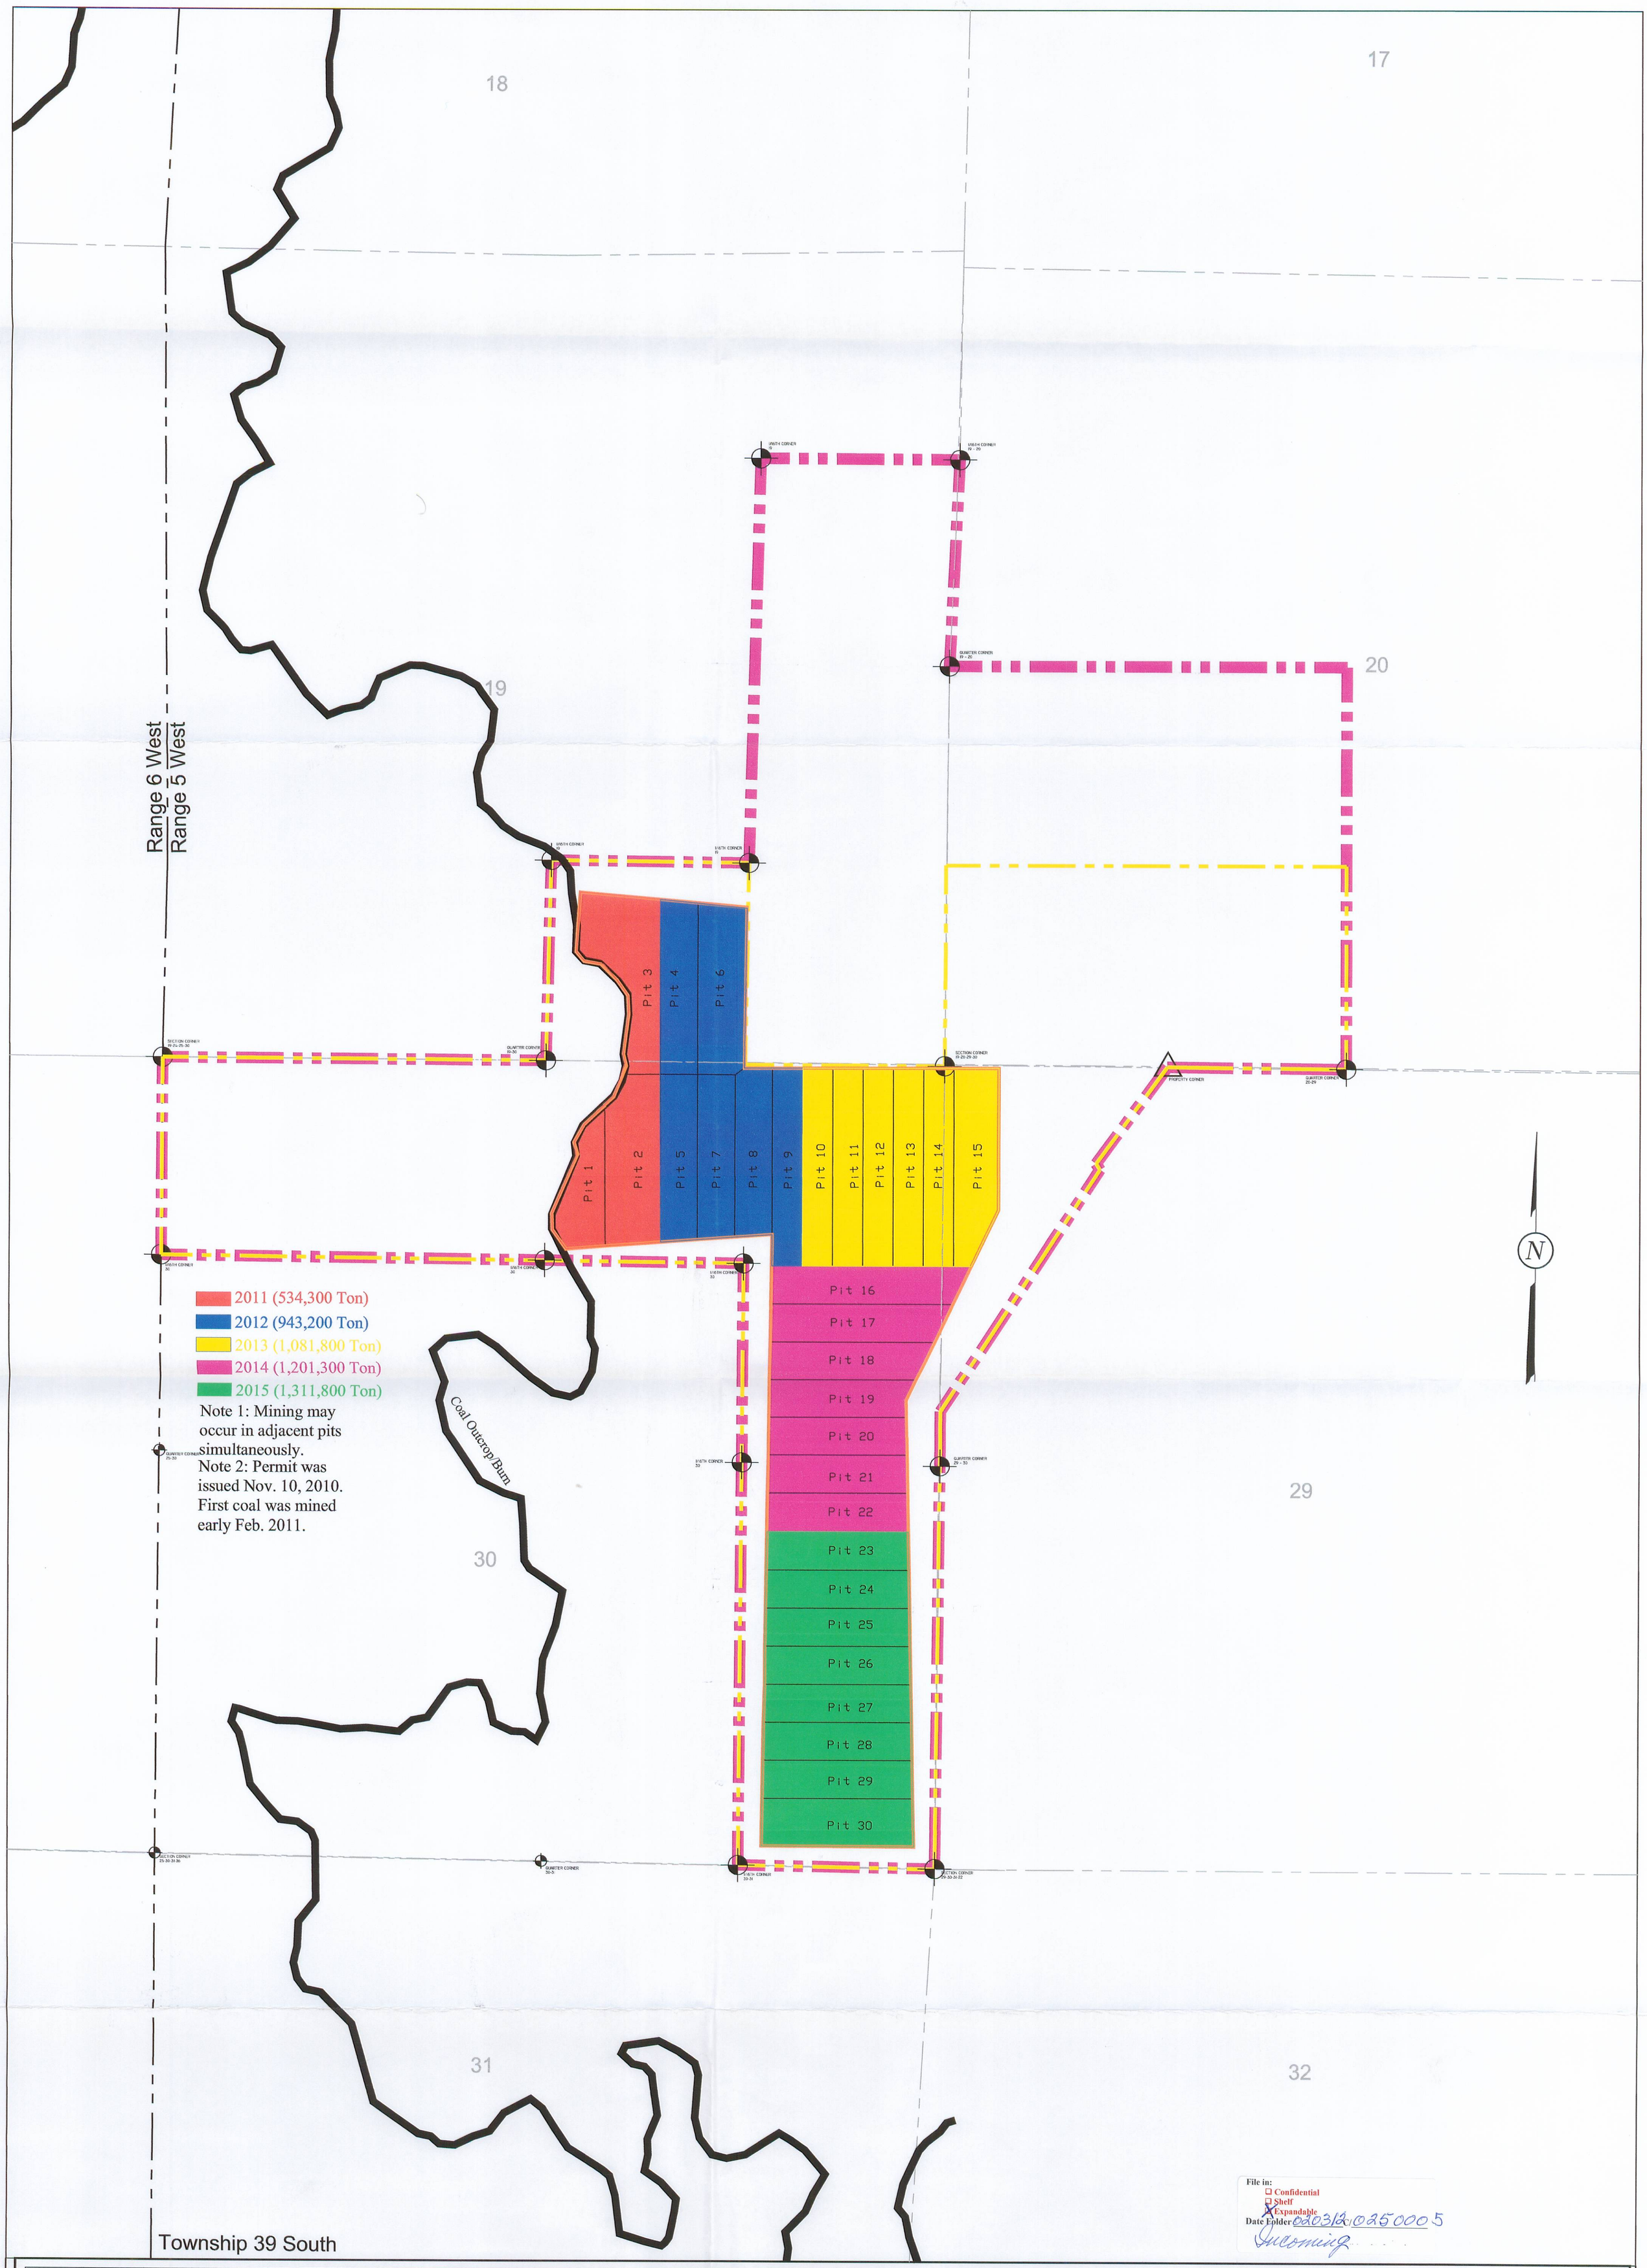


File in:
☐ Confidential
☐ Shelf
☒ Expandable
Date Folder 020312 / 0250005
Incoming

LEGEND:
- PERMIT BOUNDARY
- PRIVATE COAL OWNERSHIP
- COAL LINE BOUNDARY
- COAL RECOVERY
- SECTION LINE
- FOUND SECTION CORNER
- FOUND PROPERTY CORNER

| DRAWN BY: | CHECKED BY: |
|---|---|
| C. McCOURT | LWJ |
| DRAWING: 5-10 | DATE: 4/20/07 |
| | SCALE: 1" = 500' |
| JOB NUMBER: 1400 | SHEET 5-10_CoalRemoval SequenceNEW611.dwg |

REVISIONS

| DATE: | BY: |
|---|---|
| 9/16/08 | CRM |
| 02/24/11 | JKSR |
| 06/28/11 | KN |
| 01/19/12 | KN |
| | |
| | |
| | |

# COAL REMOVAL SEQUENCE

RECEIVED
FEB 03 2012
DIV. OF OIL, GAS & MINING

COAL HOLLOW PROJECT
ALTON, UTAH

DRAWING: 5-10

Registered Professional Engineer
167590
Larry J. Adams
State of Utah
1/31/12


Alton Coal Development
Coal Hollow Project
463 North 100 West, Suite 1
Cedar City, Utah 84721
Phone (435)867-5331
Fax (435)867-1192