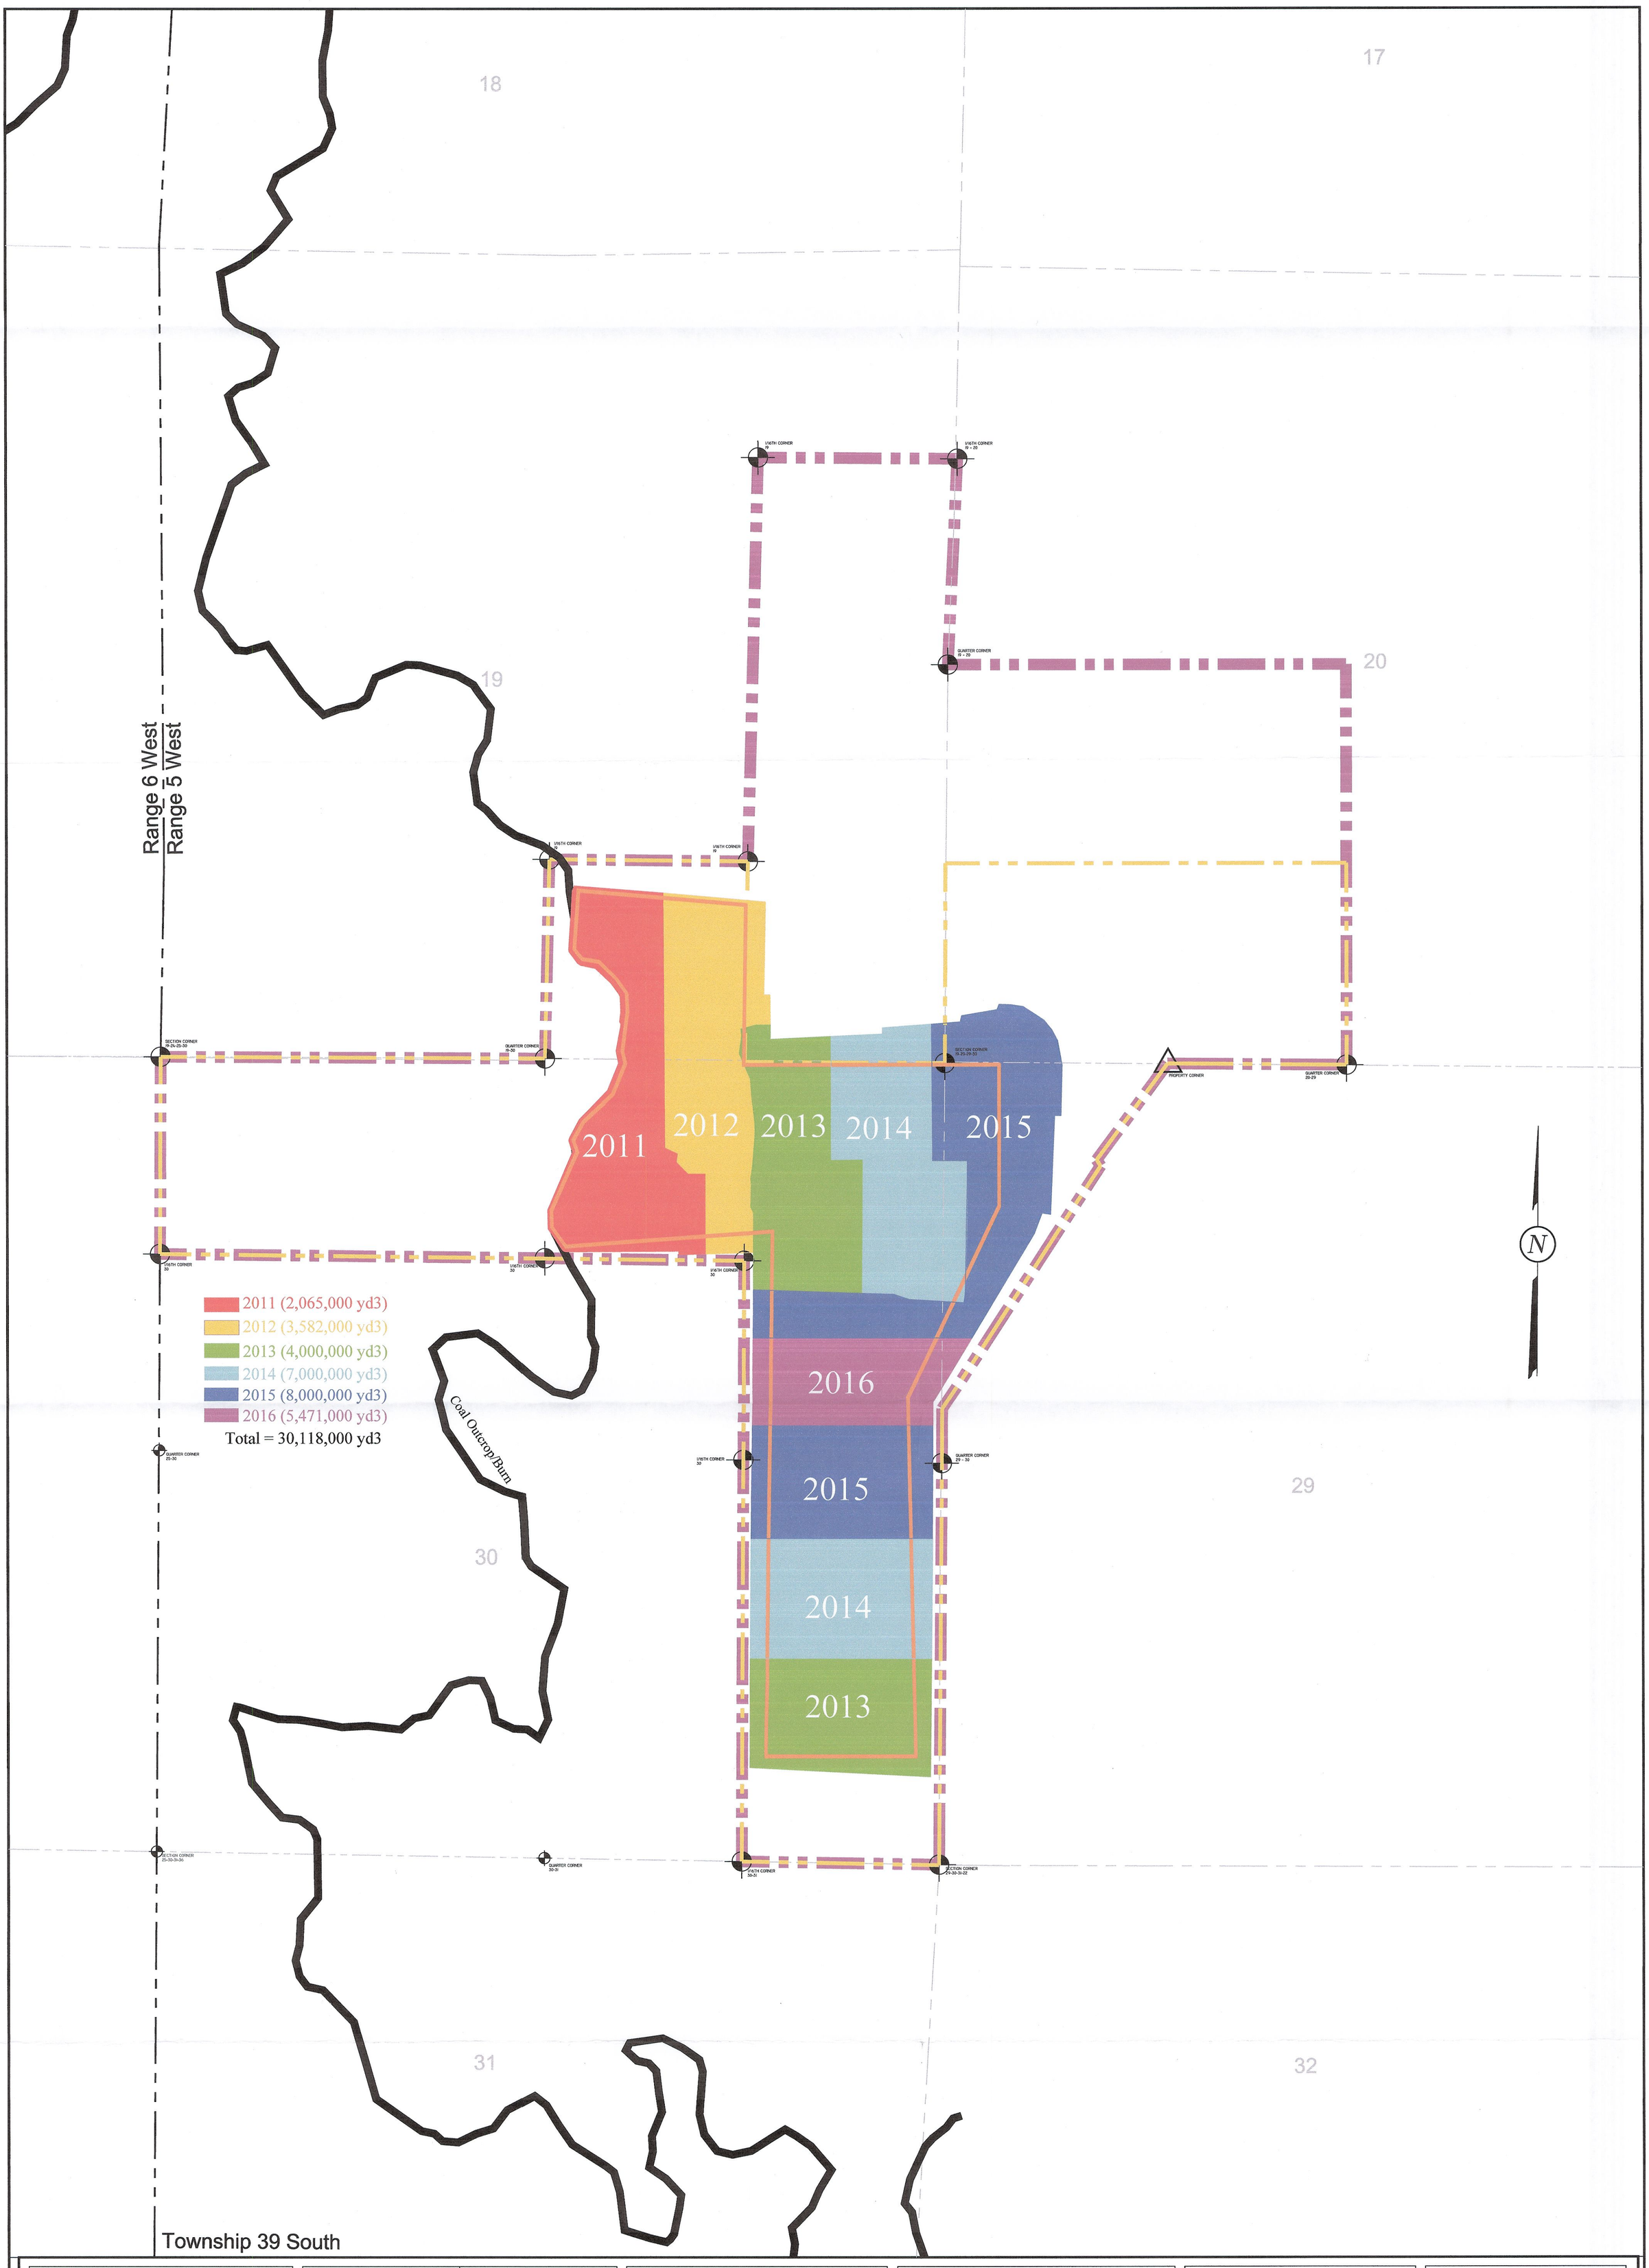

LEGEND:

- PERMIT BOUNDARY
- PRIVATE COAL OWNERSHIP
- COAL LINE BOUNDARY
- COAL RECOVERY LINE
- SECTION LINE
- FOUND SECTION CORNER
- FOUND PROPERTY CORNER

DRAWN BY:	CHECKED BY:
C. McCOURT	LWJ
DRAWING: 5—16	DATE: 4/20/07
	SCALE: 1" = 500'
JOB NUMBER: 1400	SHEET

REVISIONS

DATE:	BY:
9/16/08	CRM
1/16/13	KN

OVERBURDEN REMOVAL SEQUENCE

COAL HOLLOW PROJECT
ALTON, UTAH

DRAWING: 5-16

Registered Professional Engineer
167590
LARRY J. ADAMS
State of Utah
2/7/13

Alton Coal Development
Coal Hollow Project

463 North 100 West, Suite 1
Cedar City, Utah 84721
Phone (435)867-5331
Fax (435)867-1192

RECEIVED
FEB 12 2013
DIV. OF OIL, GAS & MINING