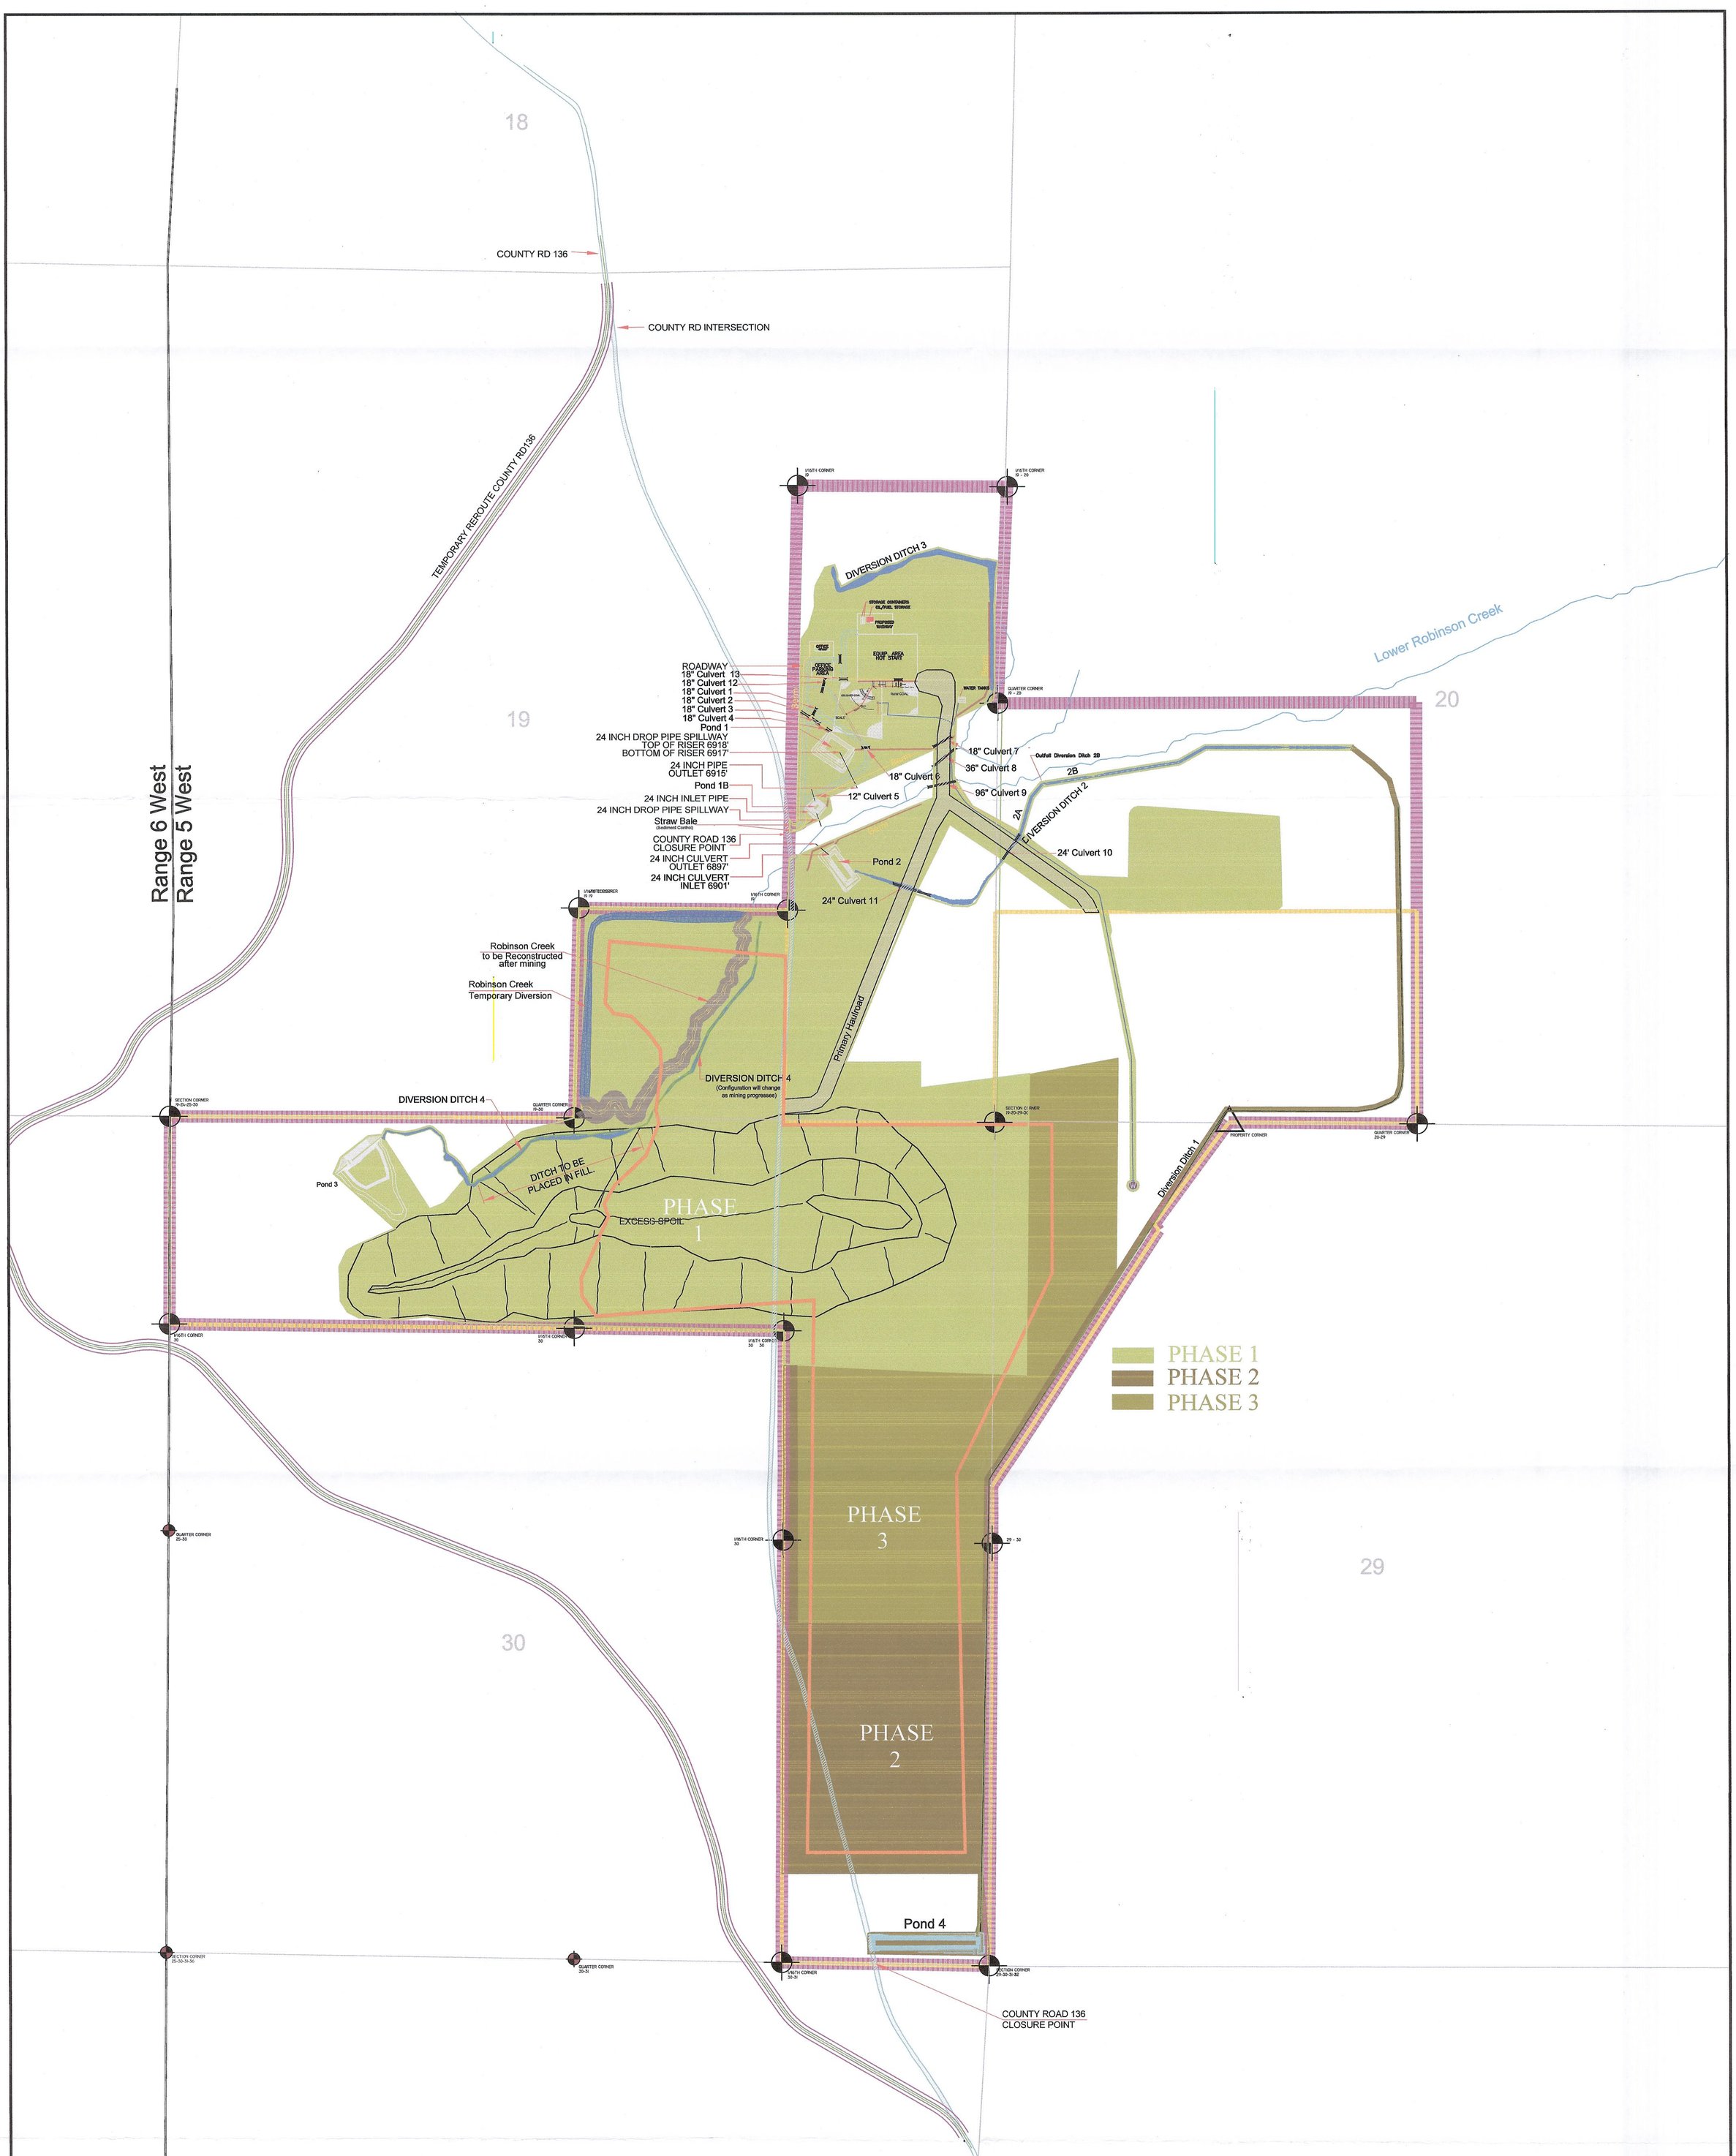

NOTES:

Refer to drawing 2-2 for topsoil placement.

LEGEND:

- PERMIT BOUNDARY
- PRIVATE COAL OWNERSHIP
- COAL RECOVERY LINE
- SECTION LINE
- FOUND SECTION CORNER
- FOUND PROPERTY CORNER
- DIVERSION DITCHES
- PROPOSED SEDIMENT IMPOUNDS
- BERM
- CENTERLINE
- WATER LINE
- WATER TANK / WELL

DRAWN BY: C. McCOURT G. Grossman	CHECKED BY: LWJ
DRAWING: 5-3	DATE: 11/10/08
	SCALE: 1" = 500'
JOB NUMBER: 1400	SHEET

REVISIONS

DATE:	BY:
11/16/08	CRM
6/13/11	KN/JKJR
1/13/13	KN

FACILITIES & STRUCTURES

LAYOUT

COAL HOLLOW PROJECT
ALTON, UTAH

DRAWING: 5-3

Registered Professional Engineer
167590
LARRY J. ADAMS
State of Utah
2/1/13

Alton Coal Development
Coal Hollow Project
463 North 100 West, Suite 1
Cedar City, Utah 84721
Phone (435)867-5331
Fax (435)867-1192

RECEIVED
FEB 12 2013
DIV. OF OIL, GAS & MINING