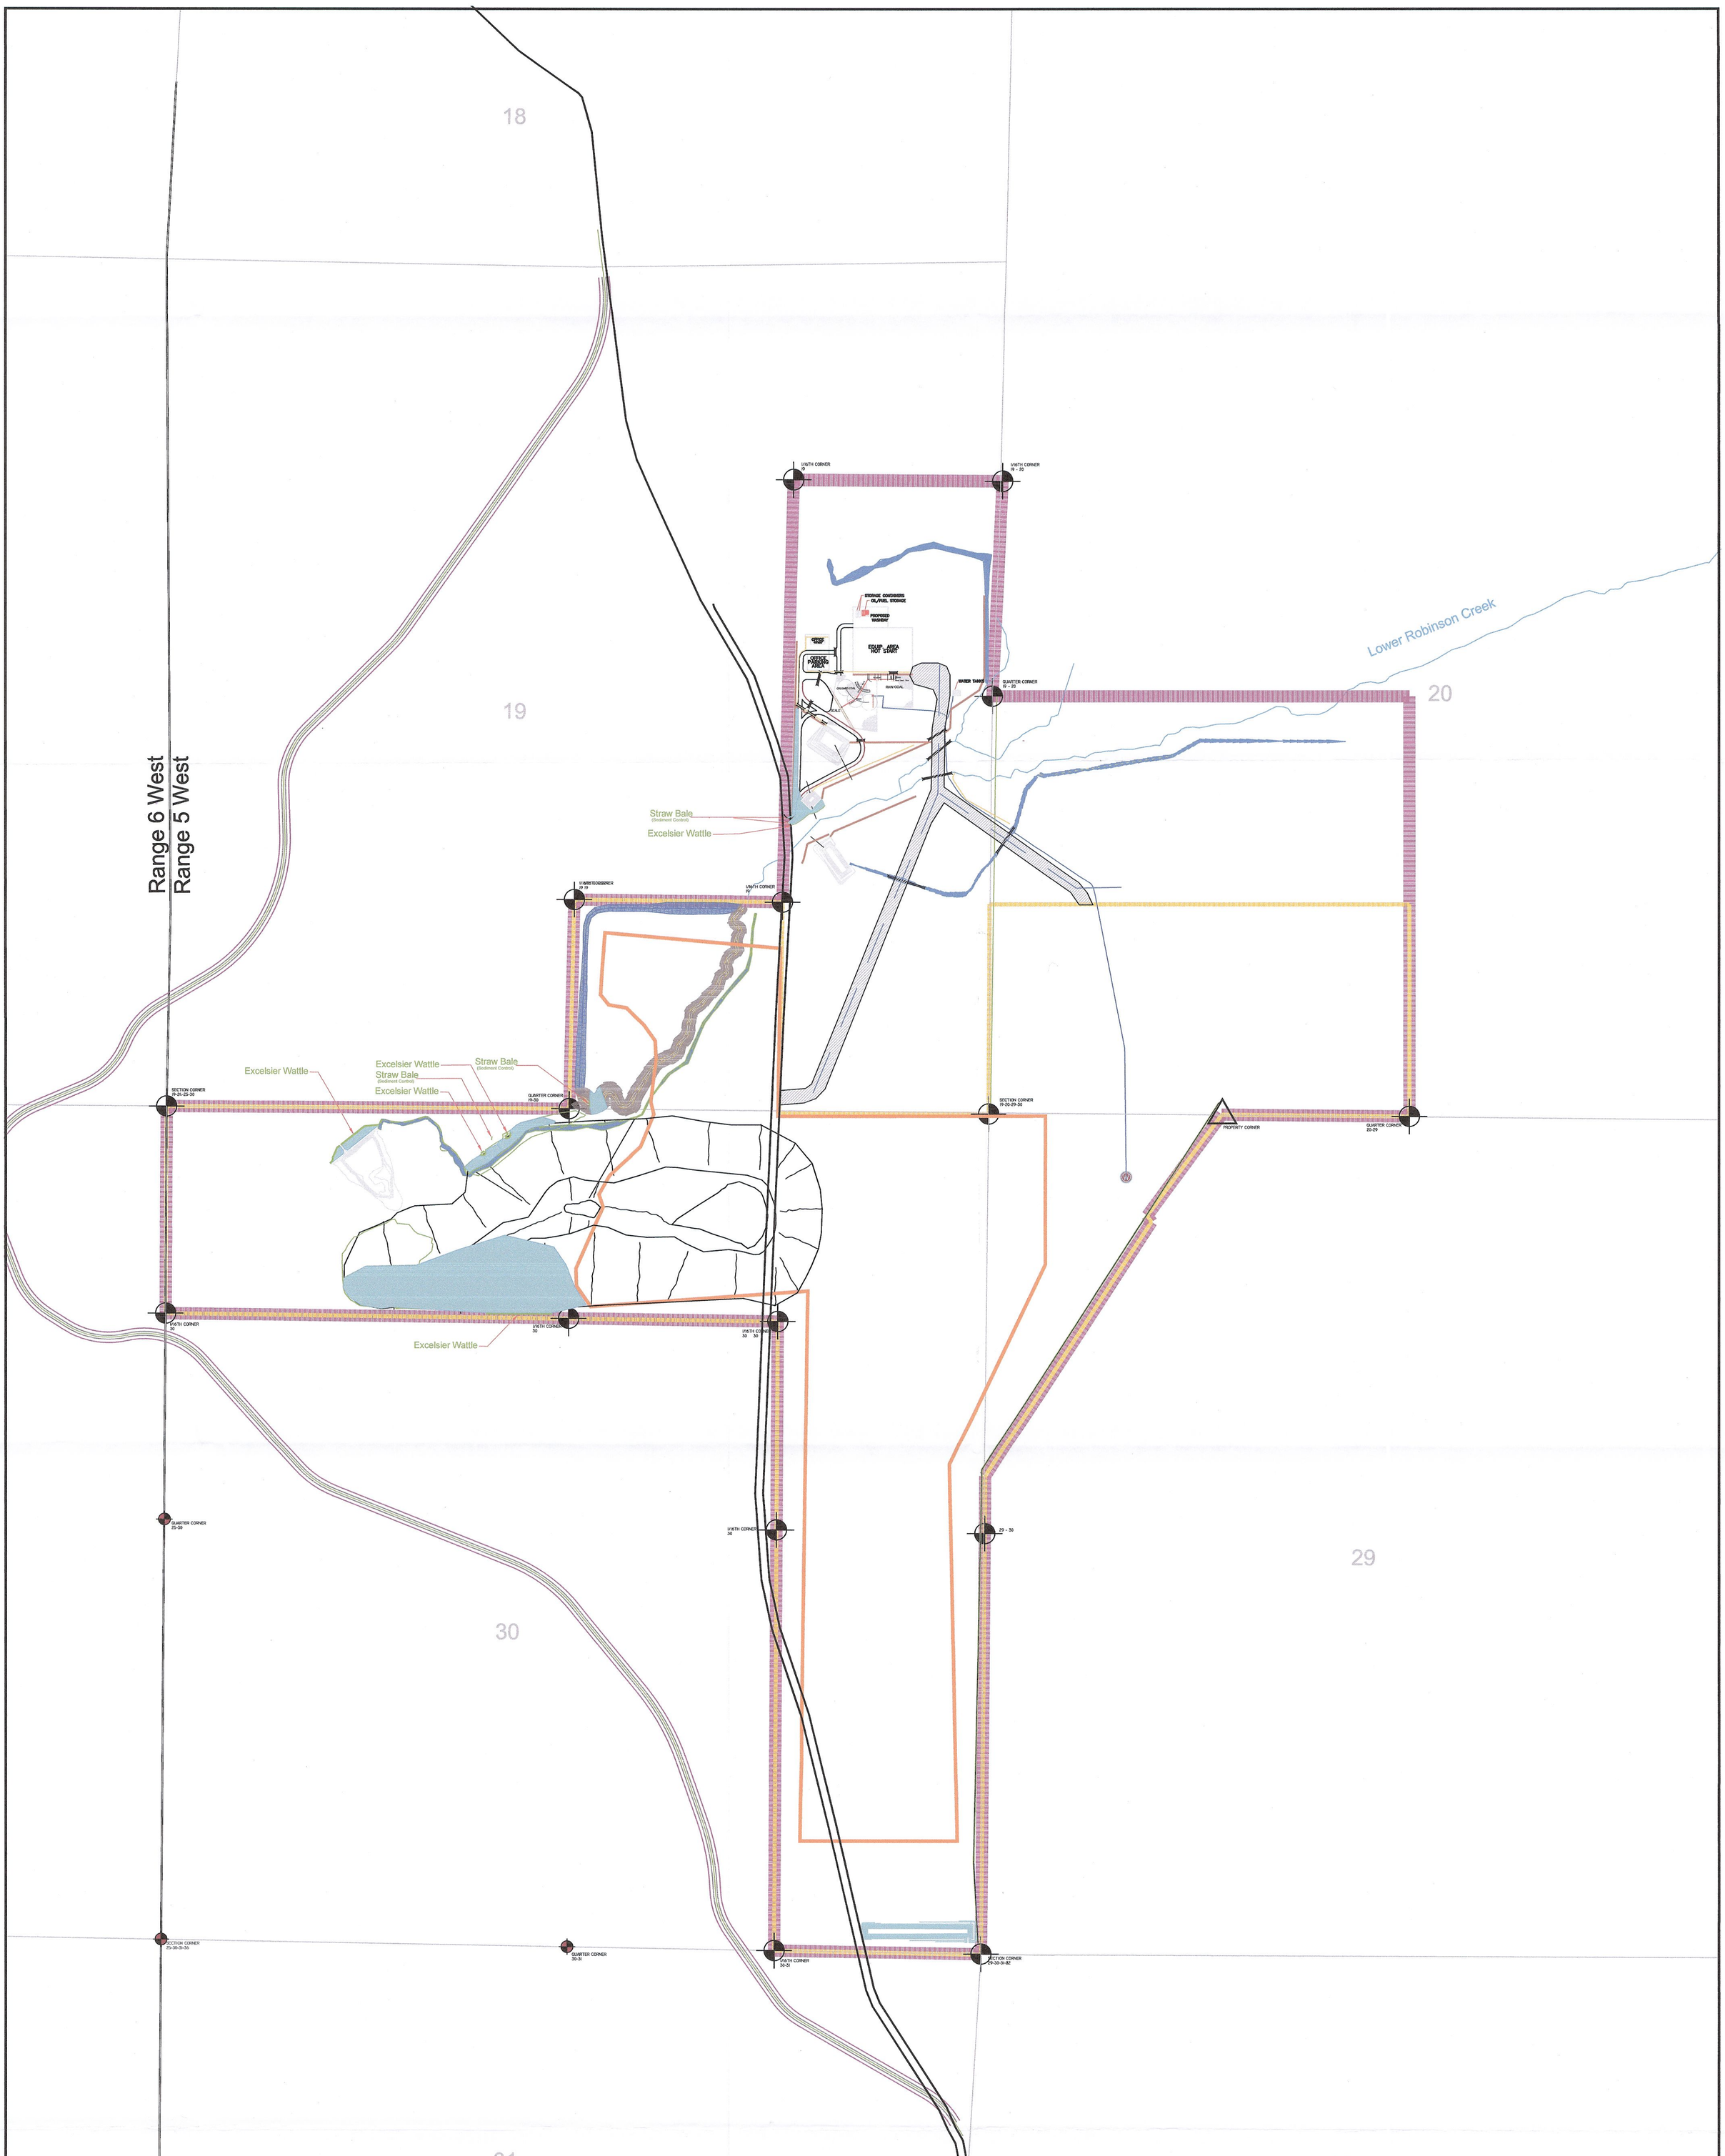

LEGEND:

- PERMIT BOUNDARY
- PRIVATE COAL OWNERSHIP
- COAL RECOVERY LINE
- SECTION LINE
- FOUND SECTION CORNER
- FOUND PROPERTY CORNER
- DIVERSION DITCHES
- PROPOSED SEDIMENT IMPOUNDS
- BERM
- CENTERLINE
- WATER LINE
- WATER TANK / WELL
- CONTRIBUTION AREA
- ASCA or ASCM TREATMENT

DRAWN BY:	CHECKED BY:
C. McCOURT G. Grossman	LWJ
DRAWING:	DATE:
Figure 1	07/03/13
	SCALE:
	1" = 500'
JOB NUMBER:	SHEET

REVISIONS

DATE:	BY:
7/3/13	KN

LOCATION of ASCA's &ASCM's

COAL HOLLOW PROJECT
ALTON, UTAH

Figure 1

REGISTERED PROFESSIONAL ENGINEER
DAN W. GUY
No. 164103
7/5/13
STATE OF UTAH

File in:
☐ Confidential
☐ Shelf
☒ Expandable
Date Folder 073113 or 0250005
Incoming

ALTON COAL DEVELOPMENT
COAL HOLLOW PROJECT
463 North 100 West, Suite 1
Cedar City, Utah 84721
Phone (435)867-5331
Fax (435)867-1192

RECEIVED
JUL 31 2013
DIV. OF OIL, GAS & MINING