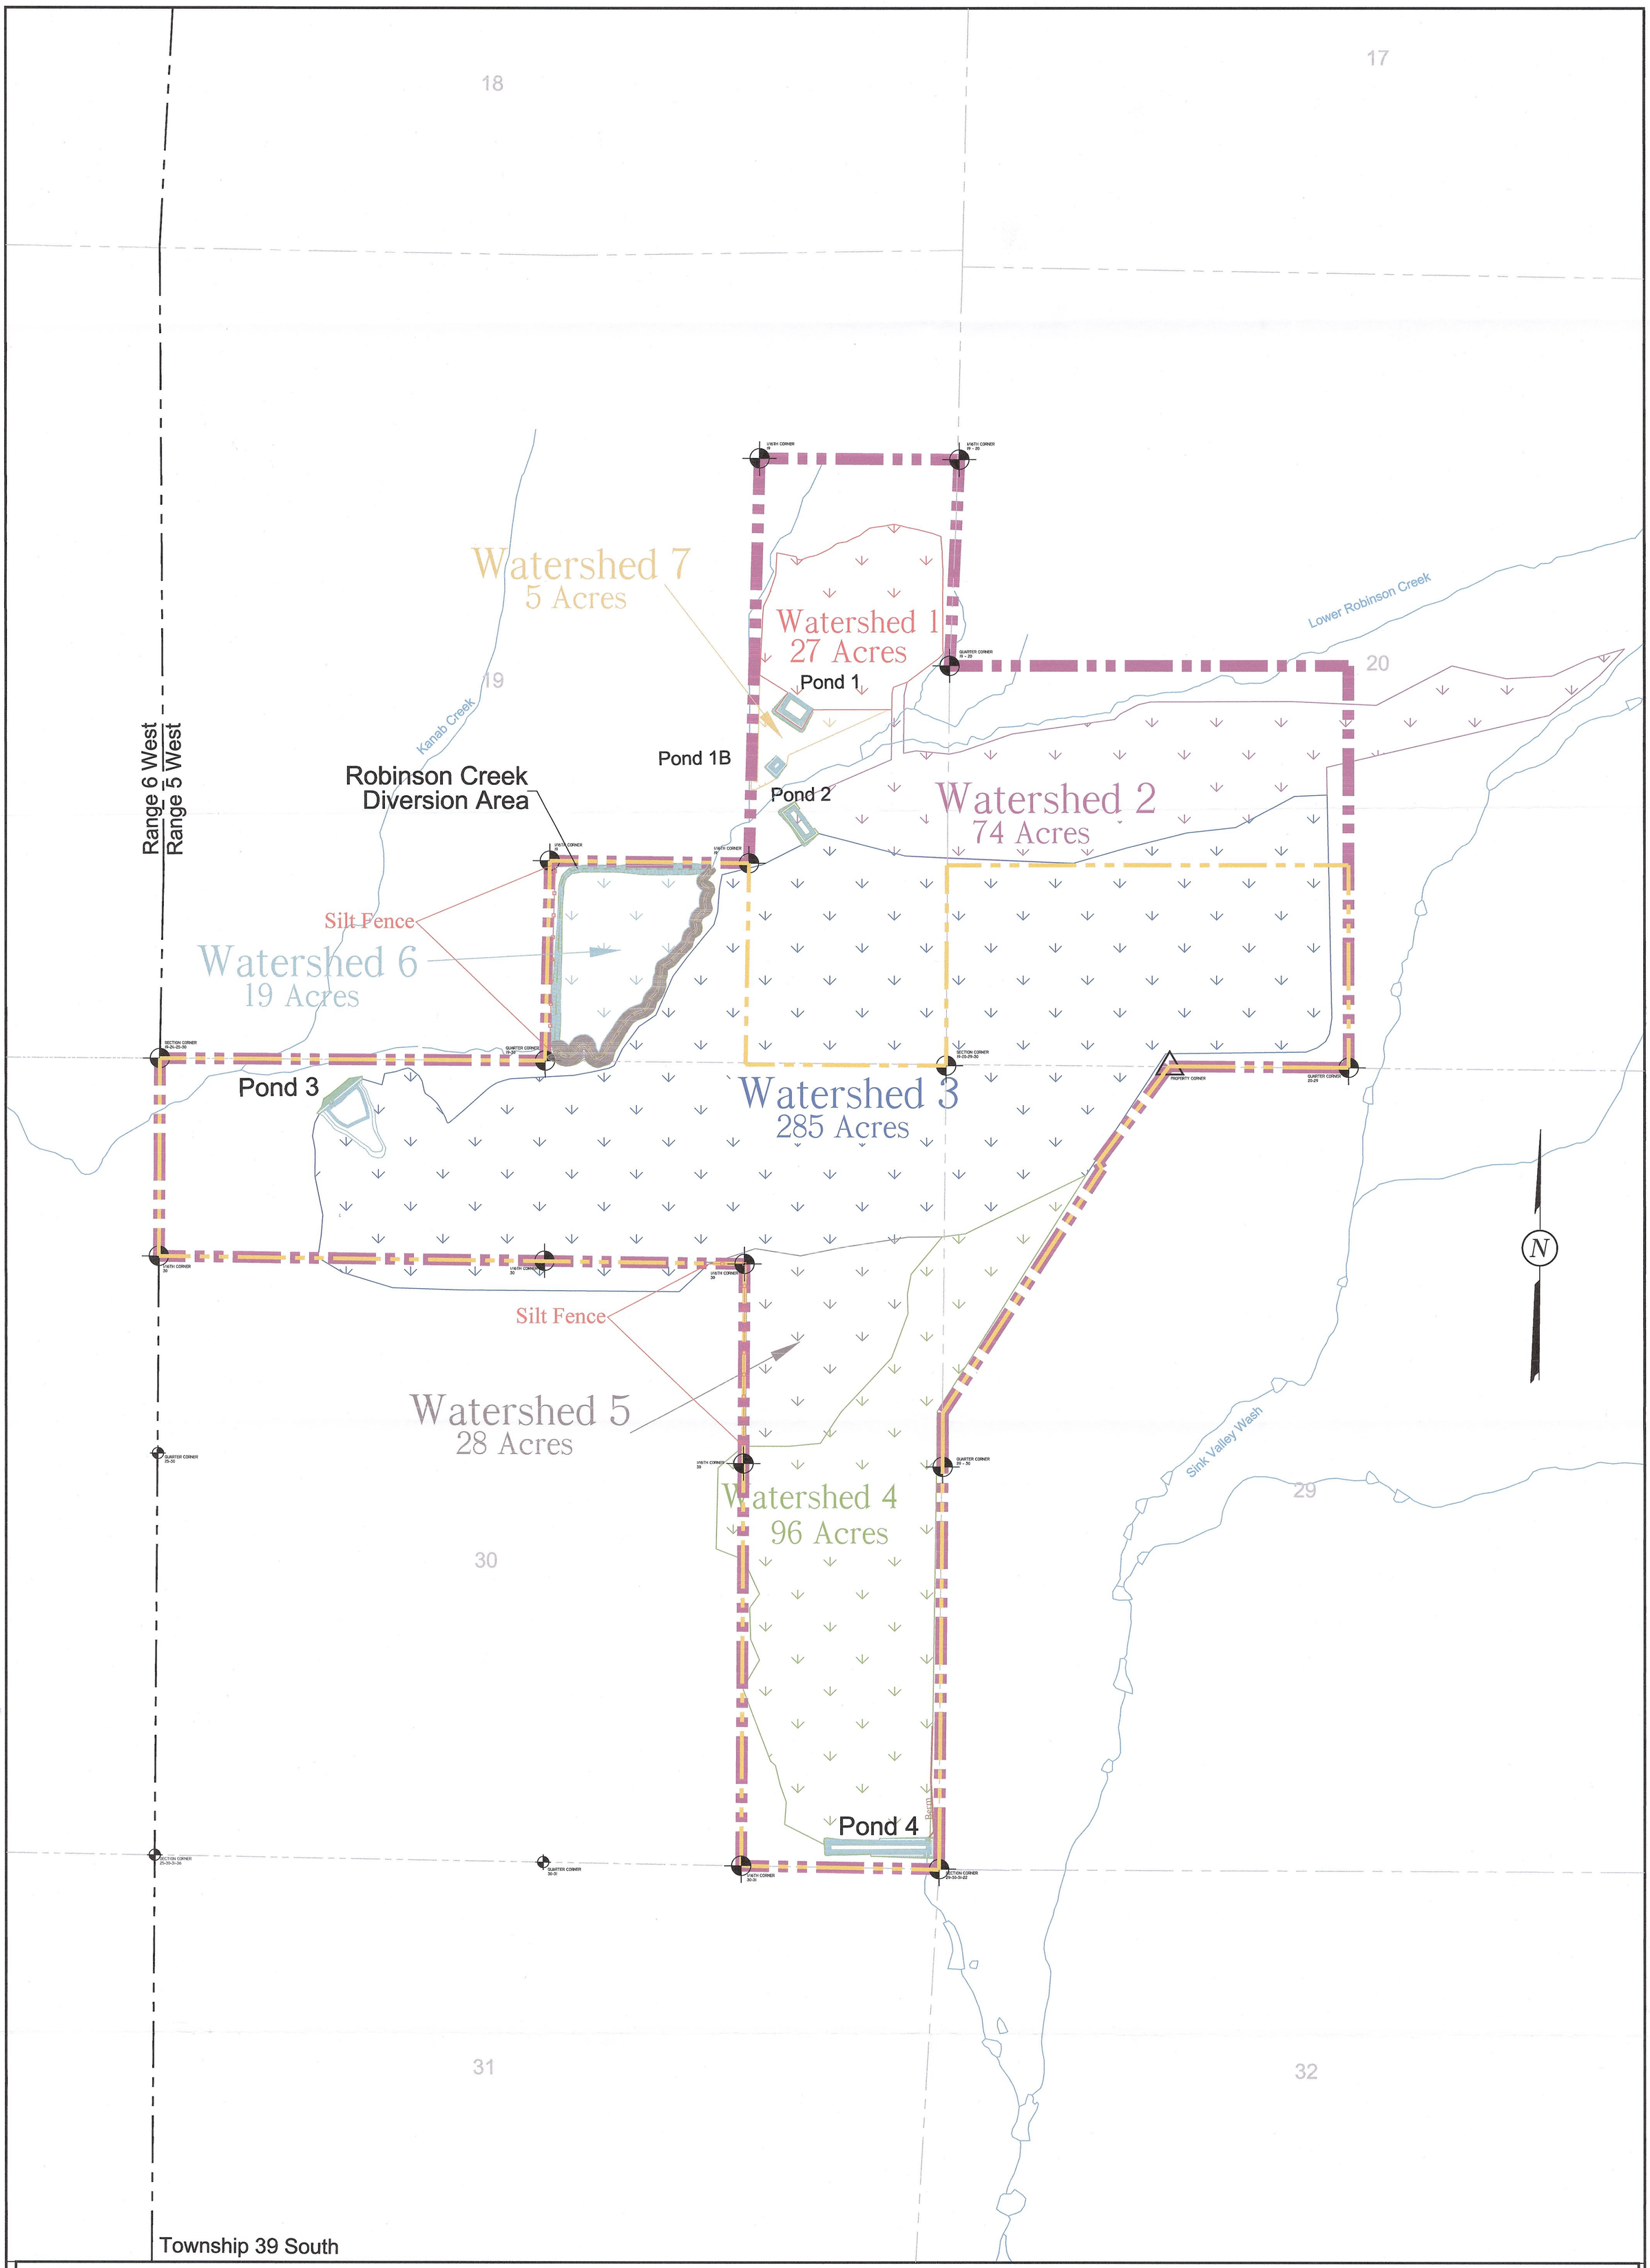

LEGEND:

- PERMIT BOUNDARY
- PRIVATE COAL OWNERSHIP
- SECTION LINE
- FOUND SECTION CORNER
- FOUND PROPERTY CORNER
- EXISTING DRAINAGES
- PROPOSED SEDIMENT IMPOUNDS
- SILT FENCE

DRAWN BY:	CHECKED BY:
C. McCOURT	GG
DRAWING: 5-26	DATE: 4/20/07
	SCALE: 1" = 500'
JOB NUMBER: 1400	SHEET

REVISIONS

DATE:	BY:
12/02/08	CRM
08/12/13	KN

SEDIMENT IMPOUND WATERSHEDS

COAL HOLLOW PROJECT
ALTON, UTAH

DRAWING: 5-26

UTAH REGISTERED PROFESSIONAL ENGINEER #154168 DAN W. GUY 8/13/13

ALTON COAL DEVELOPMENT
COAL HOLLOW PROJECT

463 North 100 West, Suite 1
Cedar City, Utah 84720
Phone (435)867-5331
Fax (435)867-1192

RECEIVED
AUG 15 2013
DIV. OF OIL, GAS & MINING