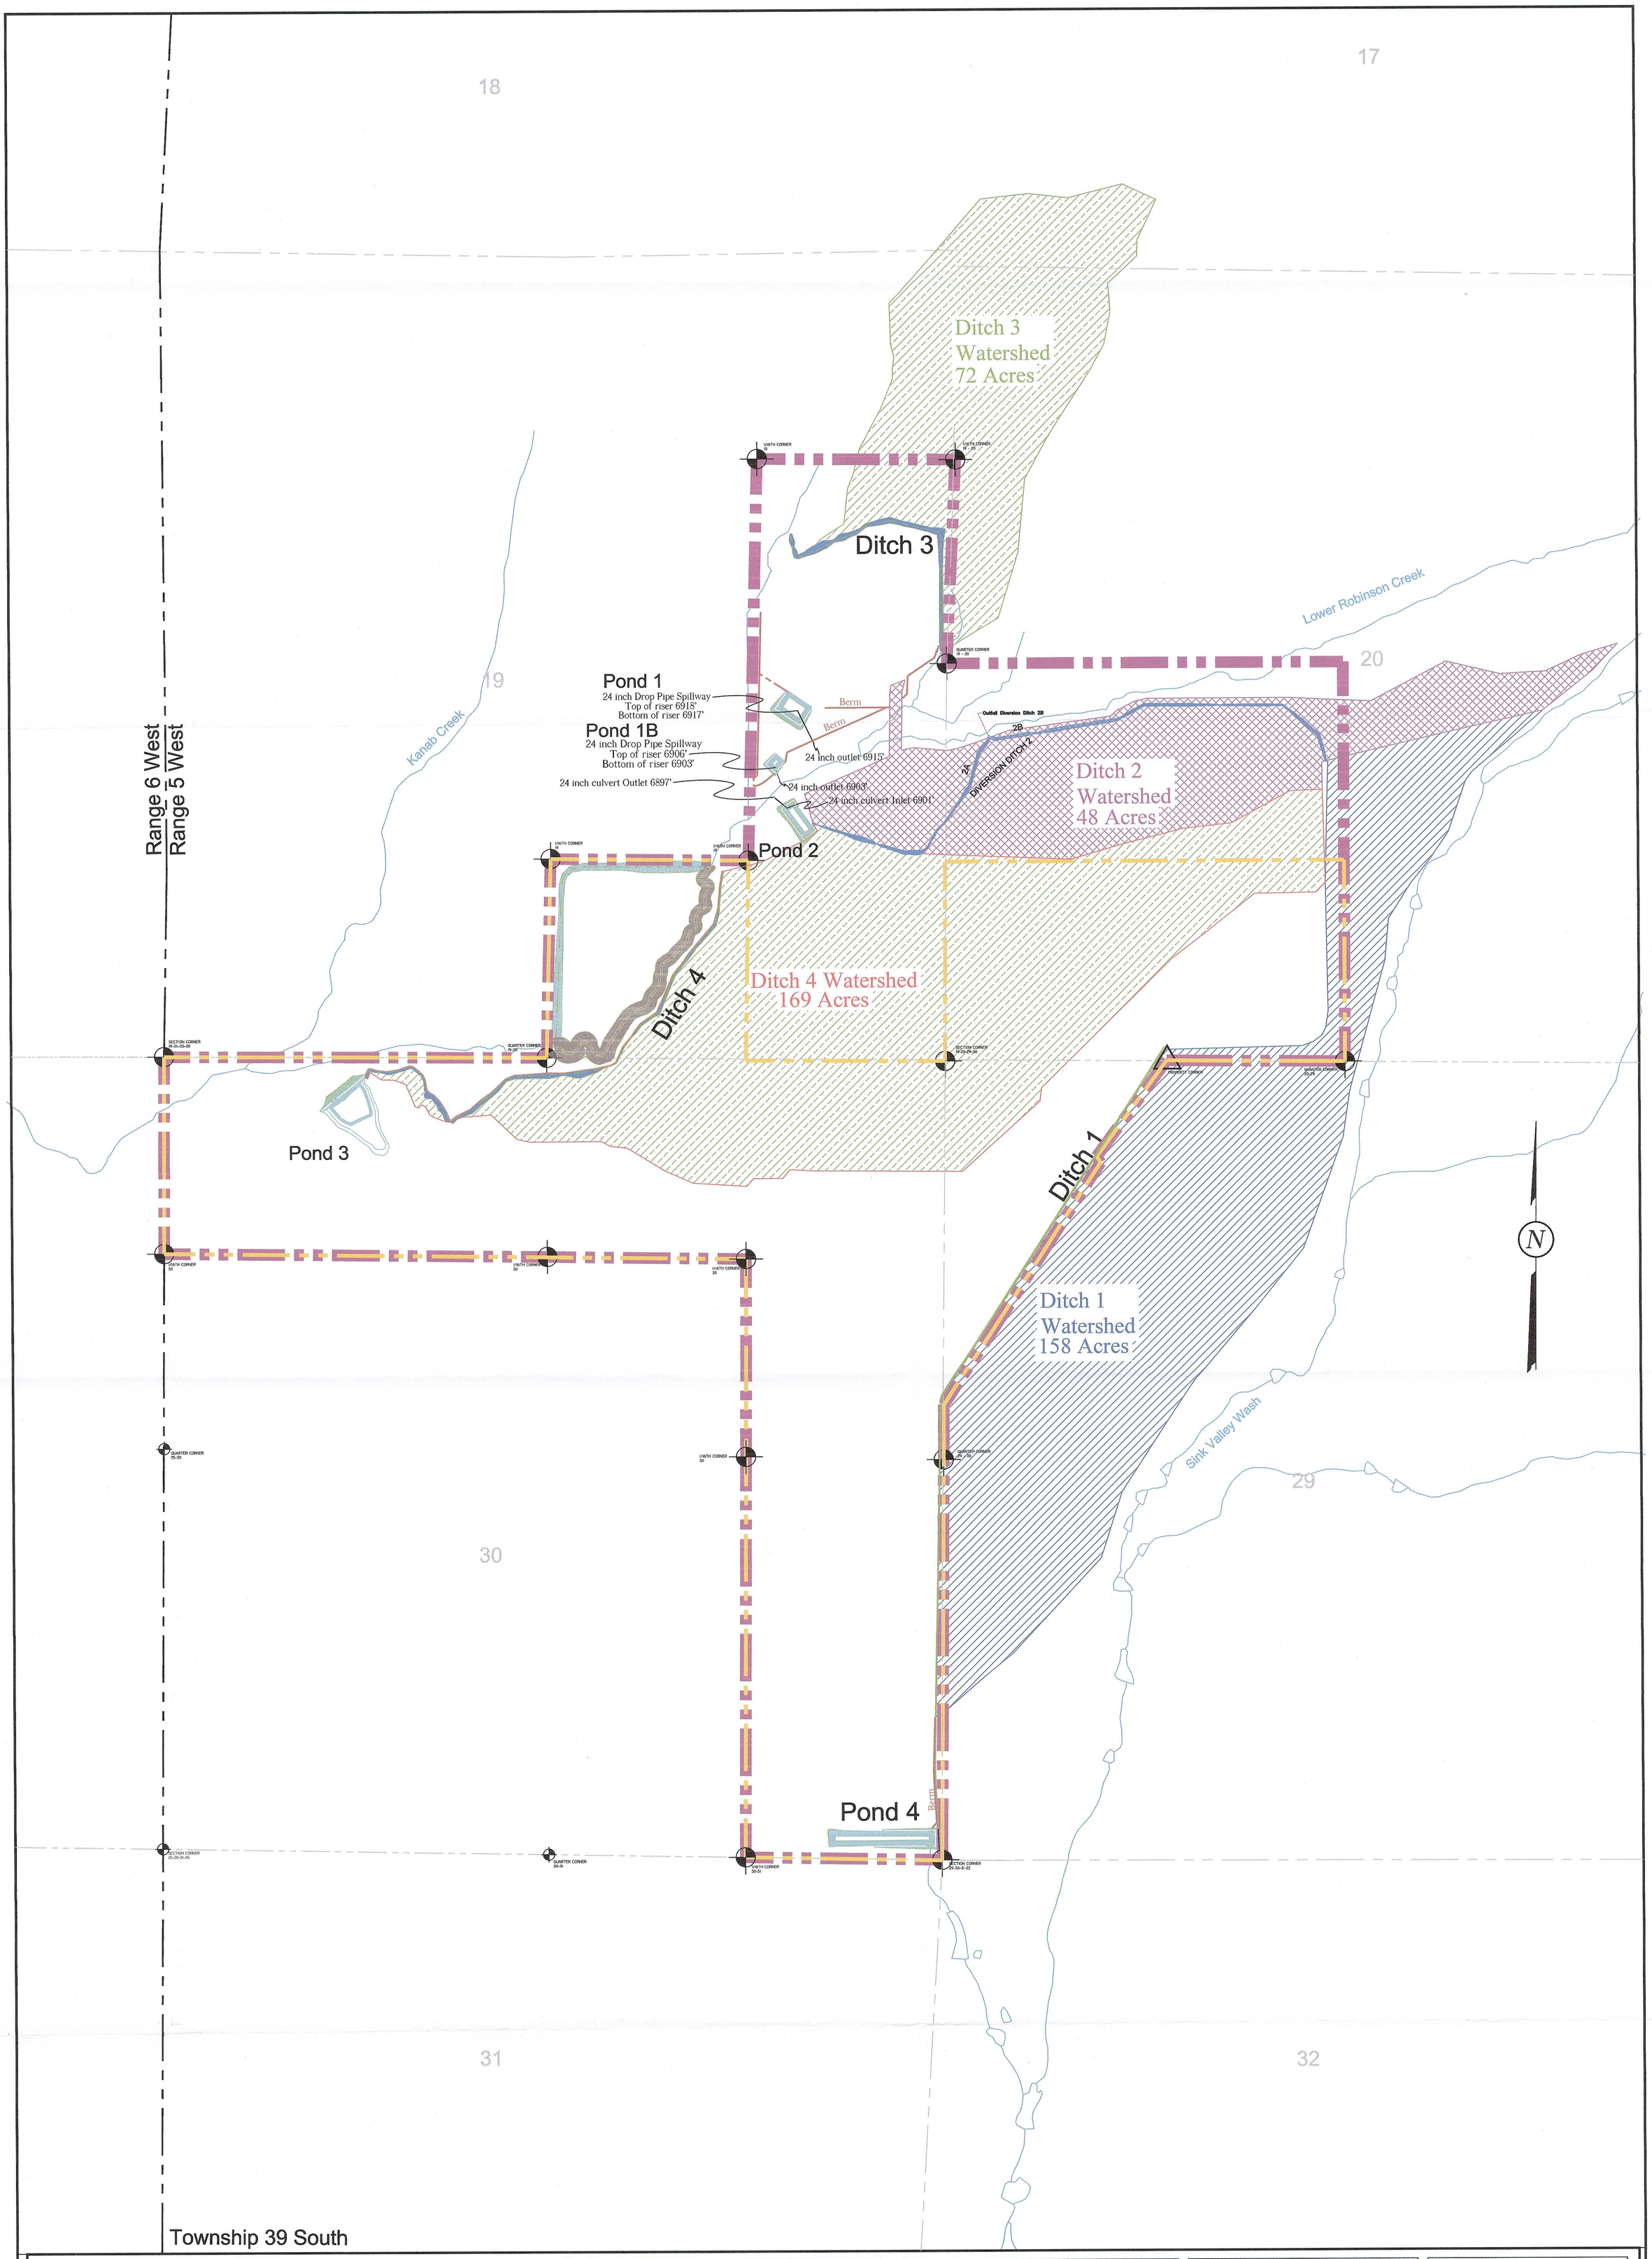

LEGEND:	DRAWN BY:	CHECKED BY:
PERMIT BOUNDARY	C. McCOURT	GG
PRIVATE COAL OWNERSHIP	DRAWING: 5-27	DATE: 4/20/07
PROPOSED DIVERSION DITCHES		SCALE: 1" = 500'
EXISTING DRAINAGES		
PROPOSED SEDIMENT IMPOUNDMENT		
SECTION LINE		
FOUND SECTION CORNER	JOB NUMBER: 1400	SHEET
FOUND PROPERTY CORNER		

REVISIONS	
DATE:	BY:
12/02/08	CRM
6/13/11	KN/JKSR
4/22/13	KN
8/13/13	KN

DIVERSION DITCH WATERSHEDS

COAL HOLLOW PROJECT
ALTON, UTAH

DRAWING: 5-27

UTAH REGISTERED #154168 DAN W. GUY 8/13/13 PROFESSIONAL ENGINEER

Alton Coal Development
Coal Hollow Project
463 North 100 West, Suite 1
Cedar City, Utah 84720
Phone (435)867-5331
Fax (435)867-1192

RECEIVED
AUG 15 2013
DIV. OF OIL, GAS & MINING
RECEIVED
DIV. OF OIL, GAS & MINING