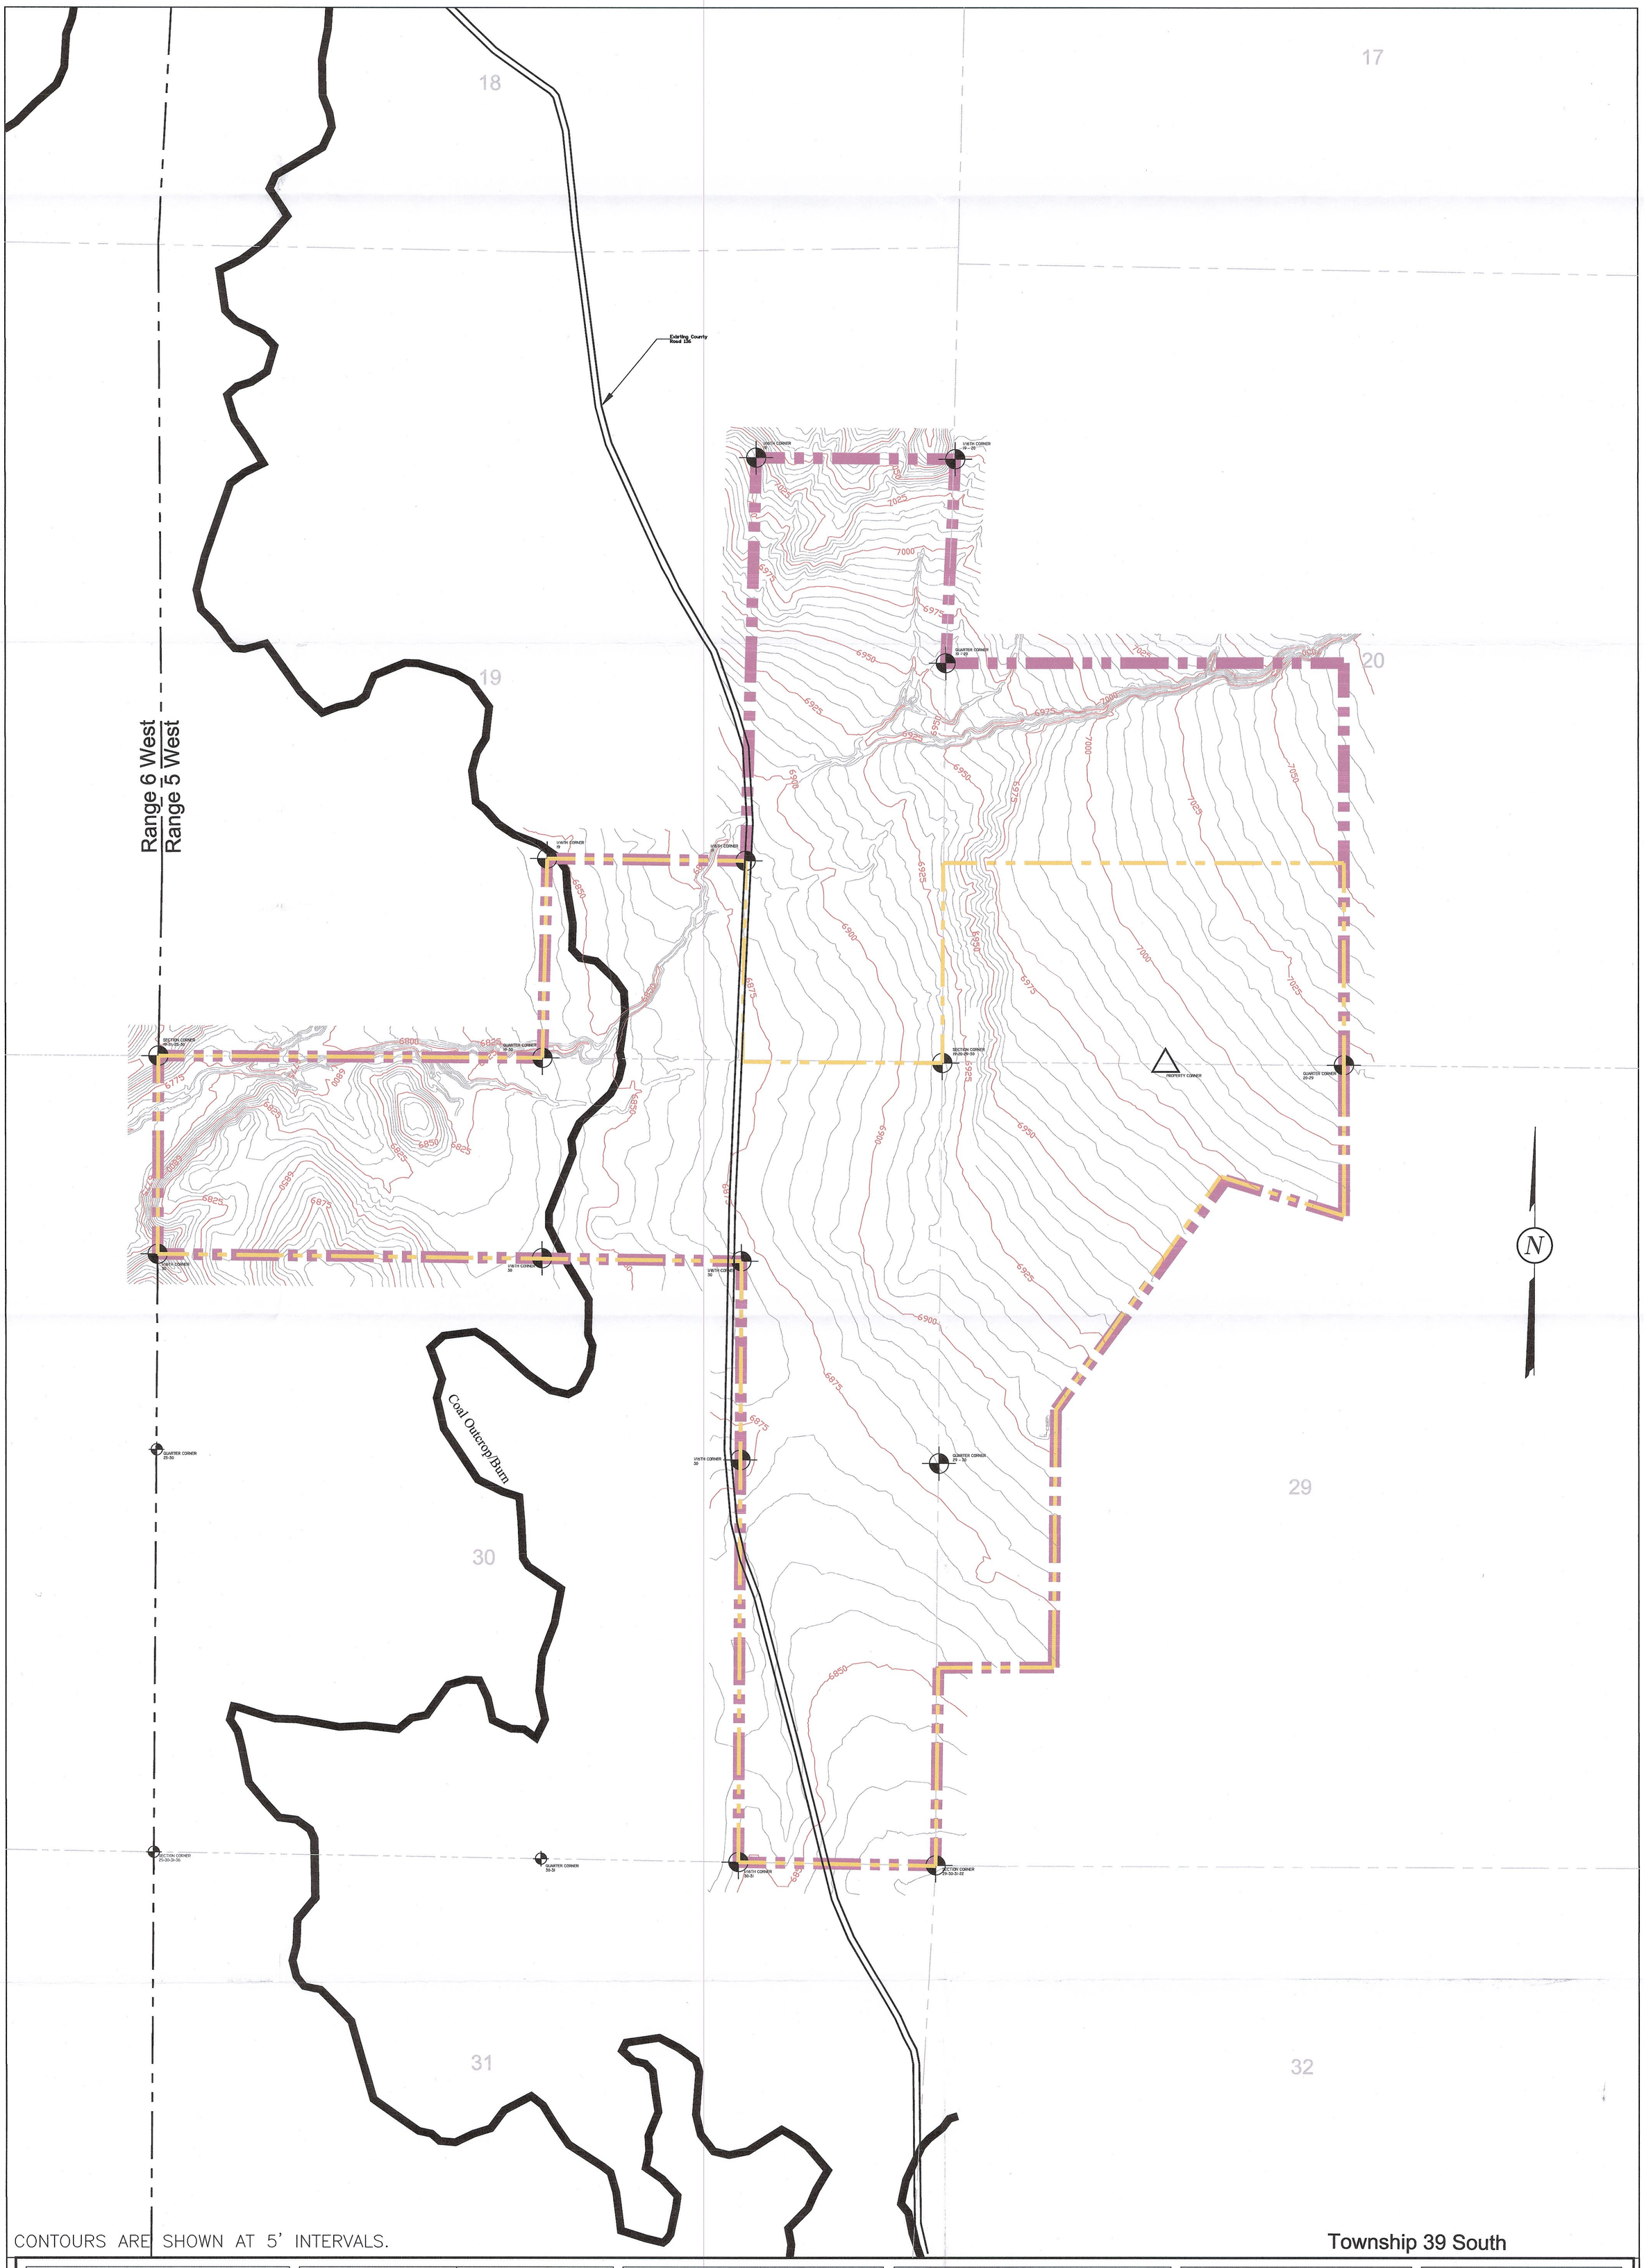

CONTOURS ARE SHOWN AT 5' INTERVALS.

LEGEND:			
PERMIT BOUNDARY	DRAWN BY: J. STANSFIELD C. McCOURT	CHECKED BY: GG	
PRIVATE COAL OWNERSHIP	DRAWING: 5—1	DATE: 04/20/07	
COAL LINE BOUNDARY		SCALE: 1" = 500'	
SECTION LINE			
FOUND SECTION CORNER	JOB NUMBER: 1400	SHEET	
FOUND PROPERTY CORNER			

REVISIONS

DATE:	BY:
11/26/08	CRM
10/18/13	LWJ

PRE-MINING TOPOGRAPHY

COAL HOLLOW PROJECT
ALTON, UTAH

DRAWING: 5-1

UTAH REGISTERED #154168 DAN W. GUY 10/28/13 PROFESSIONAL ENGINEER

Alton Coal Development
Coal Hollow Project
463 North 100 West, Suite 1
Cedar City, Utah 84721
Phone (435)867-5331
Fax (435)867-1192

RECEIVED
NOV 01 2013
DIV.OF OIL, GAS & MINING
RECEIVED
NOV 1
DIV.OF OIL, GAS & MINING