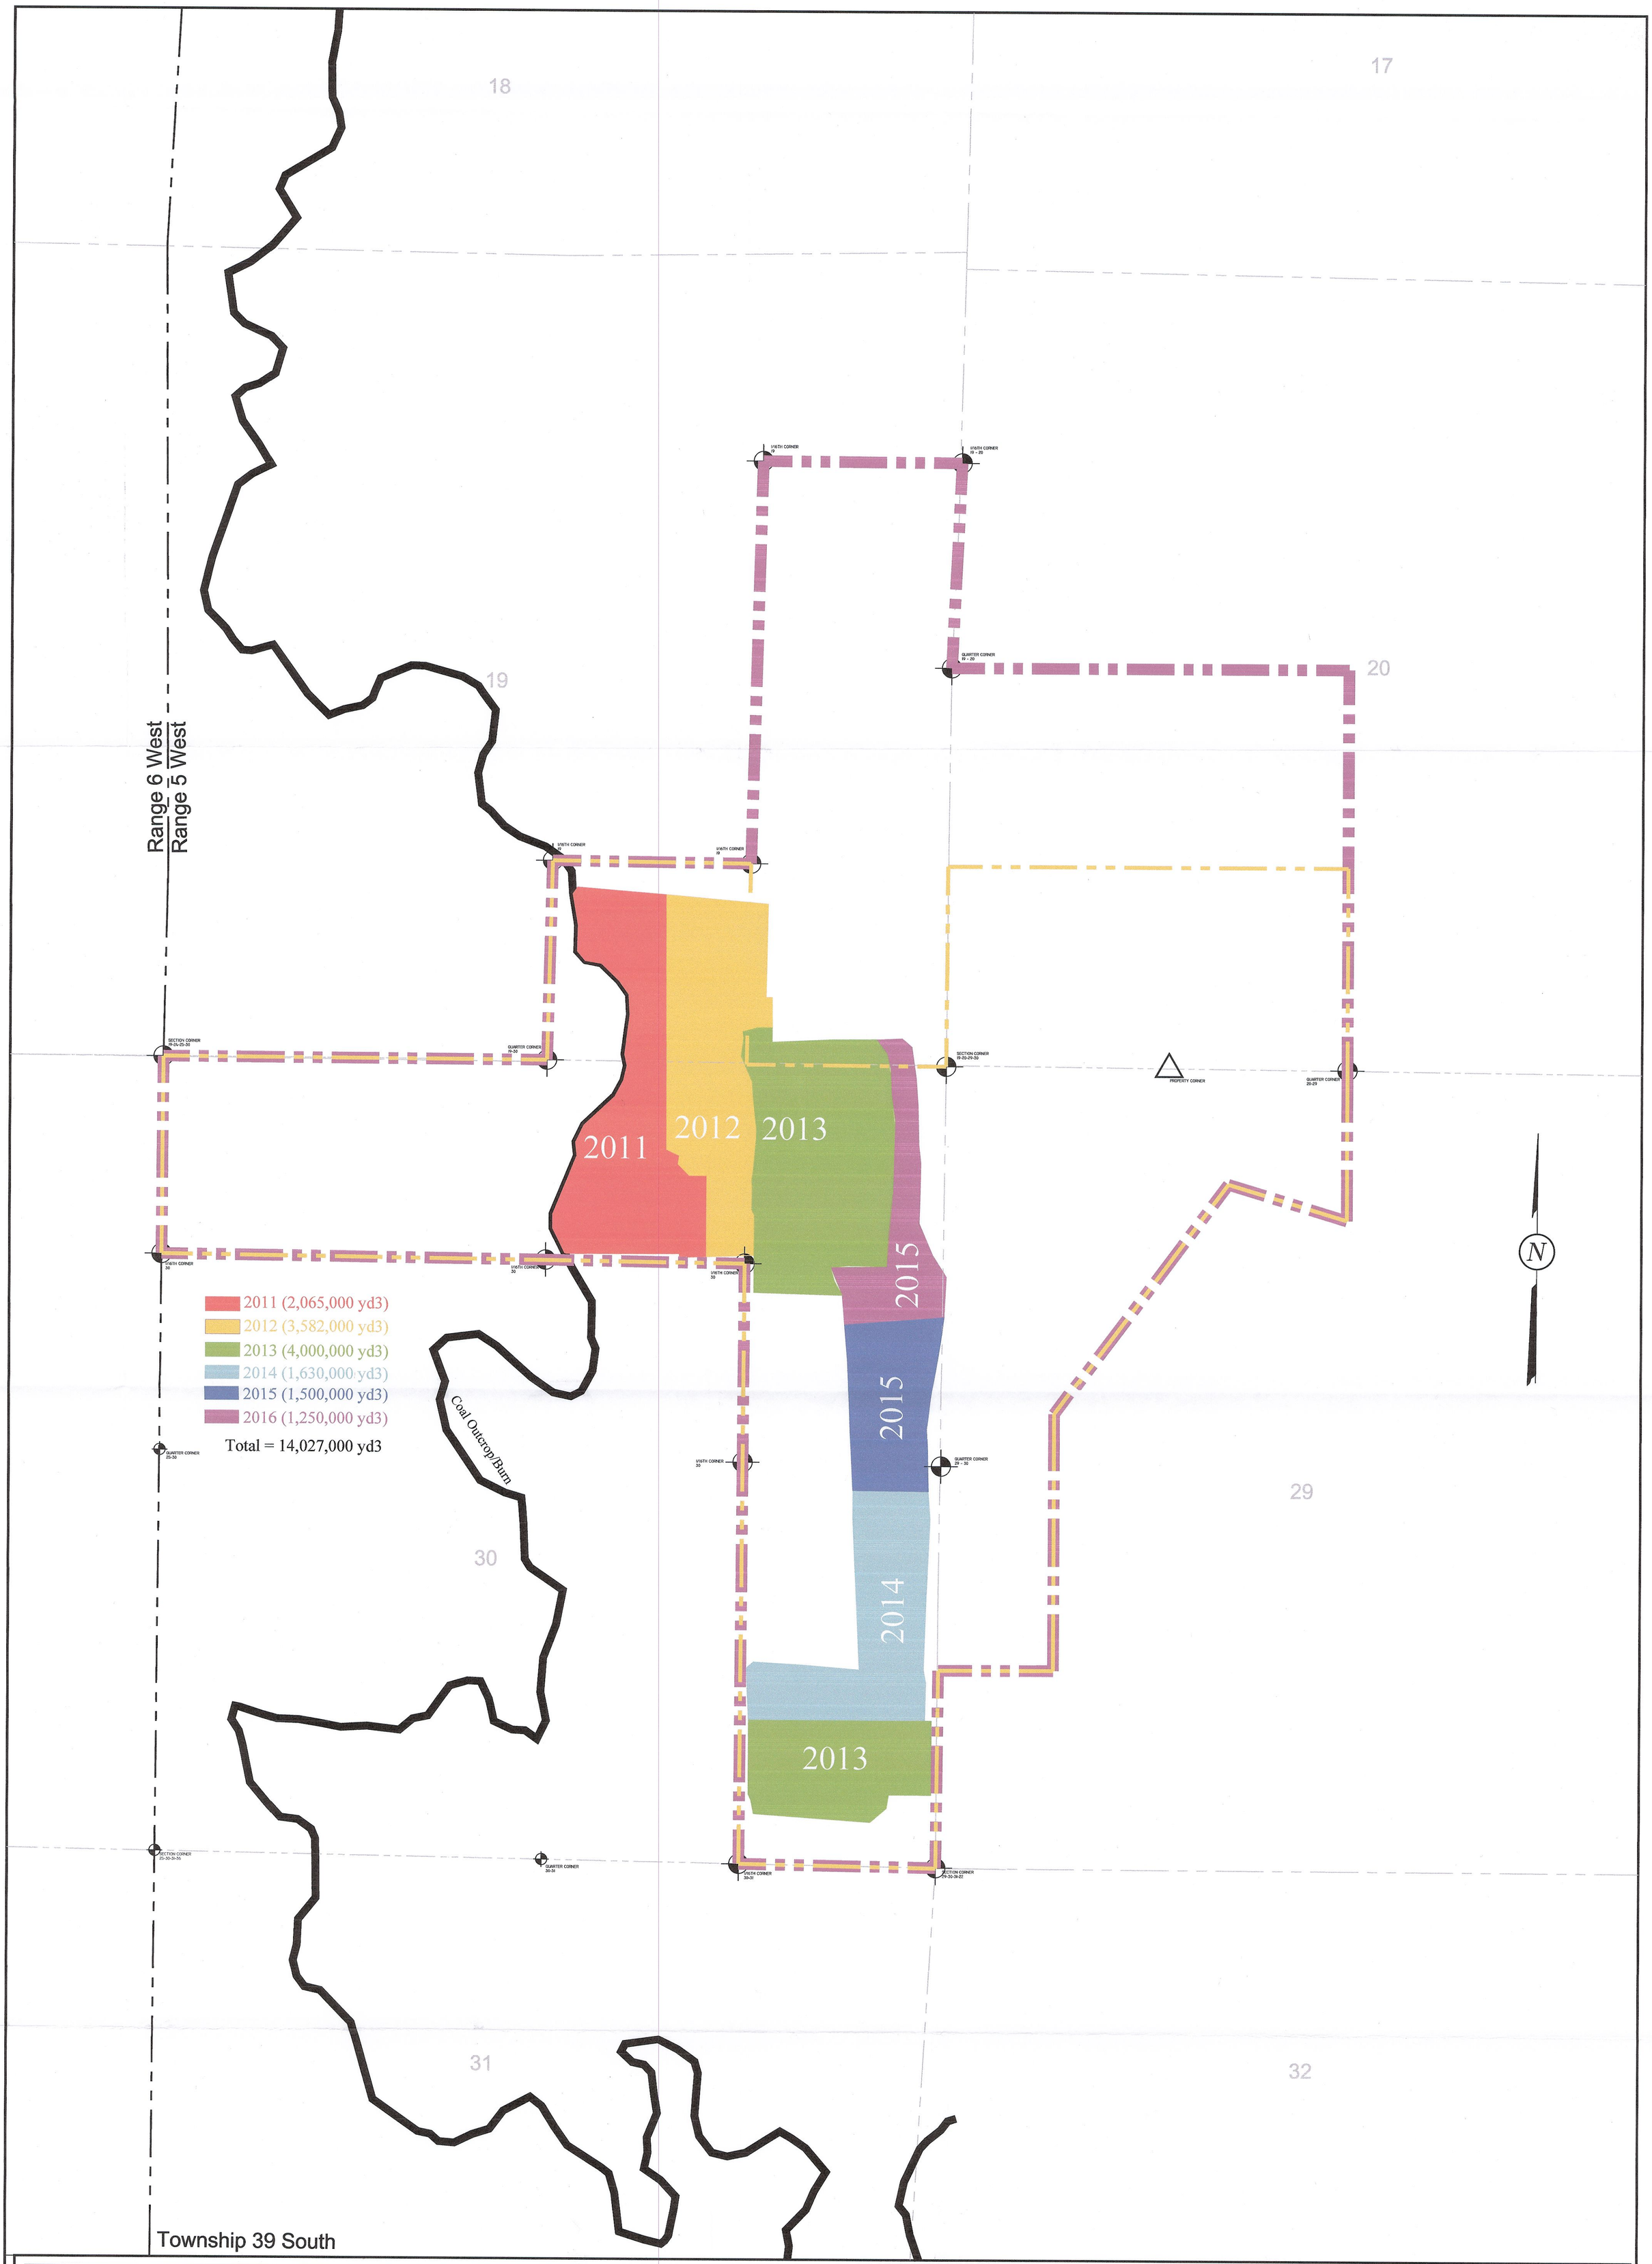

LEGEND:

- PERMIT BOUNDARY
- PRIVATE COAL OWNERSHIP
- COAL LINE BOUNDARY
- SECTION LINE
- FOUND SECTION CORNER
- FOUND PROPERTY CORNER

DRAWN BY:	CHECKED BY:
C. McCOURT	LWJ
DRAWING: 5-16A	DATE: 10/15/2013
	SCALE: 1" = 500'
JOB NUMBER: 1400	SHEET

REVISIONS

DATE:	BY:
LWJ	10/17/13

OVERBURDEN REMOVAL SEQUENCE

SURFACE & HIGHWALL MINING

COAL HOLLOW PROJECT
ALTON, UTAH

DRAWING: 5-16A

UTAH REGISTERED PROFESSIONAL ENGINEER #154168 DAN W. GUY 10/28/13

Alton Coal Development
Coal Hollow Project

463 North 100 West, Suite 1
Cedar City, Utah 84721
Phone (435)867-5331
Fax (435)867-1192

RECEIVED
NOV 01 2013
DIV. OF OIL, GAS & MINING