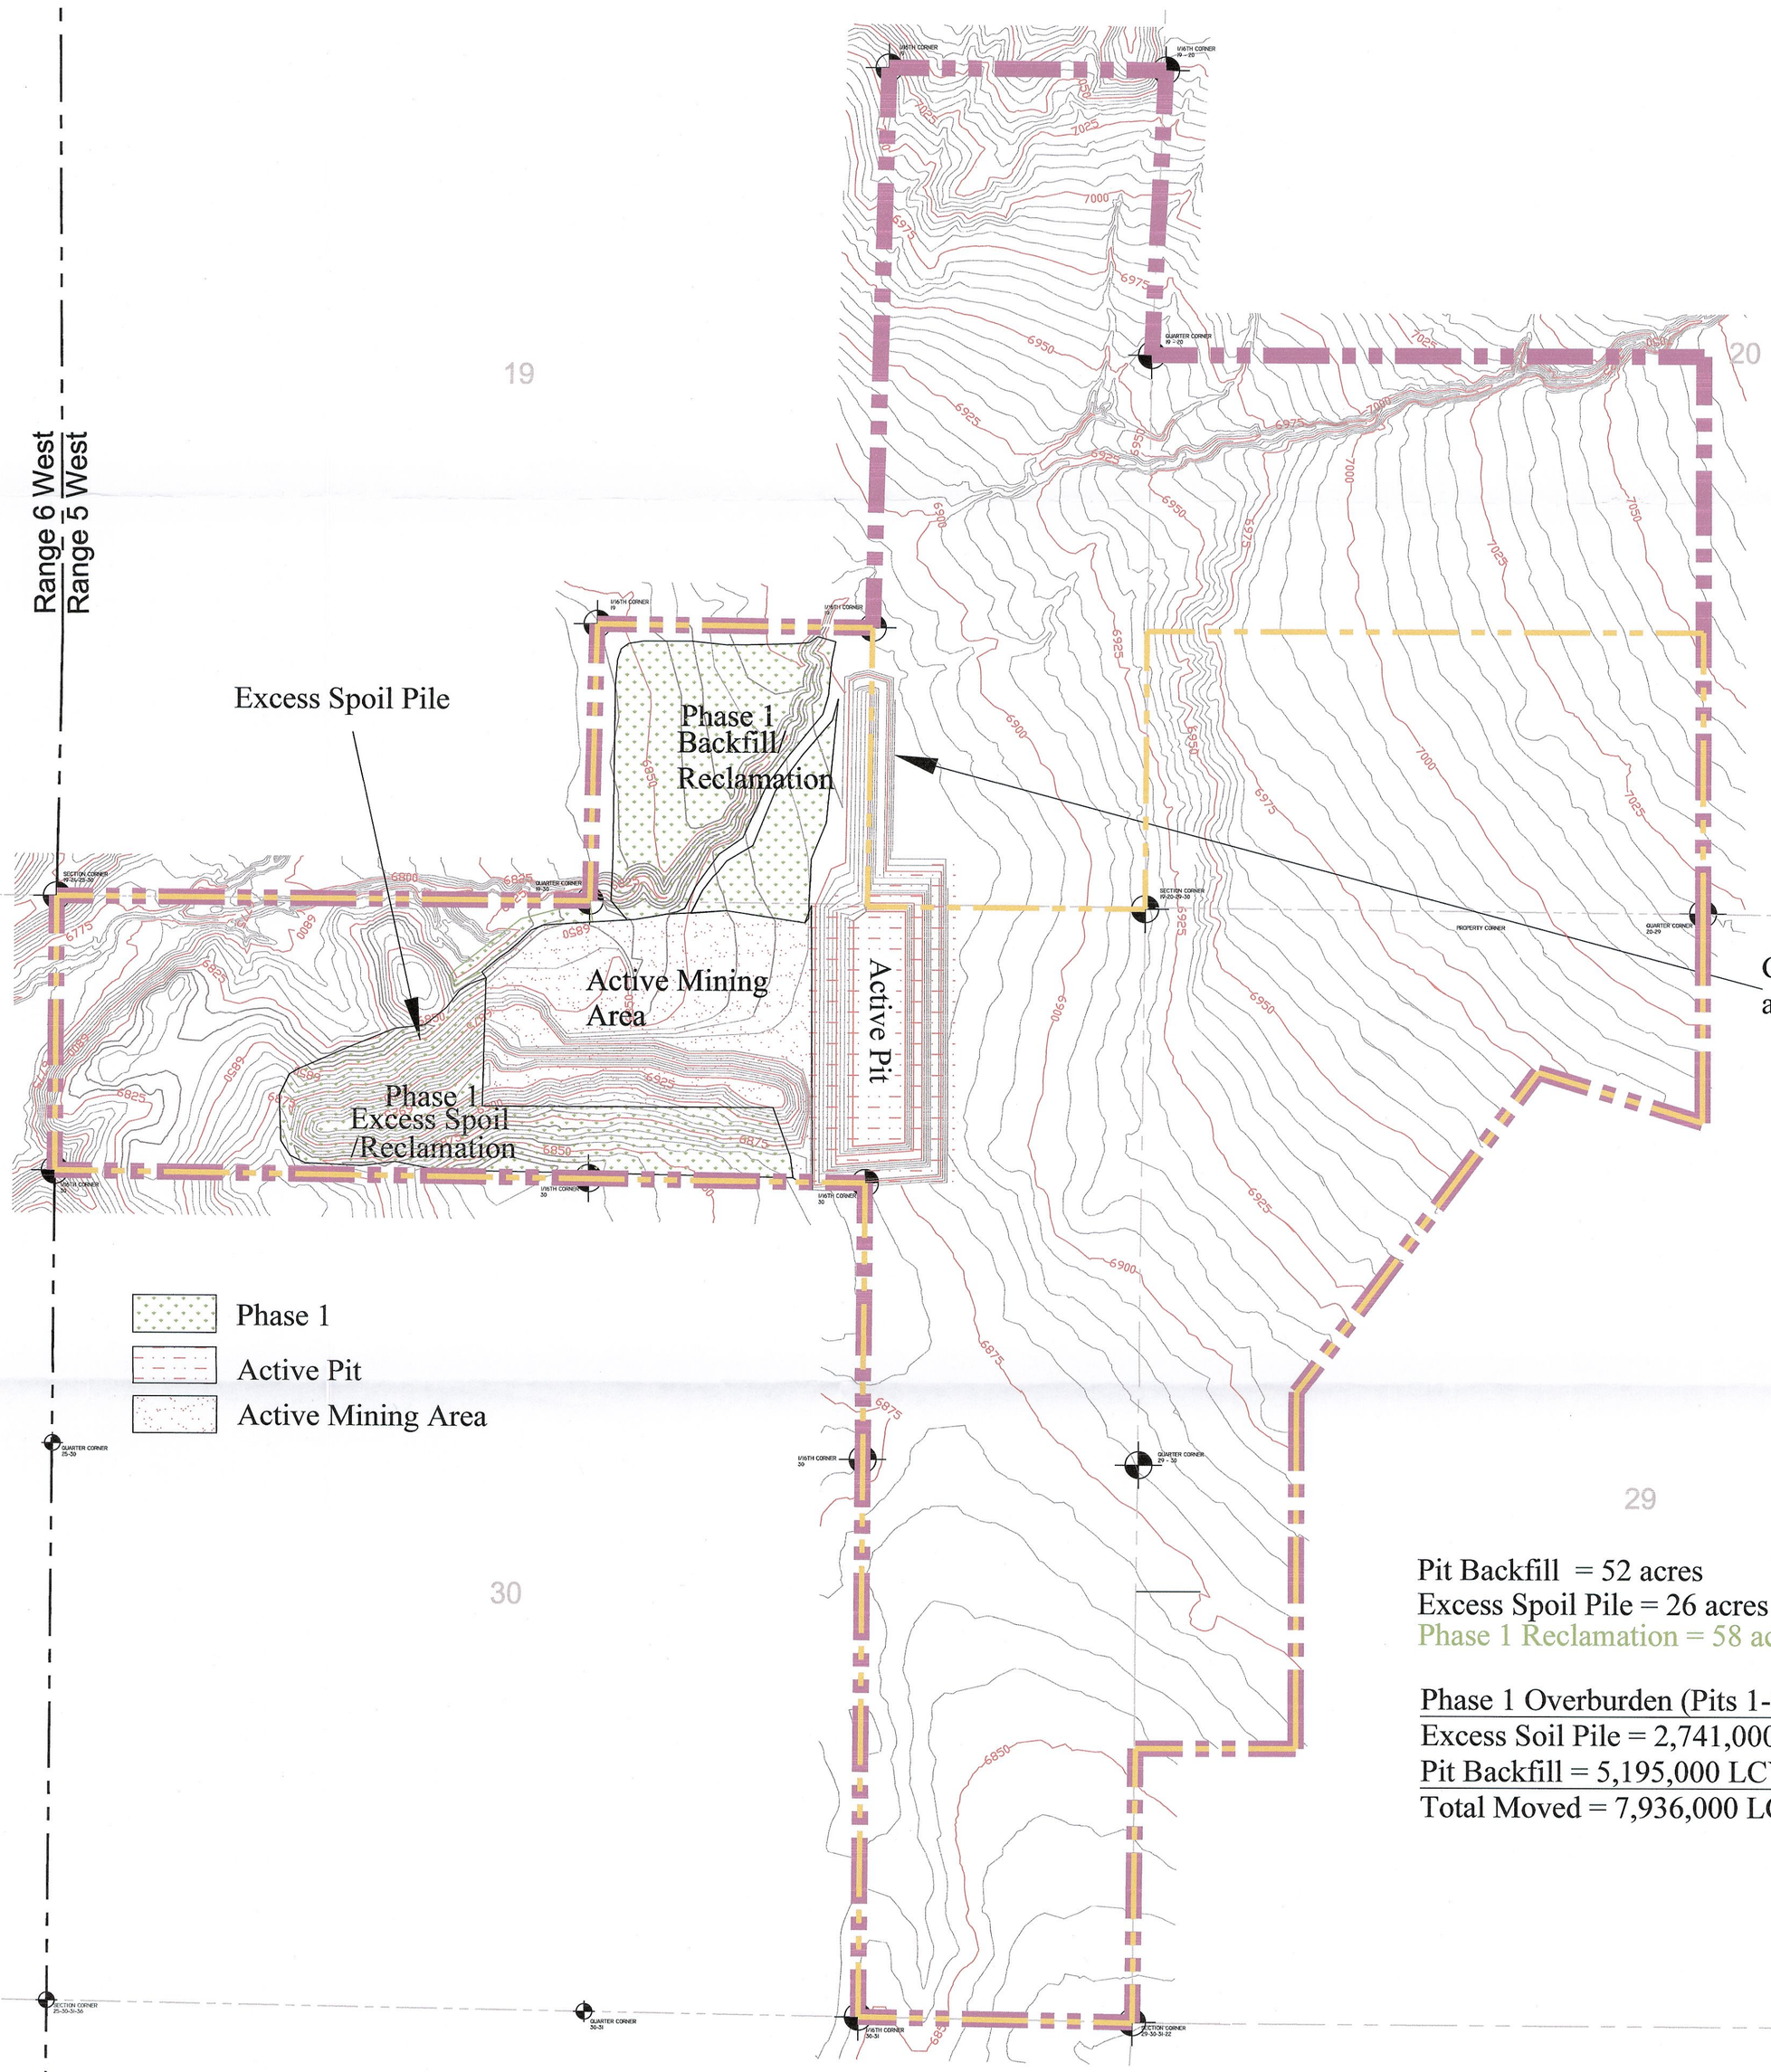

RECEIVED
JAN 16 2014
DIV. OF OIL, GAS & MINING

CONTOURS ARE SHOWN AT 5' INTERVALS.

Township 39 South

LEGEND:
- PERMIT BOUNDARY
- PRIVATE COAL OWNERSHIP
- COAL LINE BOUNDARY
- SECTION LINE
- FOUND SECTION CORNER
- FOUND PROPERTY CORNER

DRAWN BY: C. McCOURT	CHECKED BY: LWJ
DRAWING: 5-17	DATE: 04/20/07
	SCALE: 1" = 500'
JOB NUMBER: 1400	SHEET

REVISIONS

DATE:	BY:
11/28/08	CRM
01/21/13	KN
03/16/13	KN
12/26/13	KN

OVERBURDEN REMOVAL PHASE 1

COAL HOLLOW PROJECT
ALTON, UTAH

DRAWING: 5-17

UTAH REGISTERED #154168 DAN W. GUY 1/14/14 PROFESSIONAL ENGINEER

Alton Coal Development
Coal Hollow Project
463 North 100 West, Suite 1
Cedar City, Utah 84721
Phone (435)867-5331
Fax (435)867-1192