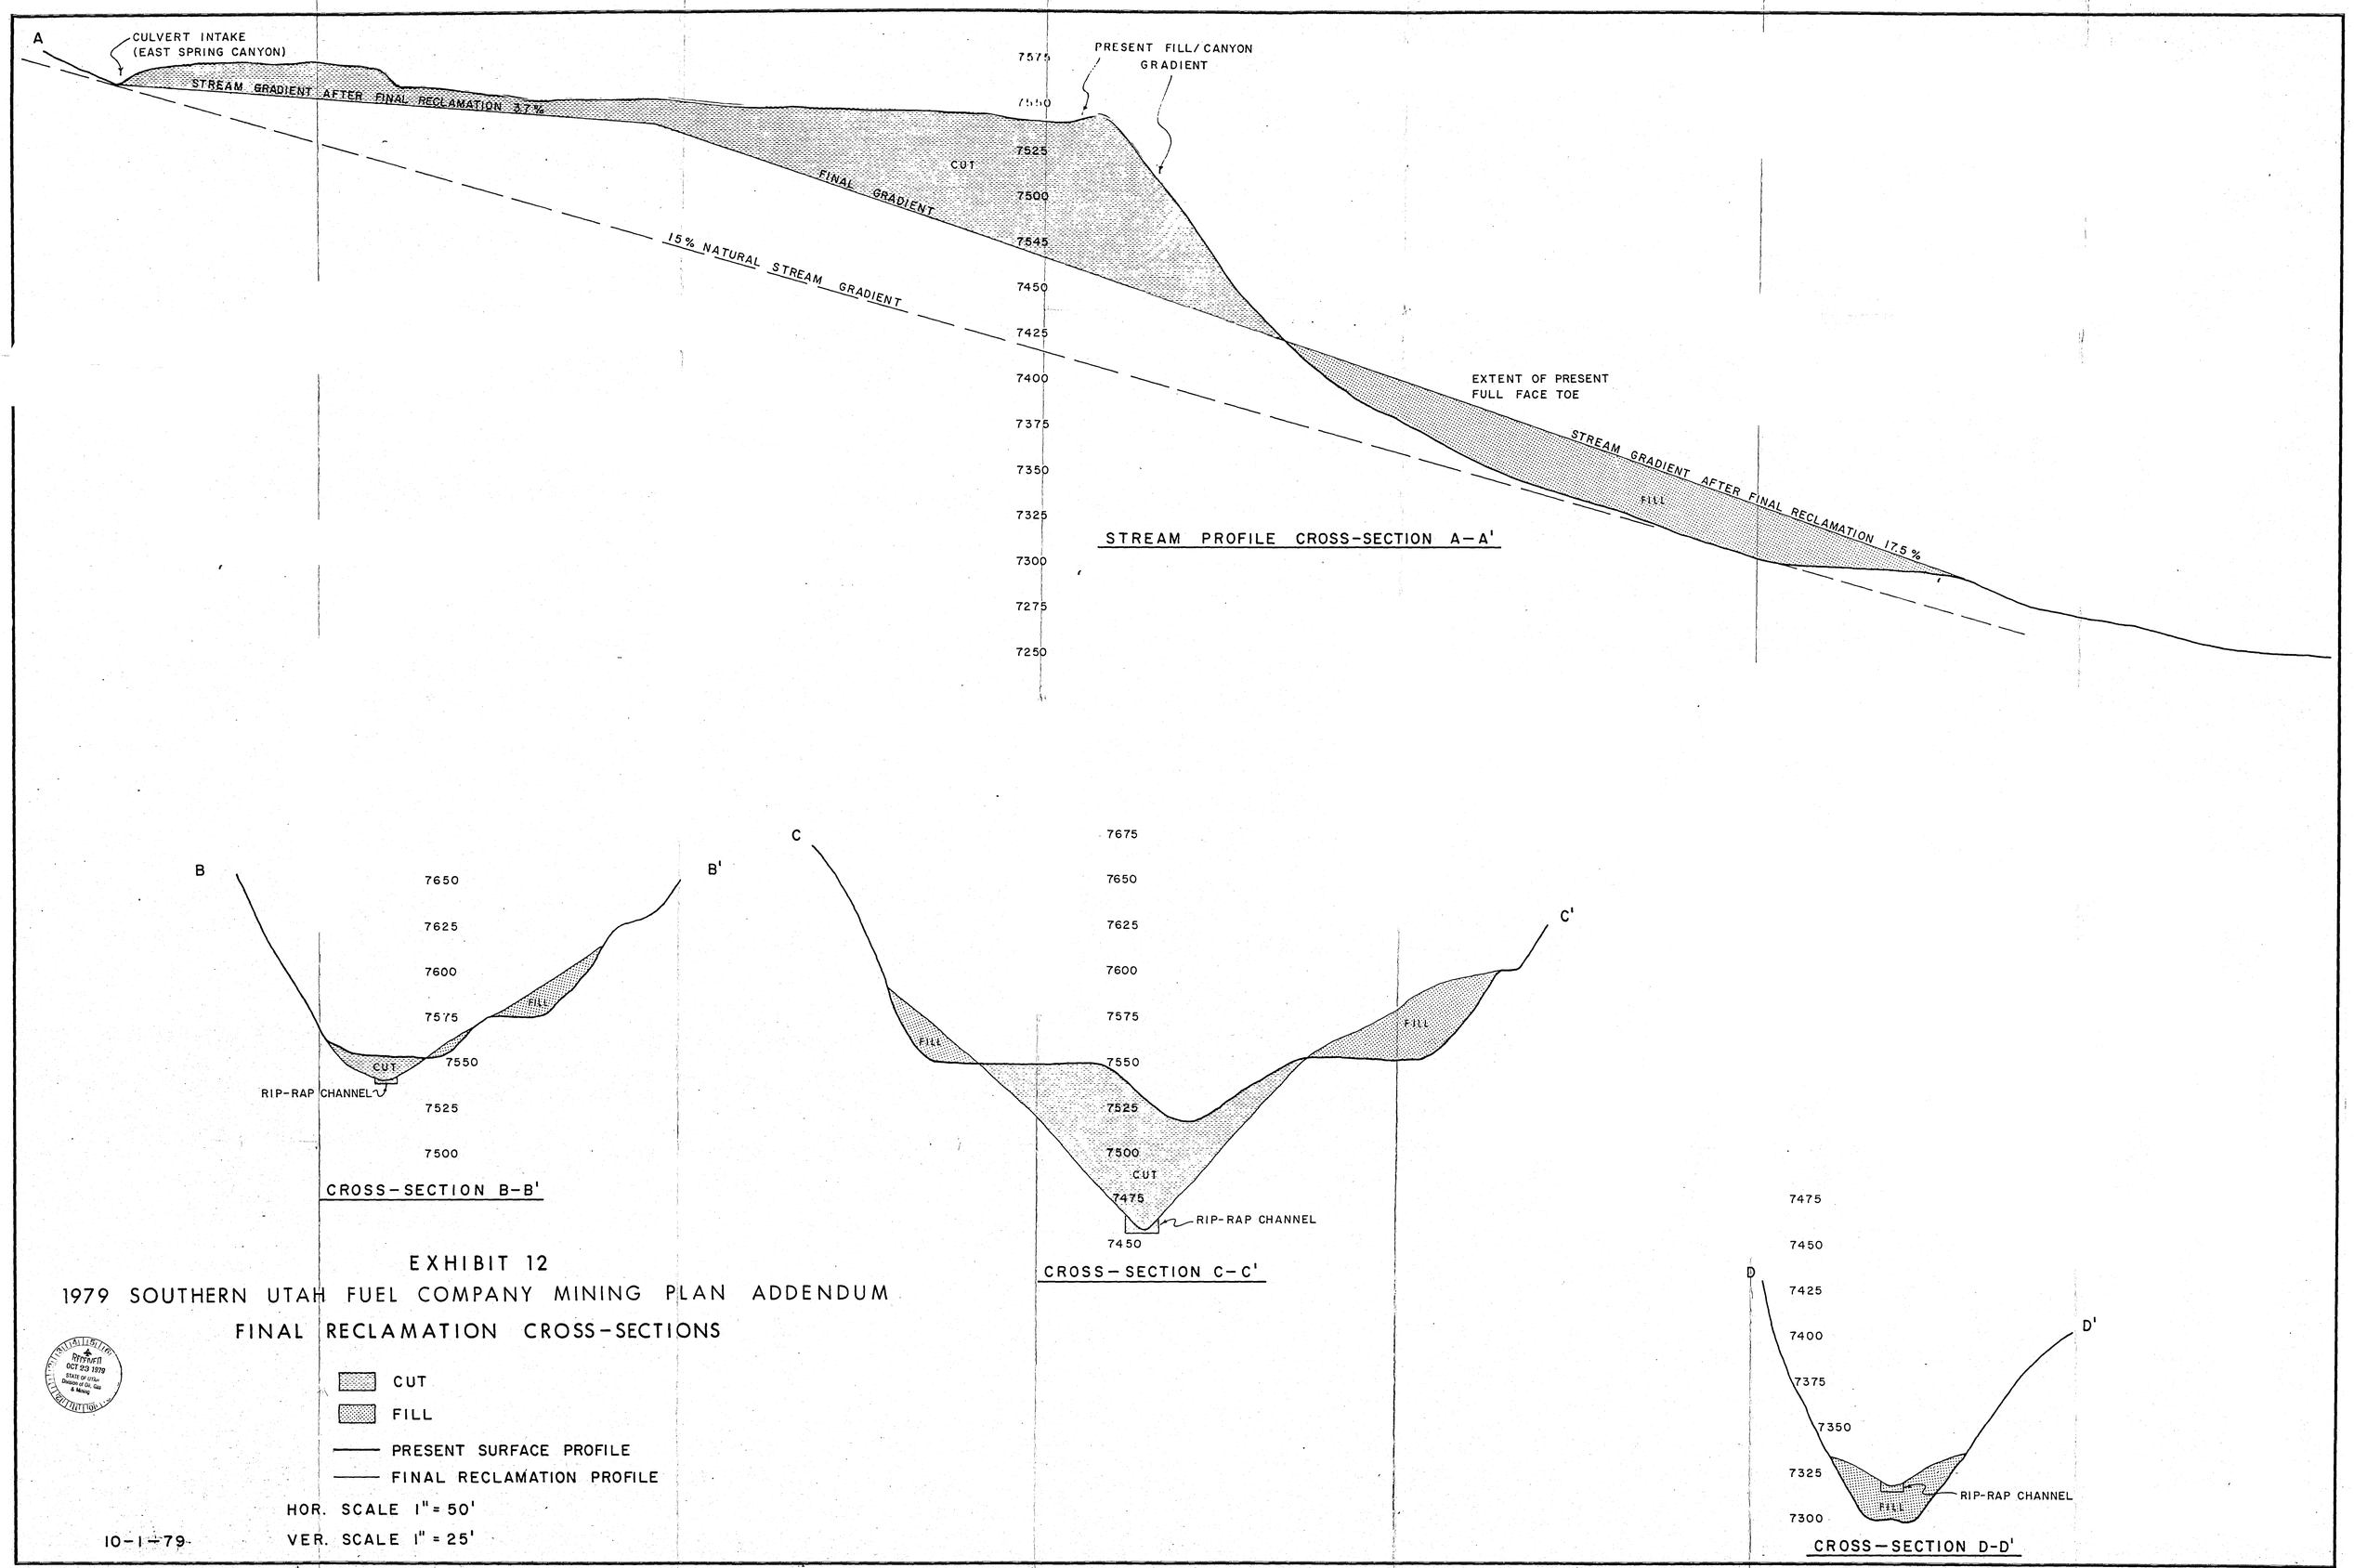

EXHIBIT 12

1979 SOUTHERN UTAH FUEL COMPANY MINING PLAN ADDENDUM

FINAL RECLAMATION CROSS-SECTIONS

RECEIVED
OCT 23 1979
STATE OF UTAH
Division of Oil, Gas & Mining

CUT

FILL

PRESENT SURFACE PROFILE

FINAL RECLAMATION PROFILE

HOR. SCALE 1" = 50'

VER. SCALE 1" = 25'

10-1-79