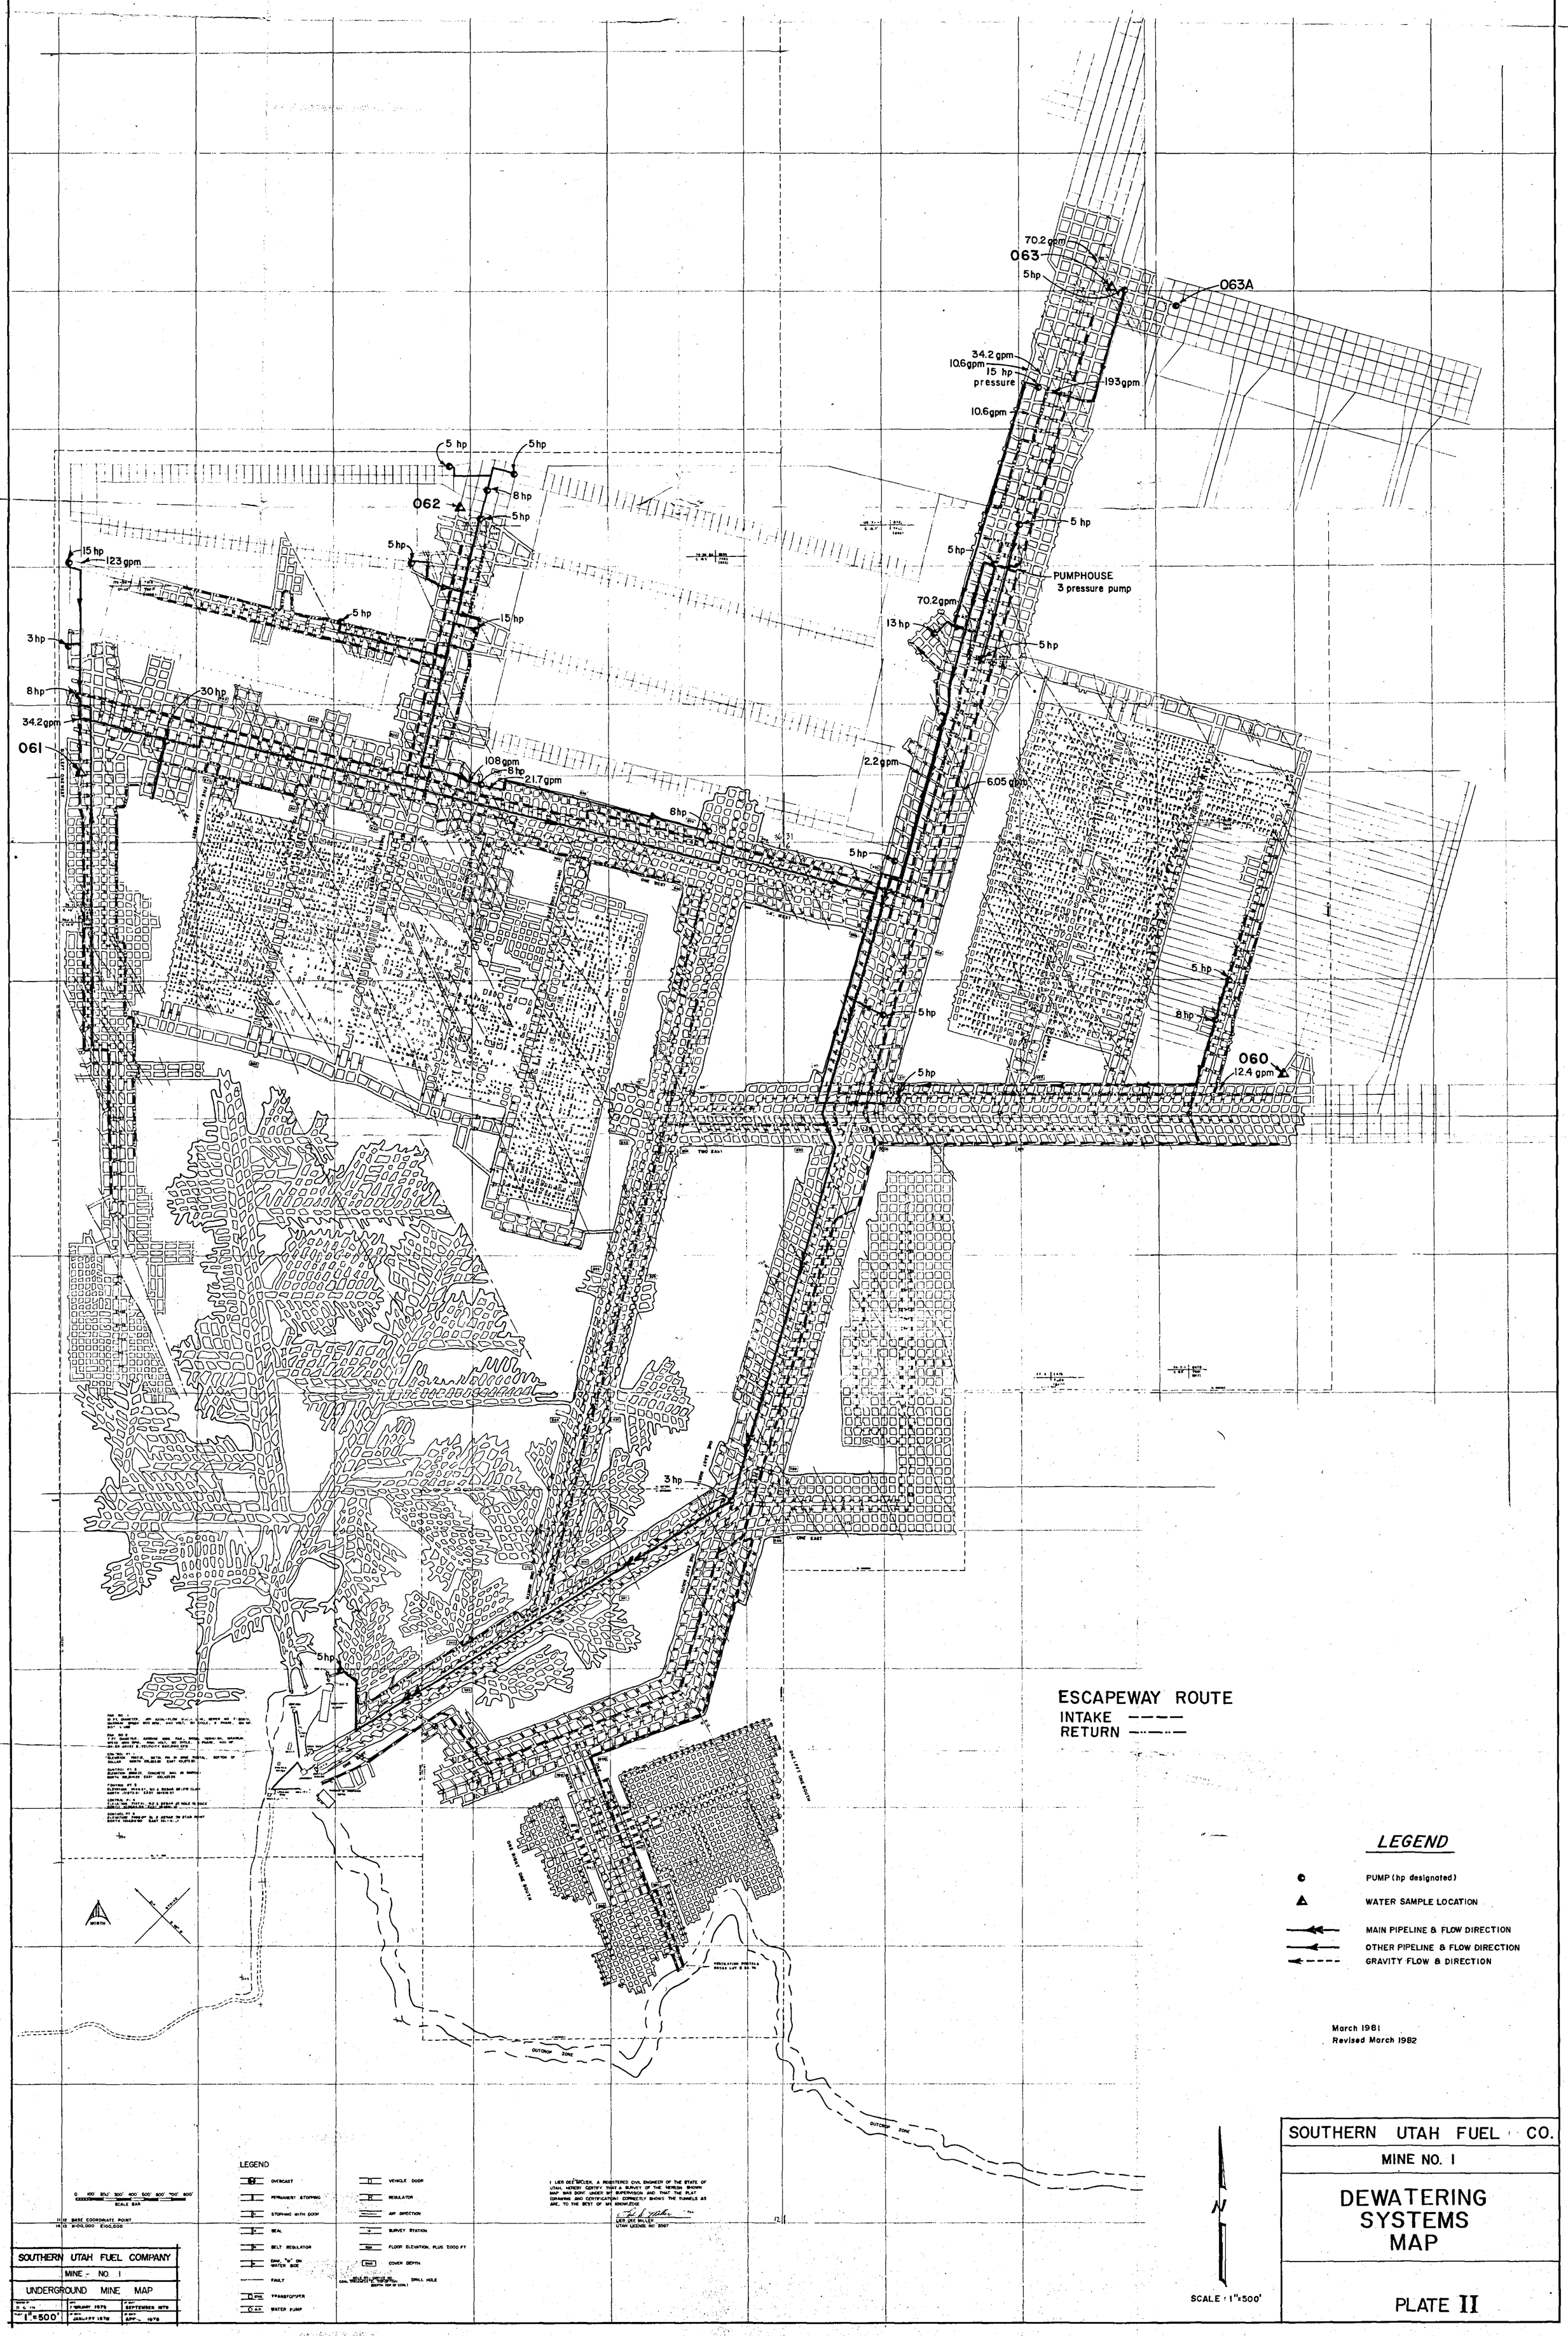
063
063A
062
061
060
PUMPHOUSE
3 pressure pump
ESCAPEWAY ROUTE
INTAKE
RETURN
LEGEND
PUMP (hp designated)
WATER SAMPLE LOCATION
MAIN PIPELINE & FLOW DIRECTION
OTHER PIPELINE & FLOW DIRECTION
GRAVITY FLOW & DIRECTION
March 1981
Revised March 1982
SOUTHERN UTAH FUEL CO.
MINE NO. 1
DEWATERING SYSTEMS MAP
PLATE II
SCALE : 1"=500'
SOUTHERN UTAH FUEL COMPANY
MINE - NO. 1
UNDERGROUND MINE MAP
1"=500'
OUTCROP ZONE