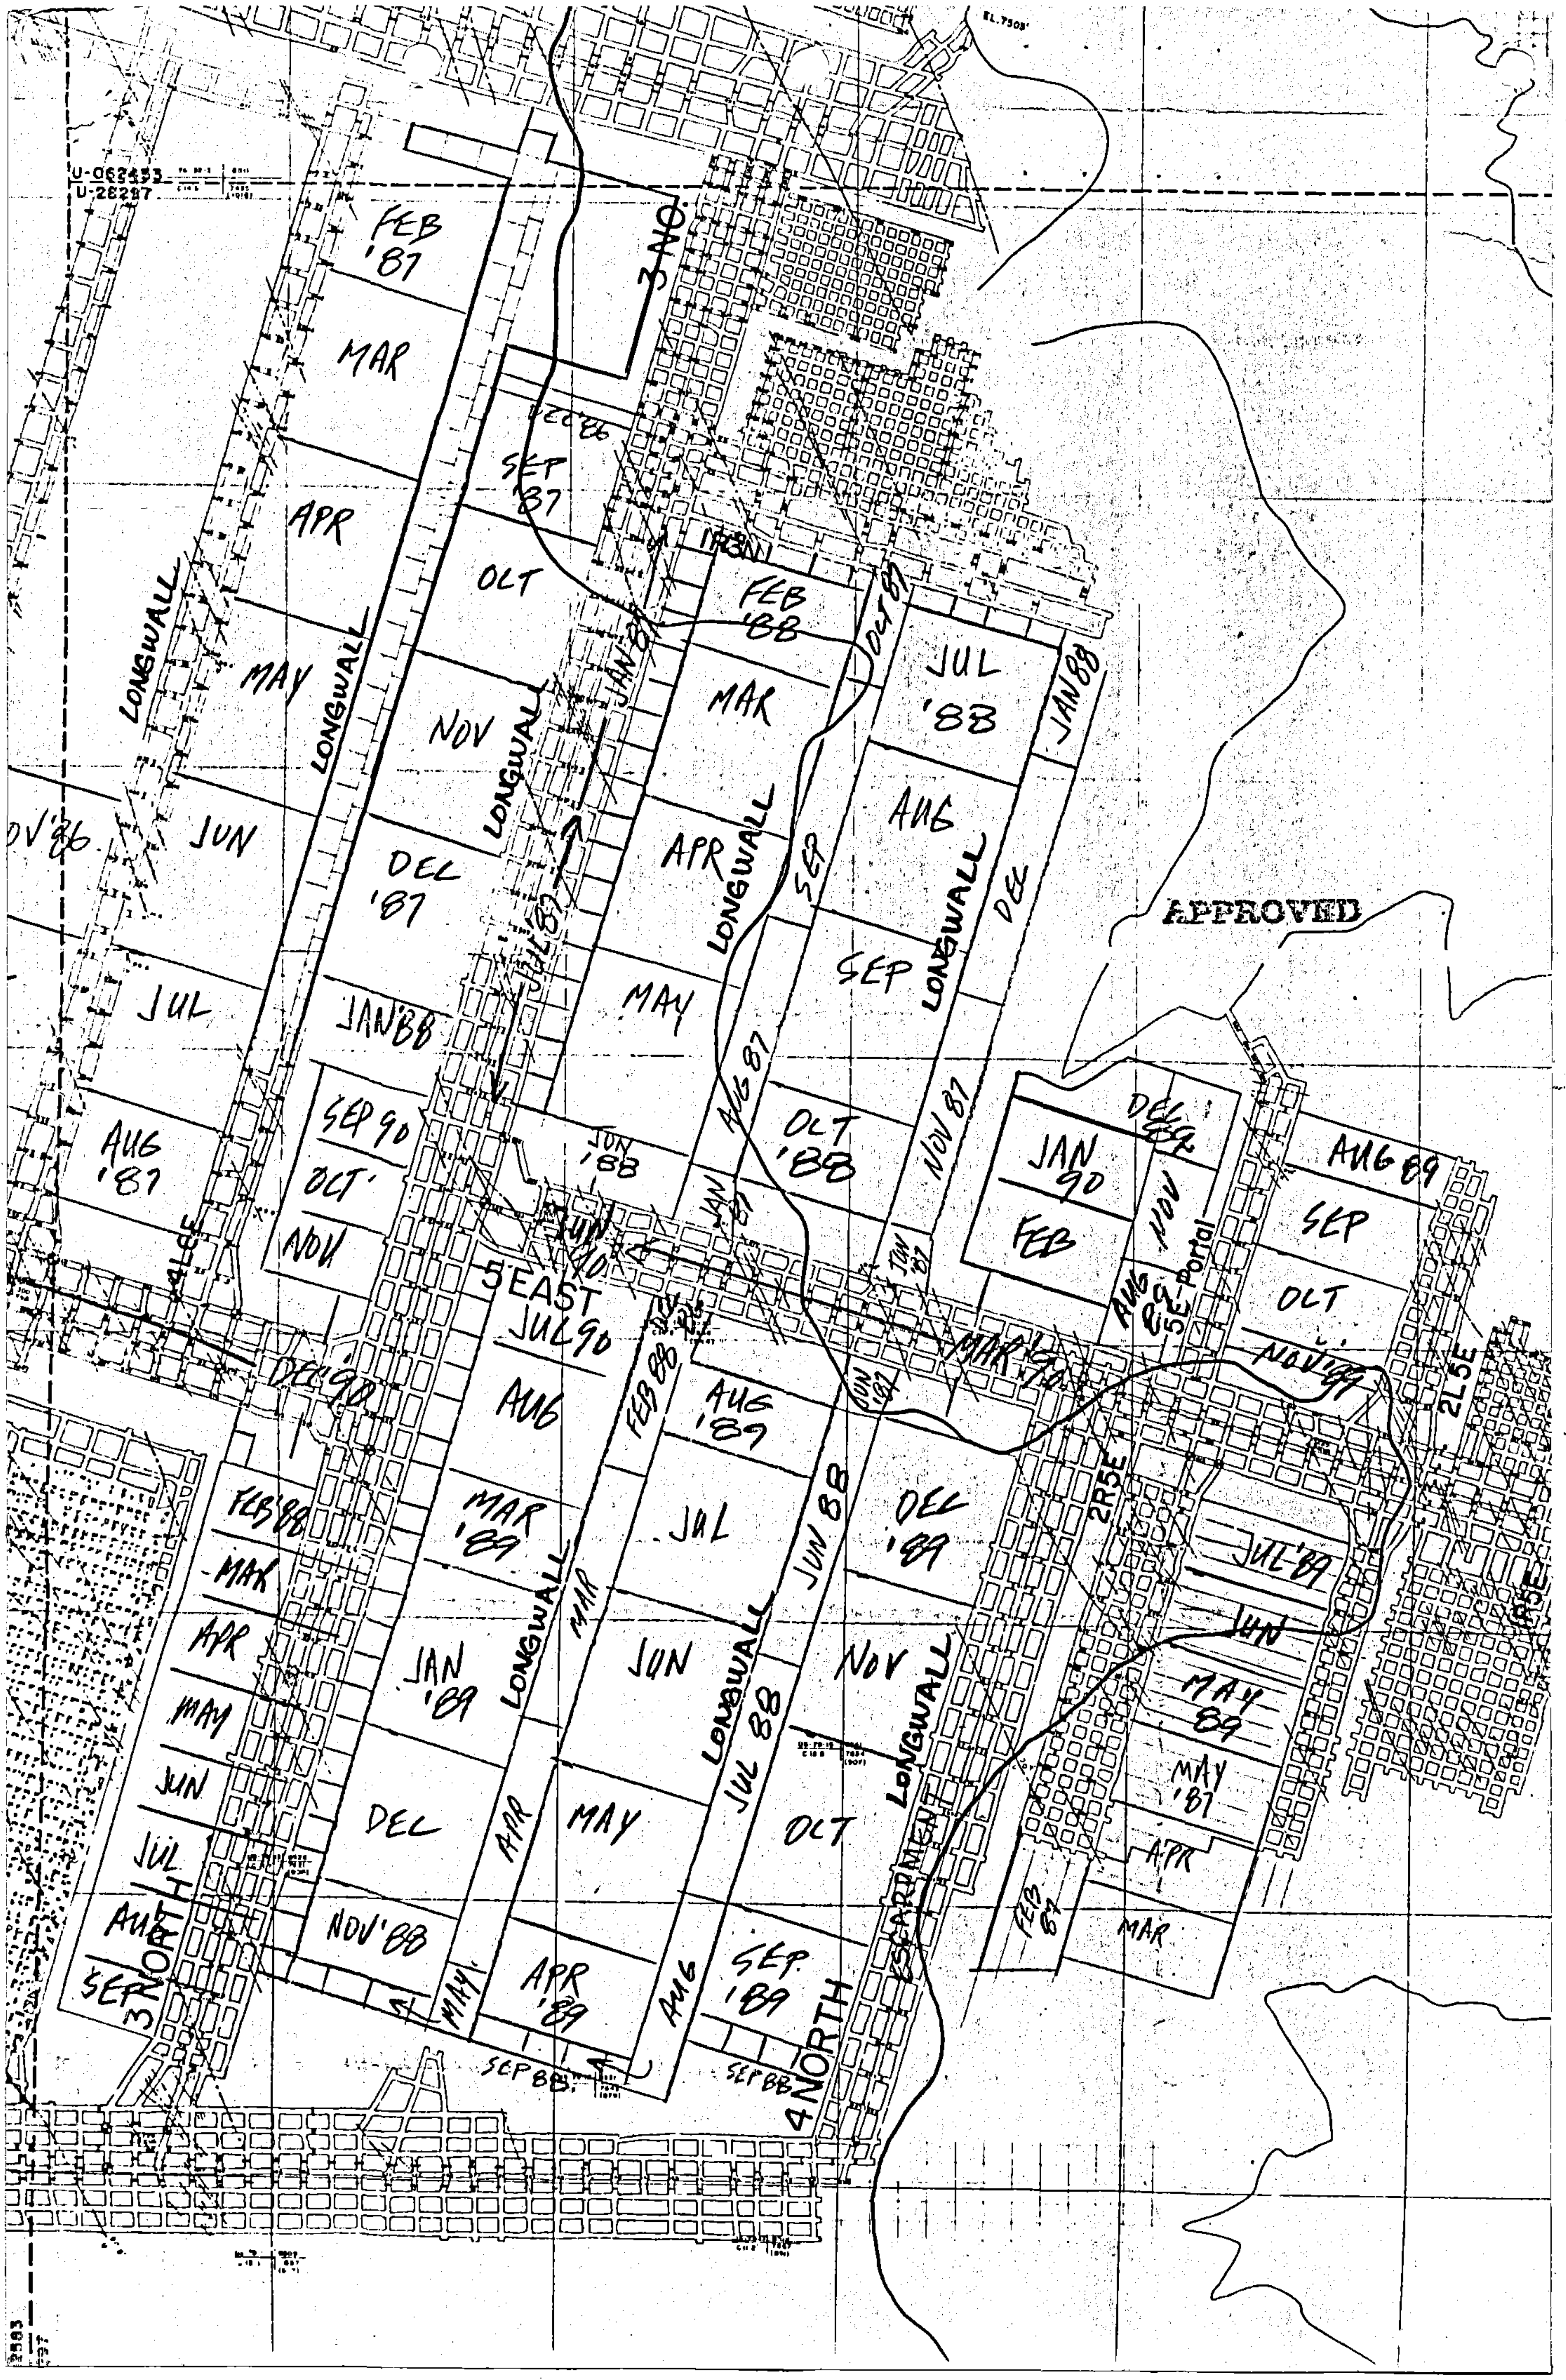

EL.7503'
U-062453
U-28297
3 NO.
FEB '87
MAR
APR
MAY
JUN
JUL
AUG '87
NOV'86
LONGWALL
LONGWALL
LONGWALL
LONGWALL
LONGWALL
LONGWALL
LONGWALL
LONGWALL
DEC 86
SEP '87
OCT
NOV
DEC '87
JAN'88
JAN 87
JUL 87
SEP 90
OCT'
NOV
FEB '88
MAR
APR
MAY
JUN '88
JAN 87
AUG 87
OCT 87
JUL '88
JAN 88
AUG
SEP
SEP
DEC
OCT '88
NOV 87
JUN 87
APPROVED
DEC 89
JAN 90
FEB
NOV
AUG 89
5E Portal
AUG 89
SEP
OCT
NOV 89
MAR 90
5 EAST
JUL 90
JUN 90
DEC 90
FEB 88
AUG
AUG '89
MAR '89
JUL
JUN 88
DEC '89
2R5E
2L5E
1R5E
JUL '89
JUN
MAY 89
MAY '87
APR
MAR
FEB 87
FEB'88
MAR
APR
MAY
JUN
JUL
AUG
SEP
3 NORTH
JAN '89
MAR
JUN
NOV
DEC
APR
MAY
JUL 88
OCT
NOV'88
MAY
APR '89
AUG
SEP '89
SEP 88
SEP 88
4 NORTH
ESCARPMENT