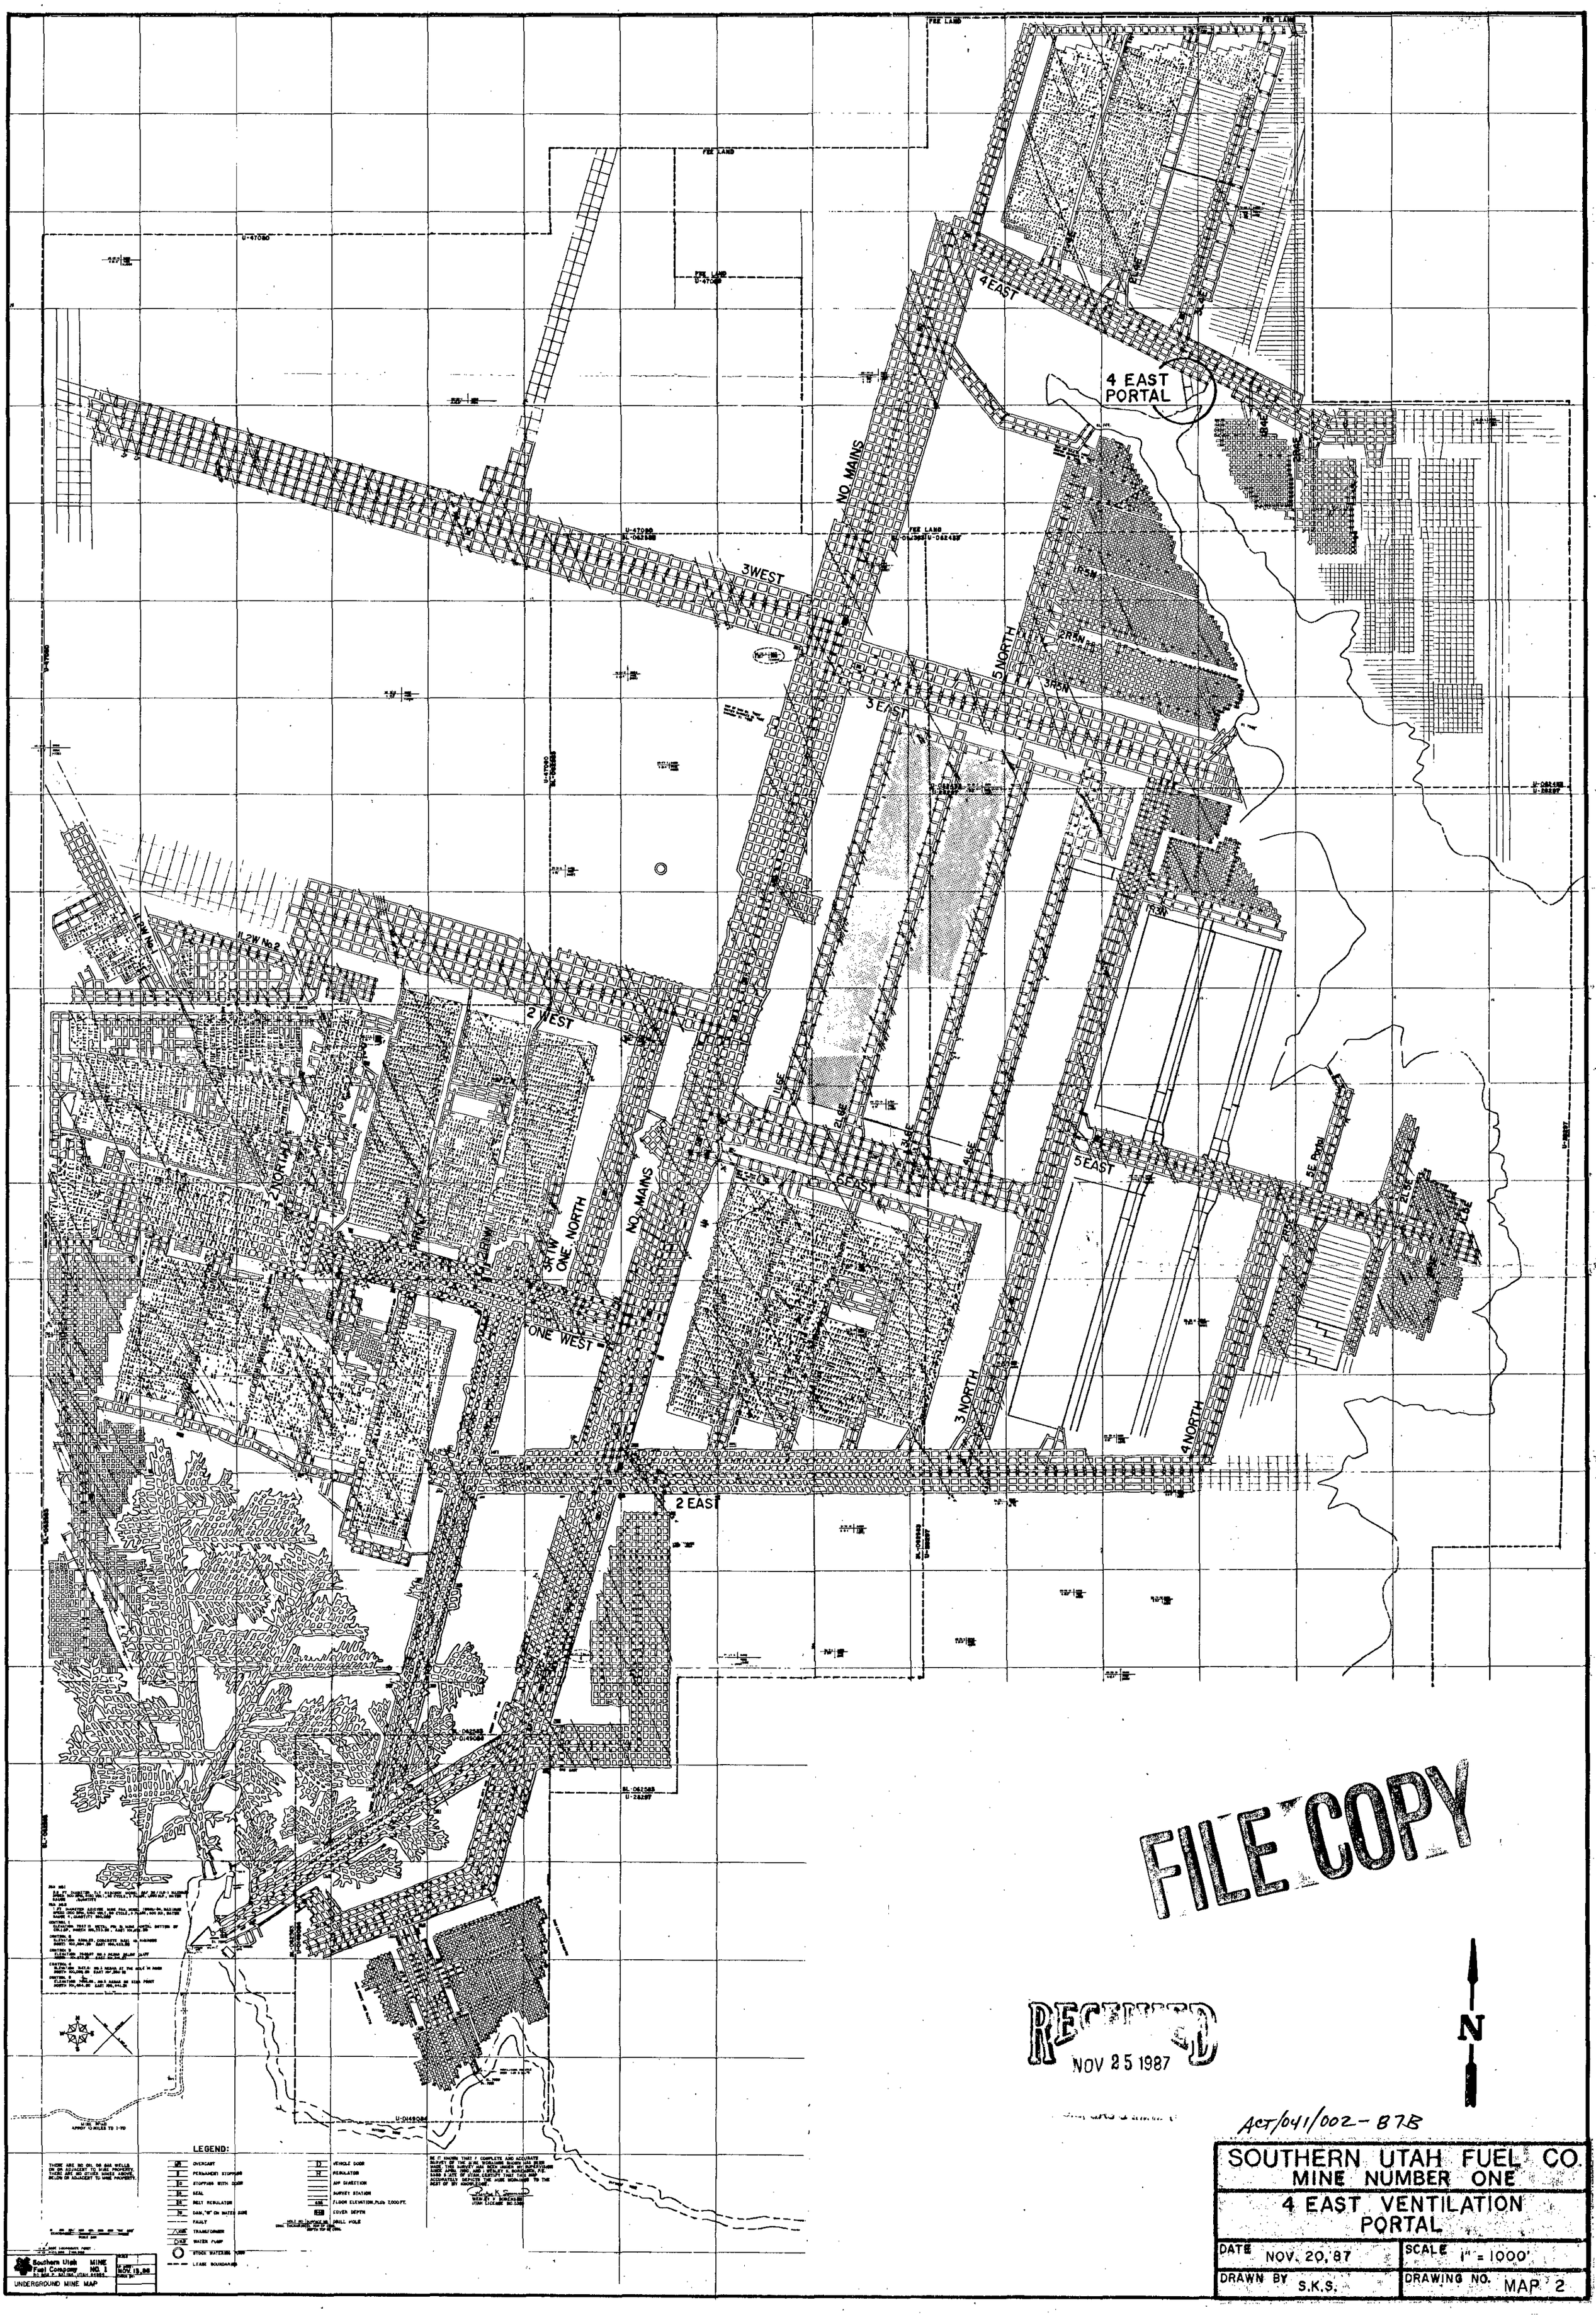
4 EAST PORTAL
4EAST
3WEST
3EAST
5NORTH
NO. MAINS
2WEST
2NORTH
ONE WEST
ONE NORTH
6EAST
5EAST
3NORTH
4NORTH
2EAST
FEE LAND
U-47080
LEGEND:
OVERCAST
PERMANENT STOPPING
STOPPING WITH DOOR
SEAL
BELT REGULATOR
DAM, "B" ON WATER SIDE
FAULT
TRANSFORMER
WATER PUMP
STOCK WATERING
LEASE BOUNDARIES
VEHICLE DOOR
REGULATOR
AIR DIRECTION
SURVEY STATION
FLOOR ELEVATION, PLUS 2,000 FT.
COVER DEPTH
DRILL HOLE
THERE ARE NO OIL OR GAS WELLS ON OR ADJACENT TO MINE PROPERTY. THERE ARE NO OTHER MINES ABOVE, BELOW OR ADJACENT TO MINE PROPERTY.
Southern Utah Fuel Company
MINE NO. 1
UNDERGROUND MINE MAP
FILE COPY
RECEIVED
NOV 25 1987
N
ACT/041/002-87B
SOUTHERN UTAH FUEL CO.
MINE NUMBER ONE
4 EAST VENTILATION PORTAL
DATE NOV. 20, 87
SCALE 1" = 1000'
DRAWN BY S.K.S.
DRAWING NO. MAP 2