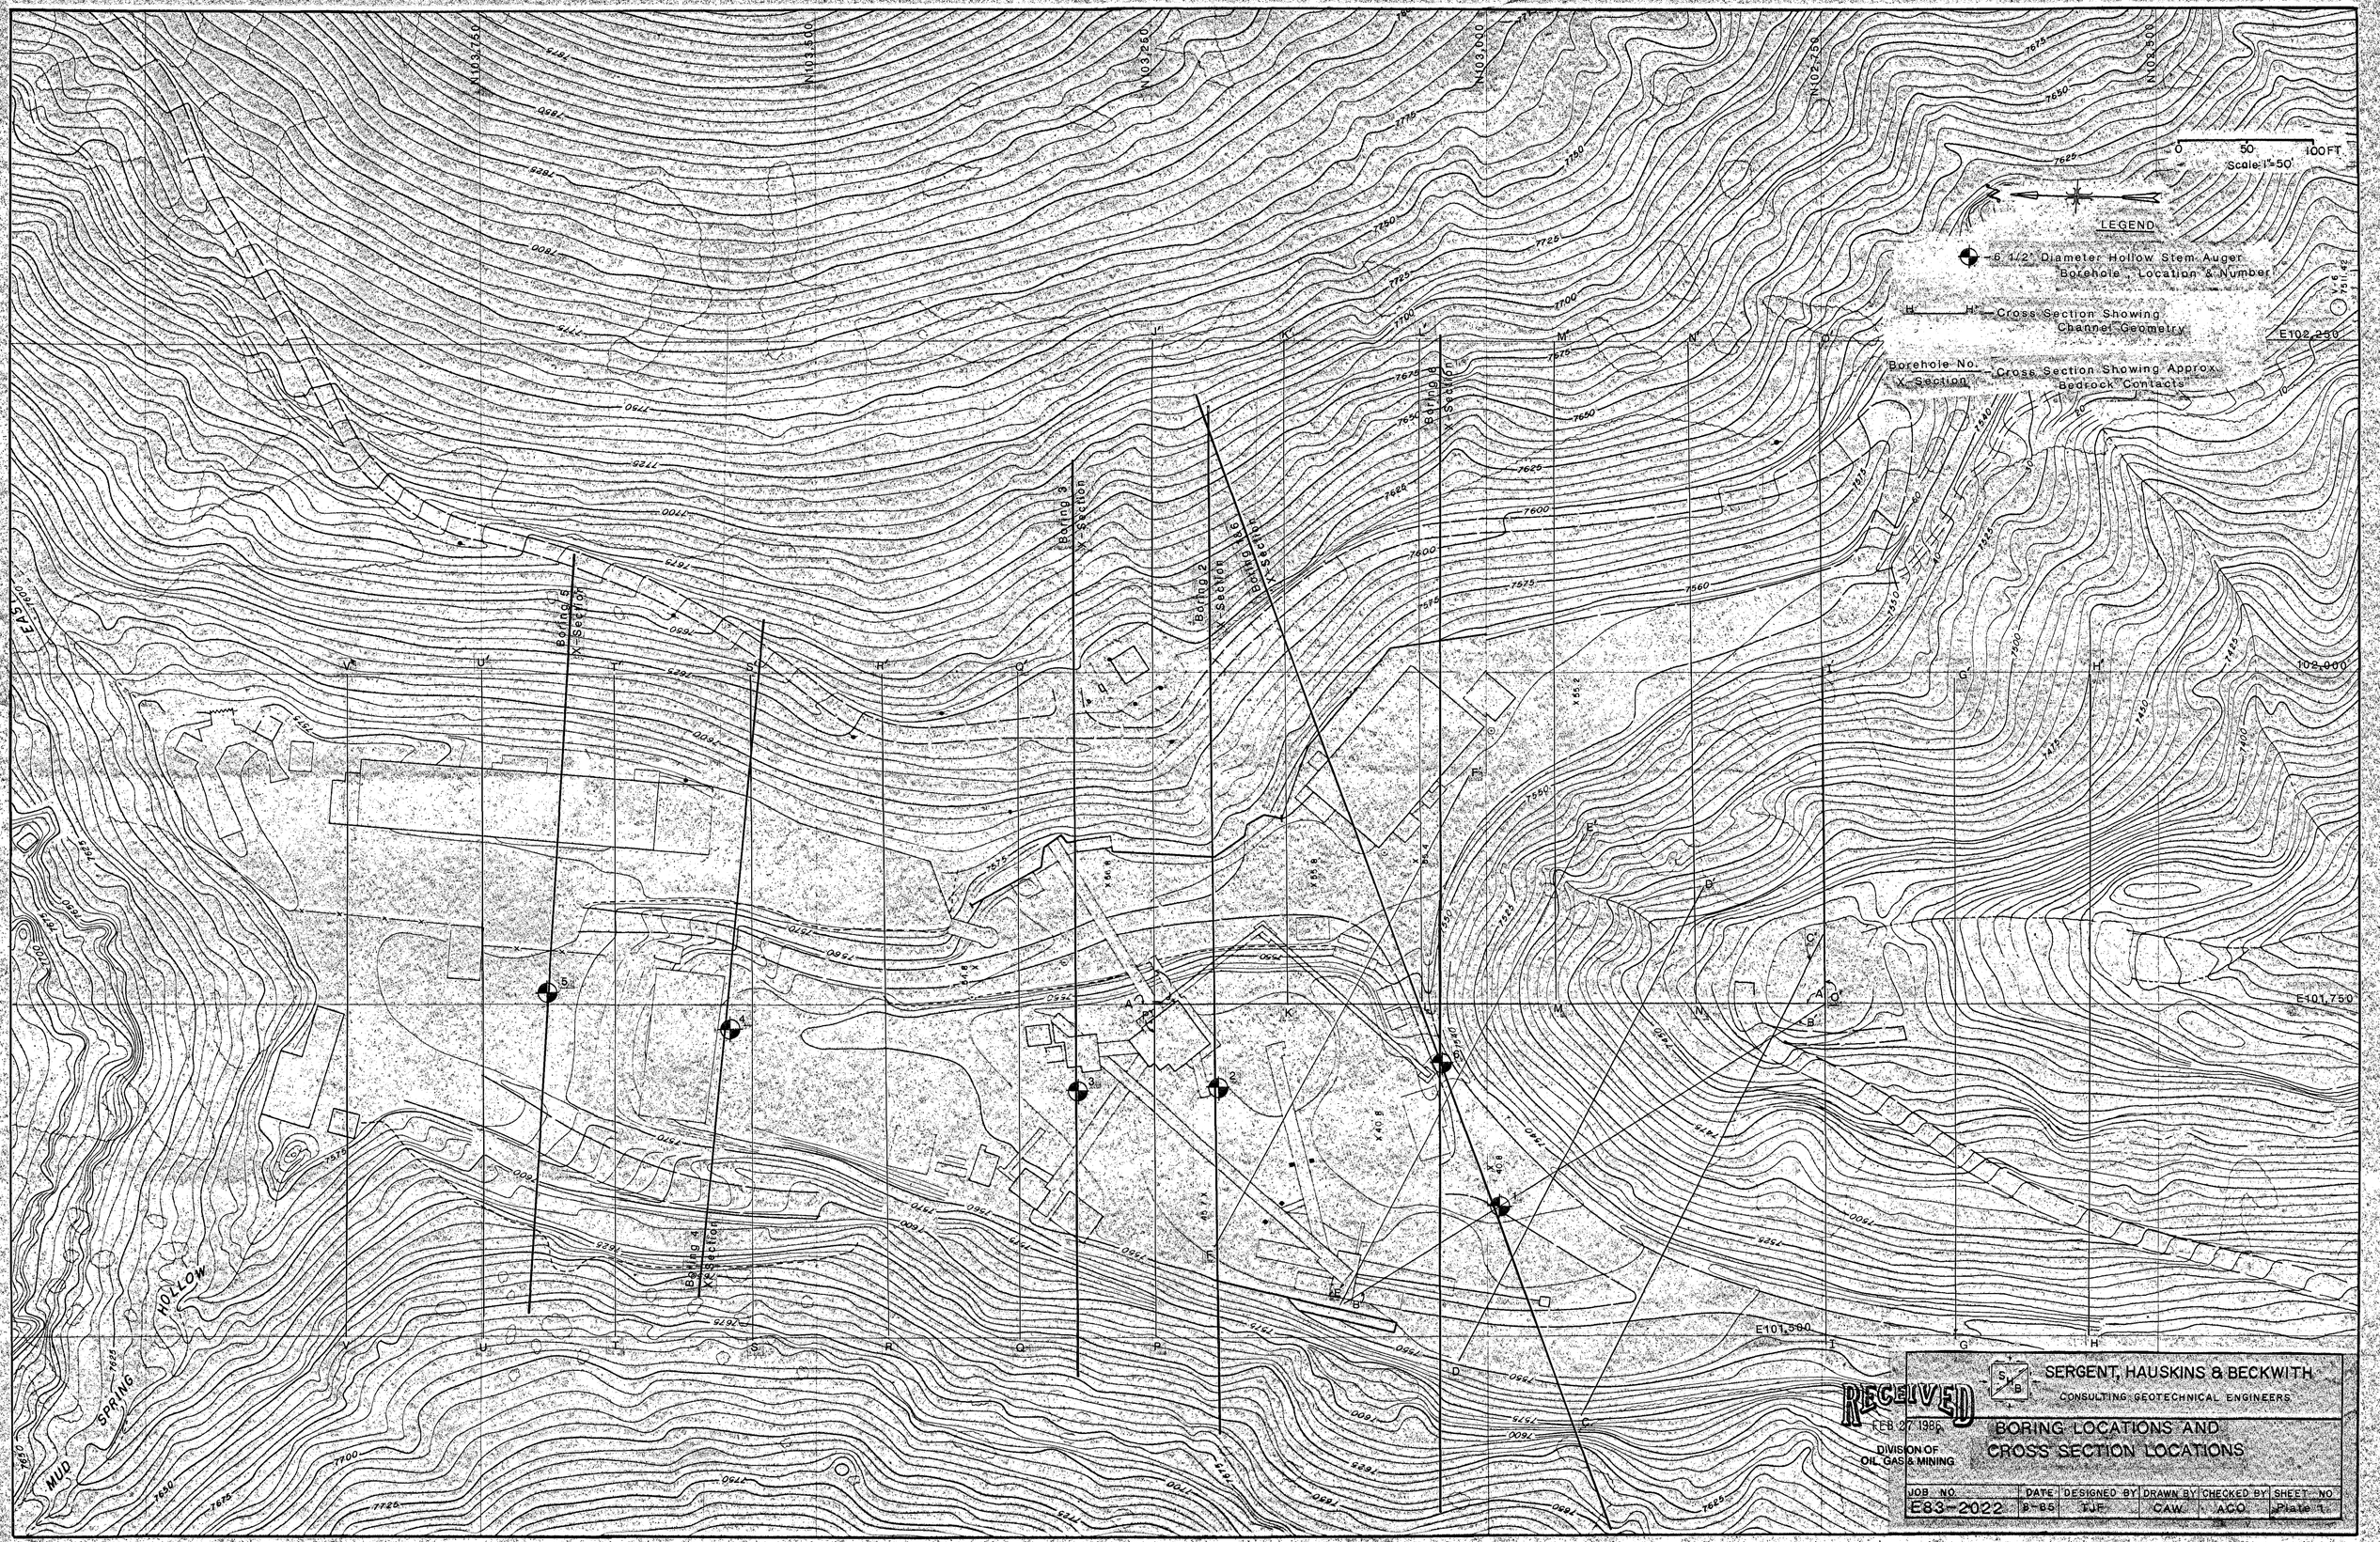

RECEIVED
FEB 27 1986
DIVISION OF OIL GAS & MINING

SERGENT, HAUSKINS & BECKWITH
CONSULTING GEOTECHNICAL ENGINEERS

BORING LOCATIONS AND CROSS SECTION LOCATIONS

JOB NO.	DATE	DESIGNED BY	DRAWN BY	CHECKED BY	SHEET NO.
E83-2022	8-85	TJF	CAW	ACO	Plate 1