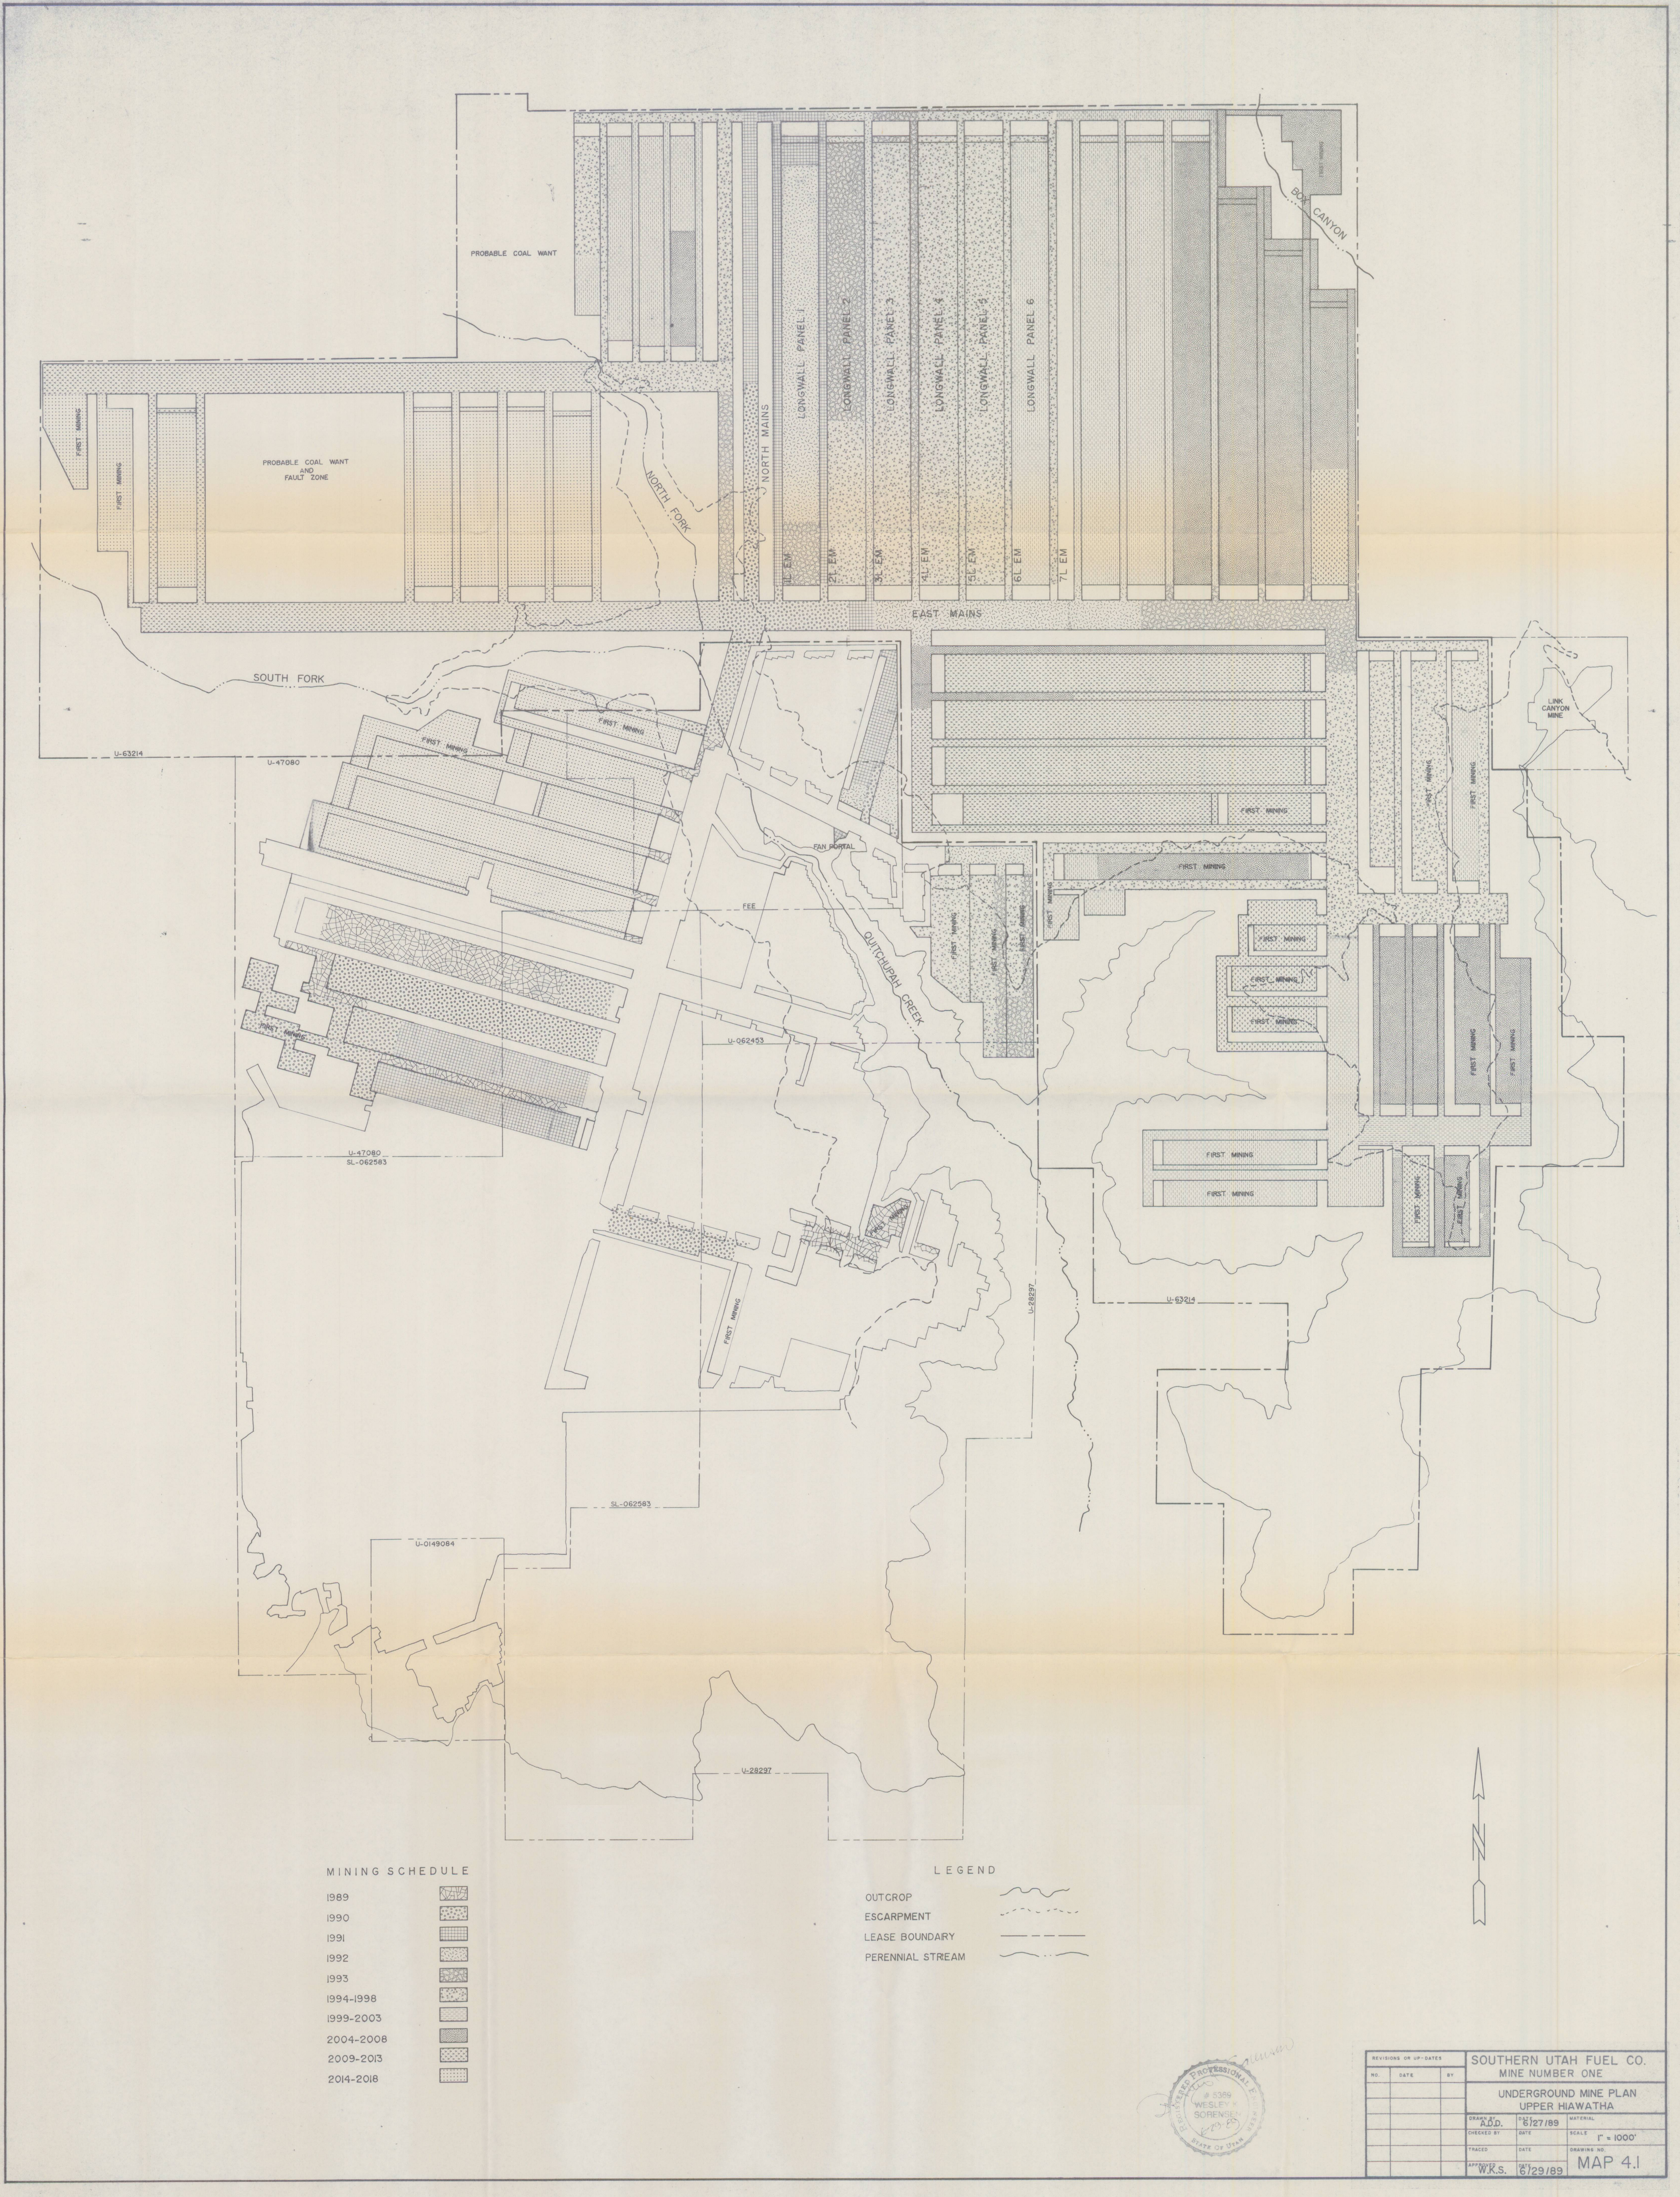
PROBABLE COAL WANT
PROBABLE COAL WANT AND FAULT ZONE
FIRST MINING
NORTH FORK
NORTH MAINS
LONGWALL PANEL 1
LONGWALL PANEL 2
LONGWALL PANEL 3
LONGWALL PANEL 4
LONGWALL PANEL 5
LONGWALL PANEL 6
1L EM
2L EM
3L EM
4L EM
5L EM
6L EM
7L EM
BOX CANYON
EAST MAINS
SOUTH FORK
LINK CANYON MINE
U-63214
U-47080
FAN PORTAL
FEE
QUITCHUPAH CREEK
U-062453
U-47080
SL-062583
U-28297
U-0149084
MINING SCHEDULE
1989
1990
1991
1992
1993
1994-1998
1999-2003
2004-2008
2009-2013
2014-2018
LEGEND
OUTCROP
ESCARPMENT
LEASE BOUNDARY
PERENNIAL STREAM
REVISIONS OR UP-DATES
NO. DATE BY
SOUTHERN UTAH FUEL CO.
MINE NUMBER ONE
UNDERGROUND MINE PLAN
UPPER HIAWATHA
DRAWN BY A.D.D.
DATE 6/27/89
MATERIAL
CHECKED BY
DATE
SCALE 1" = 1000'
TRACED
DATE
DRAWING NO.
APPROVED W.K.S.
DATE 6/29/89
MAP 4.1
REGISTERED PROFESSIONAL ENGINEER
5369
WESLEY K. SORENSEN
6-29-89
STATE OF UTAH