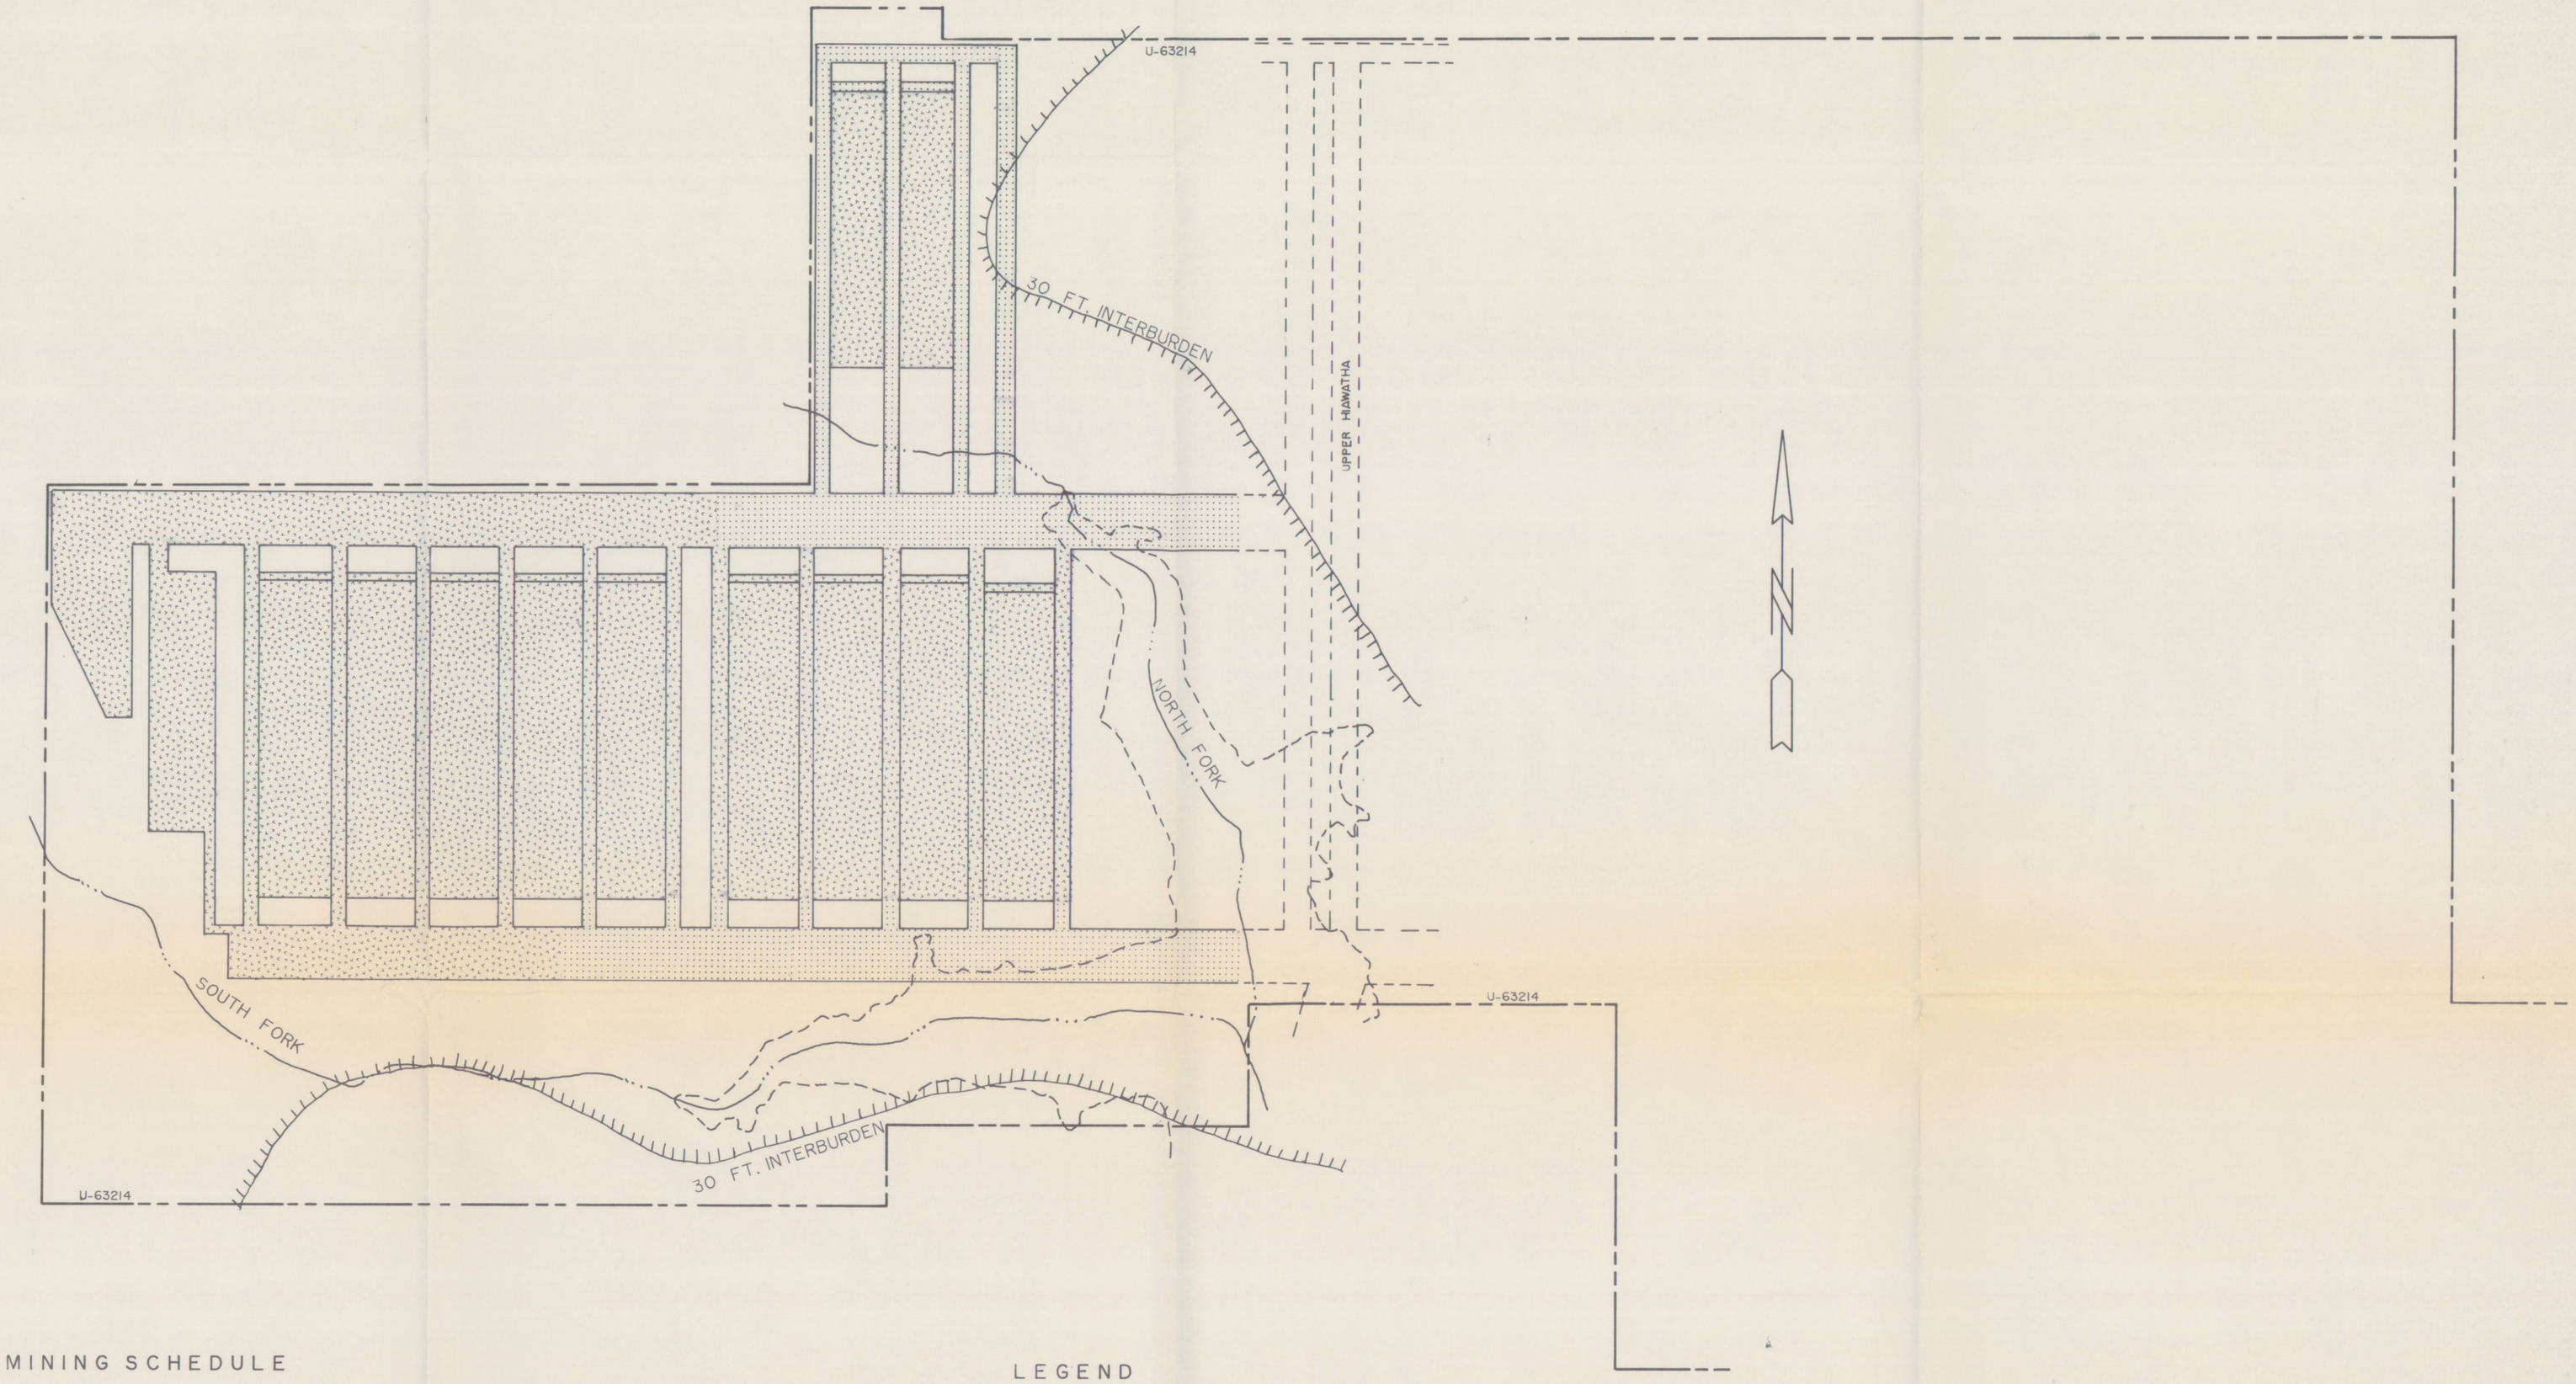


MINING SCHEDULE

2014 - 2018

2019 - 2023

LEGEND

ESCARPMENT

PERENNIAL STREAM

LEASE BOUNDARY

30' INTERBURDEN

(HACHURES ON SIDE OF INCREASING THICKNESS)

REGISTERED PROFESSIONAL ENGINEER # 5369 WESLEY K. SORENSEN STATE OF UTAH

| REVISIONS OR UP-DATES | | | SOUTHERN UTAH FUEL CO. MINE NUMBER ONE | | |
|---|---|---|---|---|---|
| NO. | DATE | BY | UNDERGROUND MINE PLAN LOWER HIAWATHA | | |
| | | | DRAWN BY A.D.D. | DATE 6/27/89 | MATERIAL |
| | | | CHECKED BY | DATE | SCALE 1" = 1000' |
| | | | TRACED | DATE | DRAWING NO. MAP 4.2 |
| | | | APPROVED W.K.S. | DATE 6/29/89 | |