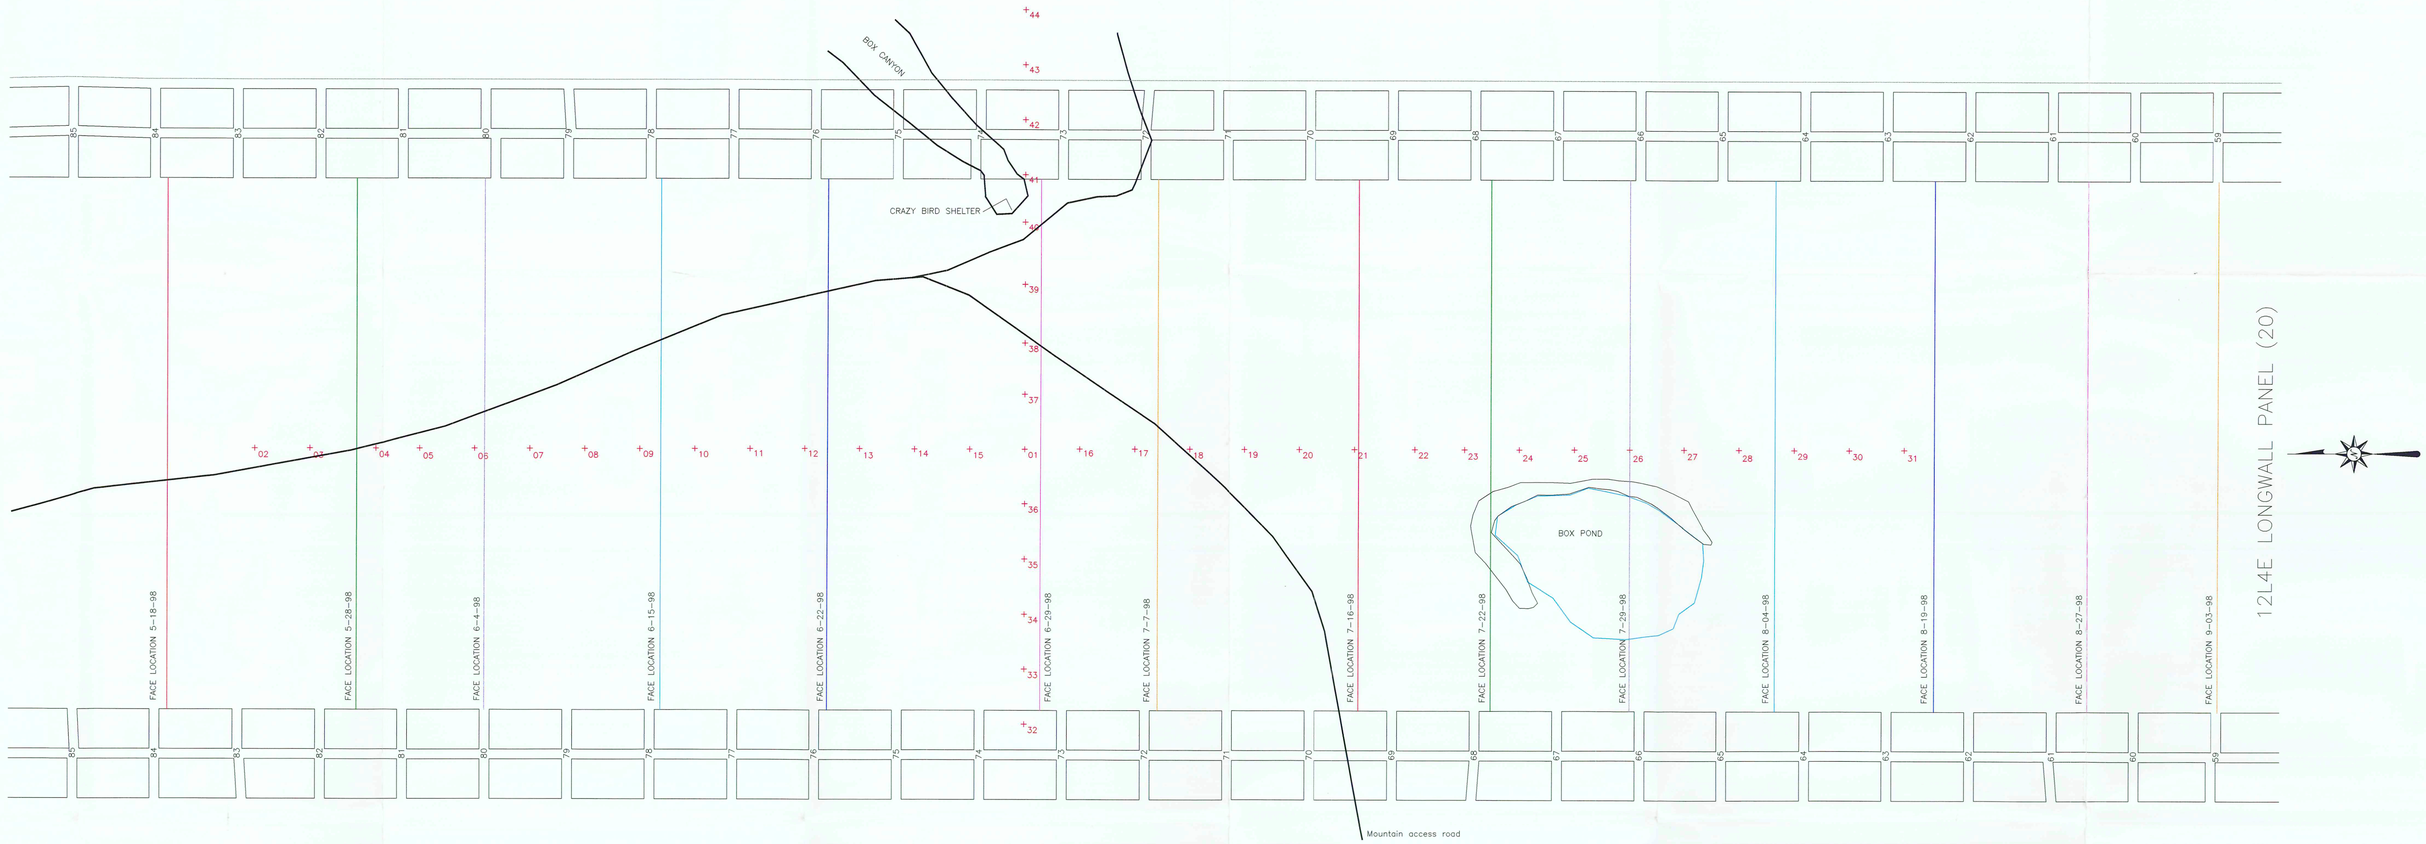

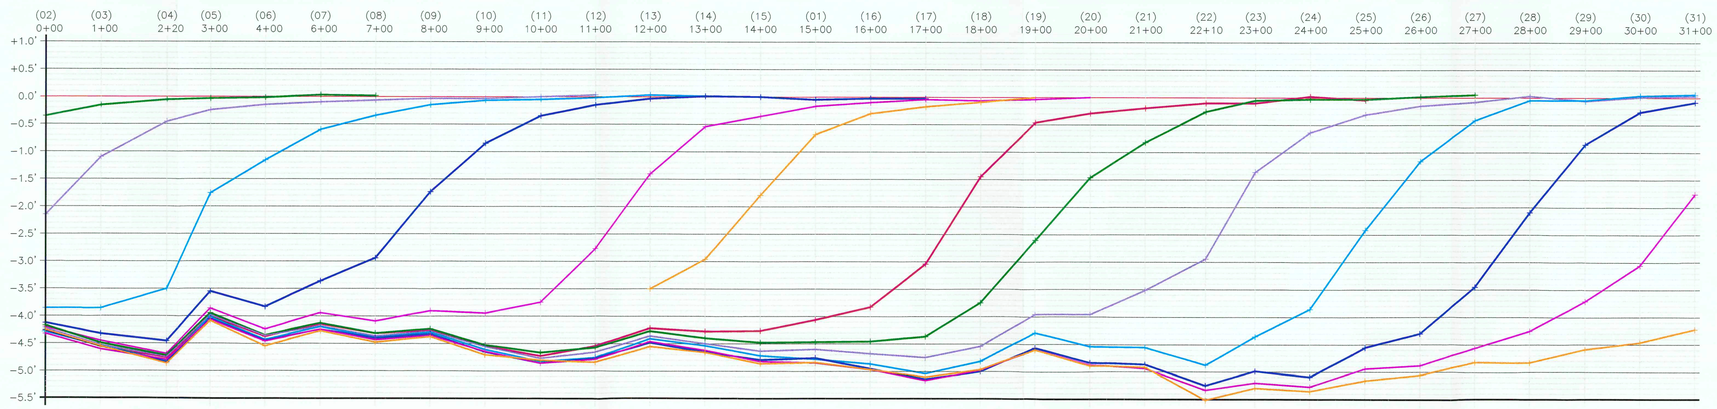

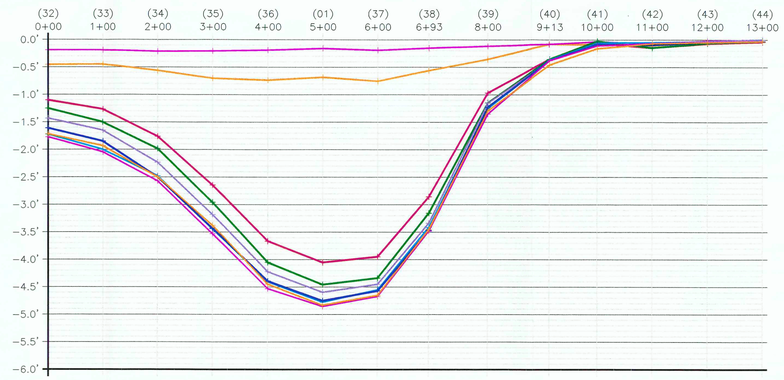

100 0 100

REGISTERED PROFESSIONAL ENGINEER #159457 WESLEY K. SORENSEN STATE OF UTAH

RECEIVED MAR 31 1999 DIV. OF OIL, GAS & MINING

REVISIONS OR UP-DATES		
NO.	DATE	BY

DATE: JULY 9,1998
DESIGNED BY:
DRAWN BY: J.M.B.
CHECKED BY:
SCALE: 1"=100' HORIZ.

FILENAME: H:\DRAWINGS\MAPSURF\12L4ESUB.DWG

Canyon Fuel Company, LLC
SUFCO Mine

12 LEFT 4 EAST
SUBSIDENCE PROFILE

397 SOUTH 800 WEST
SALINA, UTAH 84654

DRAWING OR MAP NUMBER
MAP 2