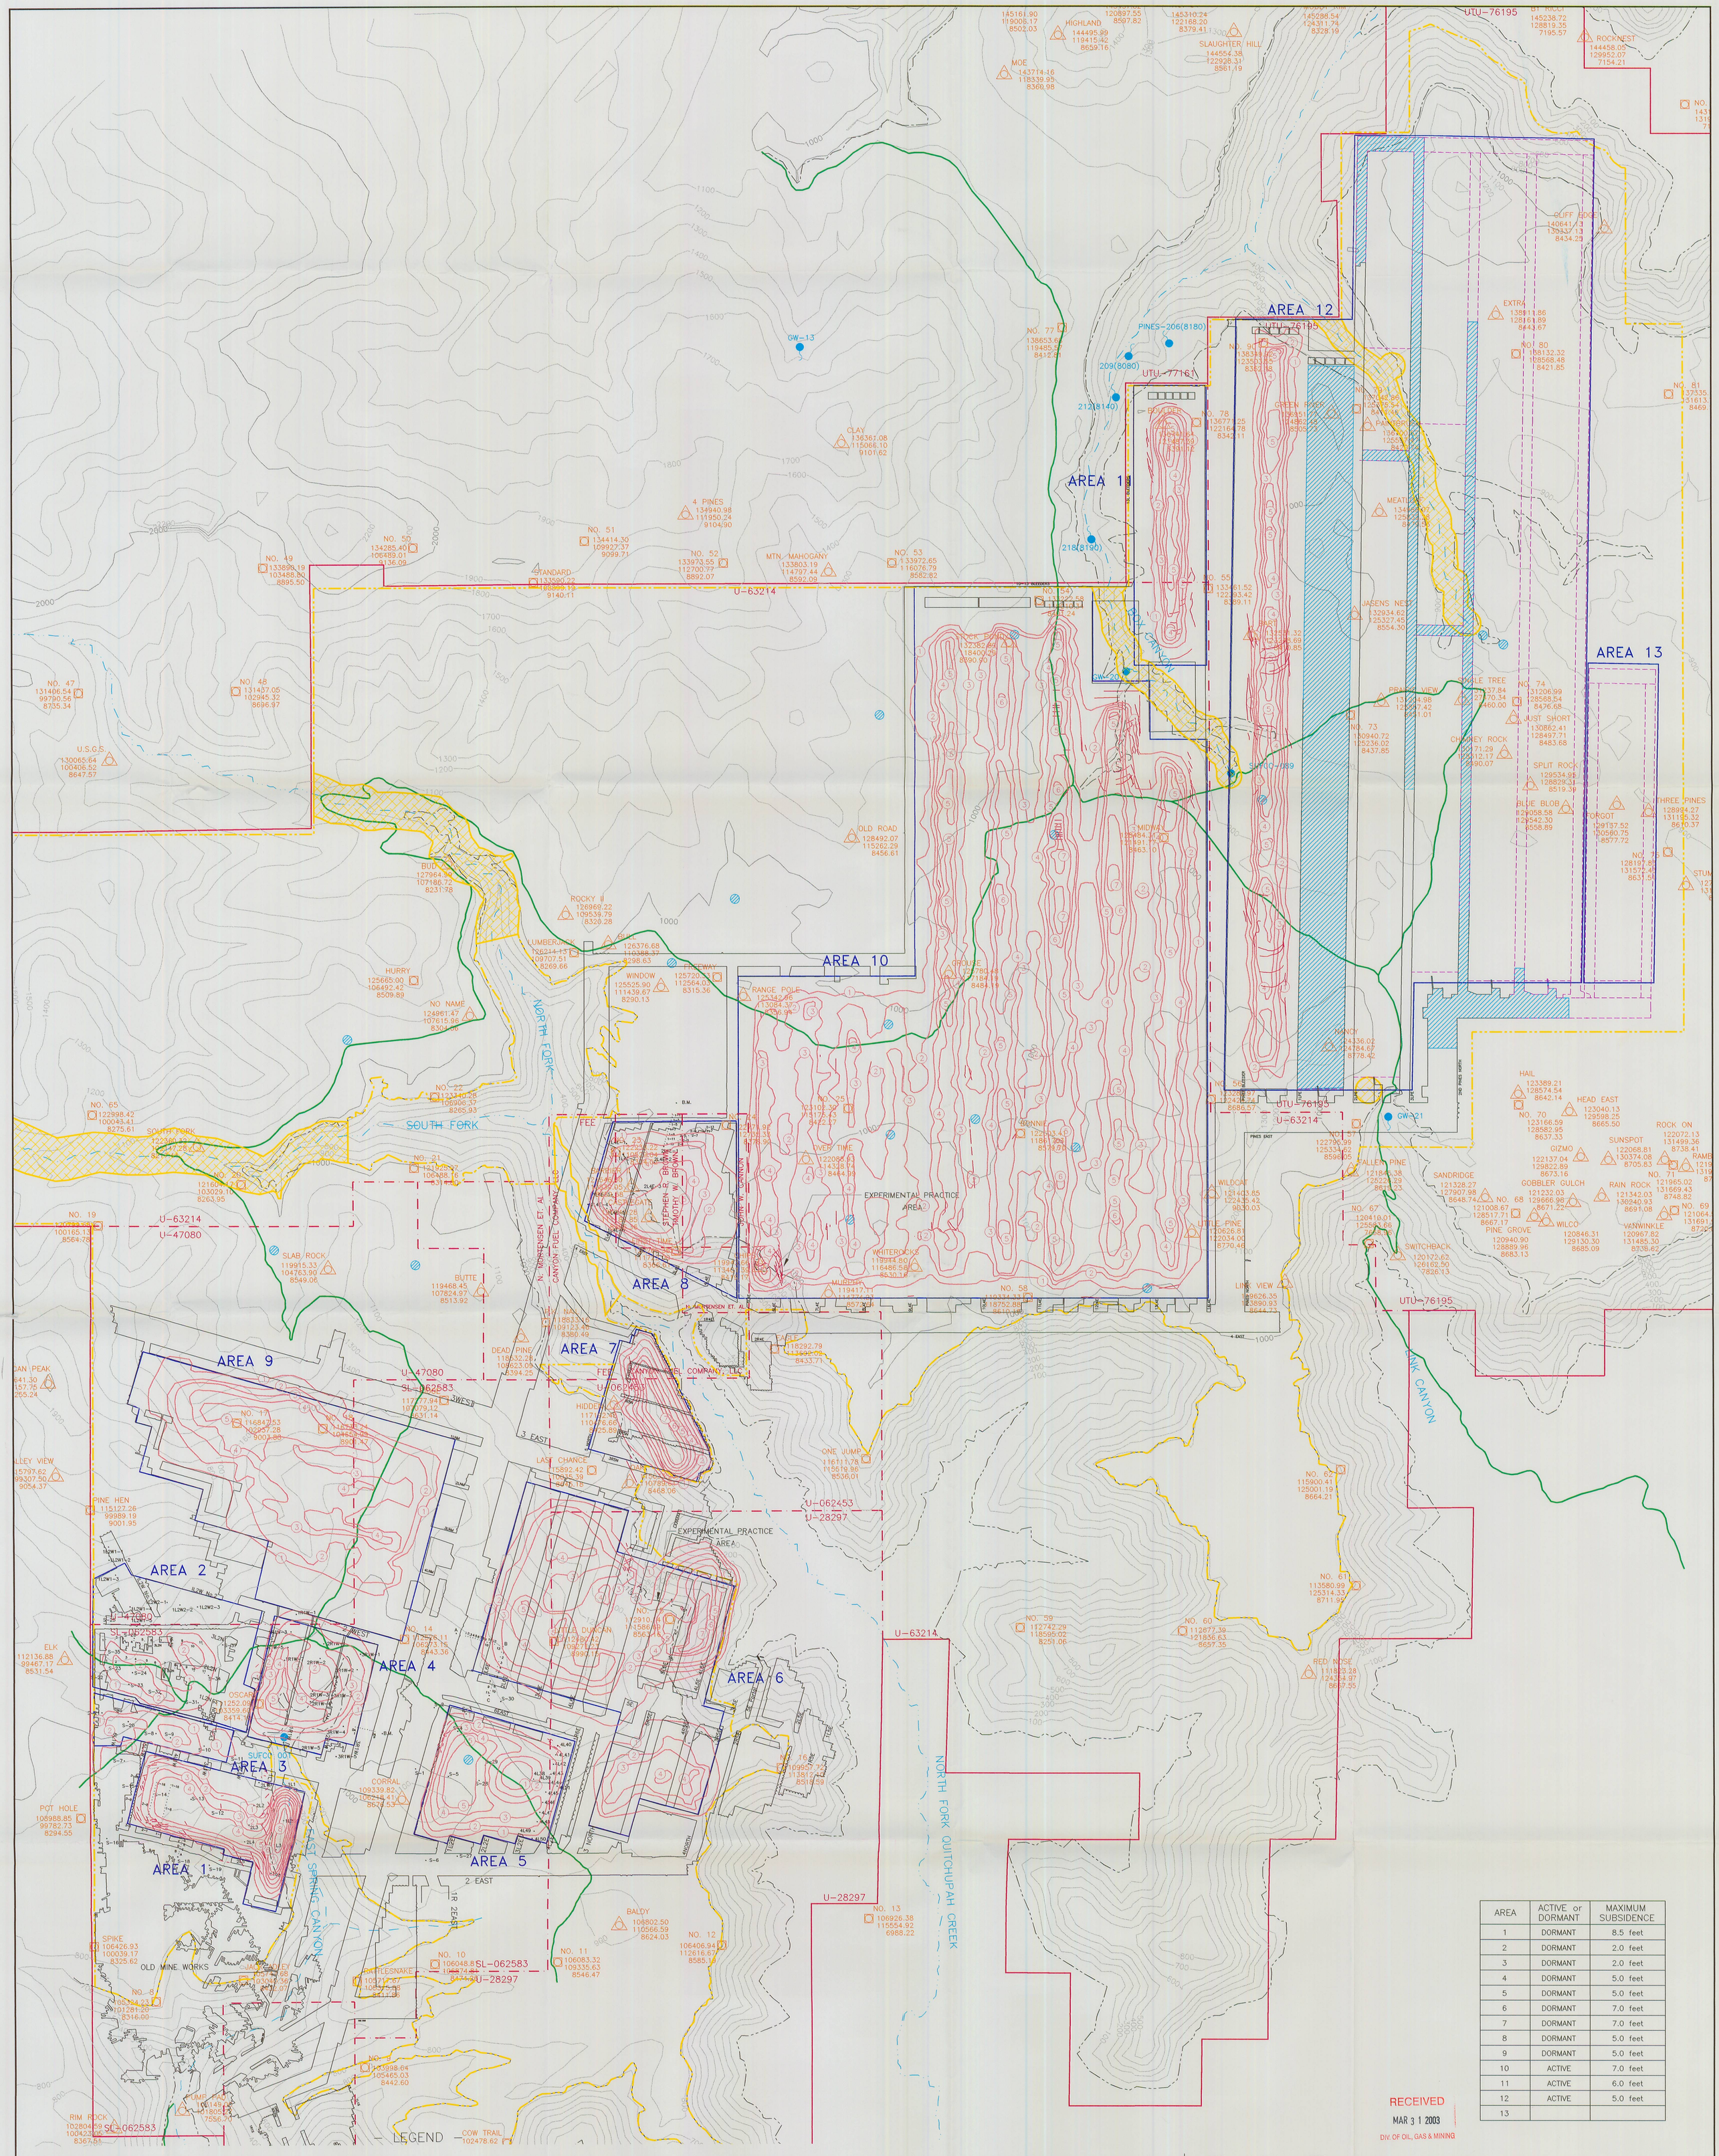

AREA	ACTIVE or DORMANT	MAXIMUM SUBSIDENCE
1	DORMANT	8.5 feet
2	DORMANT	2.0 feet
3	DORMANT	2.0 feet
4	DORMANT	5.0 feet
5	DORMANT	5.0 feet
6	DORMANT	7.0 feet
7	DORMANT	7.0 feet
8	DORMANT	5.0 feet
9	DORMANT	5.0 feet
10	ACTIVE	7.0 feet
11	ACTIVE	6.0 feet
12	ACTIVE	5.0 feet
13		

RECEIVED
MAR 3 1 2003
DIV. OF OIL, GAS & MINING

REGISTERED PROFESSIONAL ENGINEER #159457 WESLEY K. SORENSEN STATE OF UTAH

REVISIONS OR UP-DATES		
NO.	DATE	BY
9	03-01-99	JMB
10	03-13-00	JMB
11	02-06-01	JMB
12	02-28-02	JMB
13	03-03-03	JMB

DATE: 03-03-03
DESIGNED BY:
DRAWN BY:
CHECKED BY:
SCALE: 1' = 2000'

FILENAME: H:\DRAWINGS\MRP\SUBSIDEN.CE\SUBSIDMP.DWG

Canyon Fuel Company, LLC
SUFCO Mine

MINE SUBSIDENCE MAP

397 SOUTH 800 WEST
SALINA, UTAH 84654

DRAWING OR MAP NUMBER: MAP 1