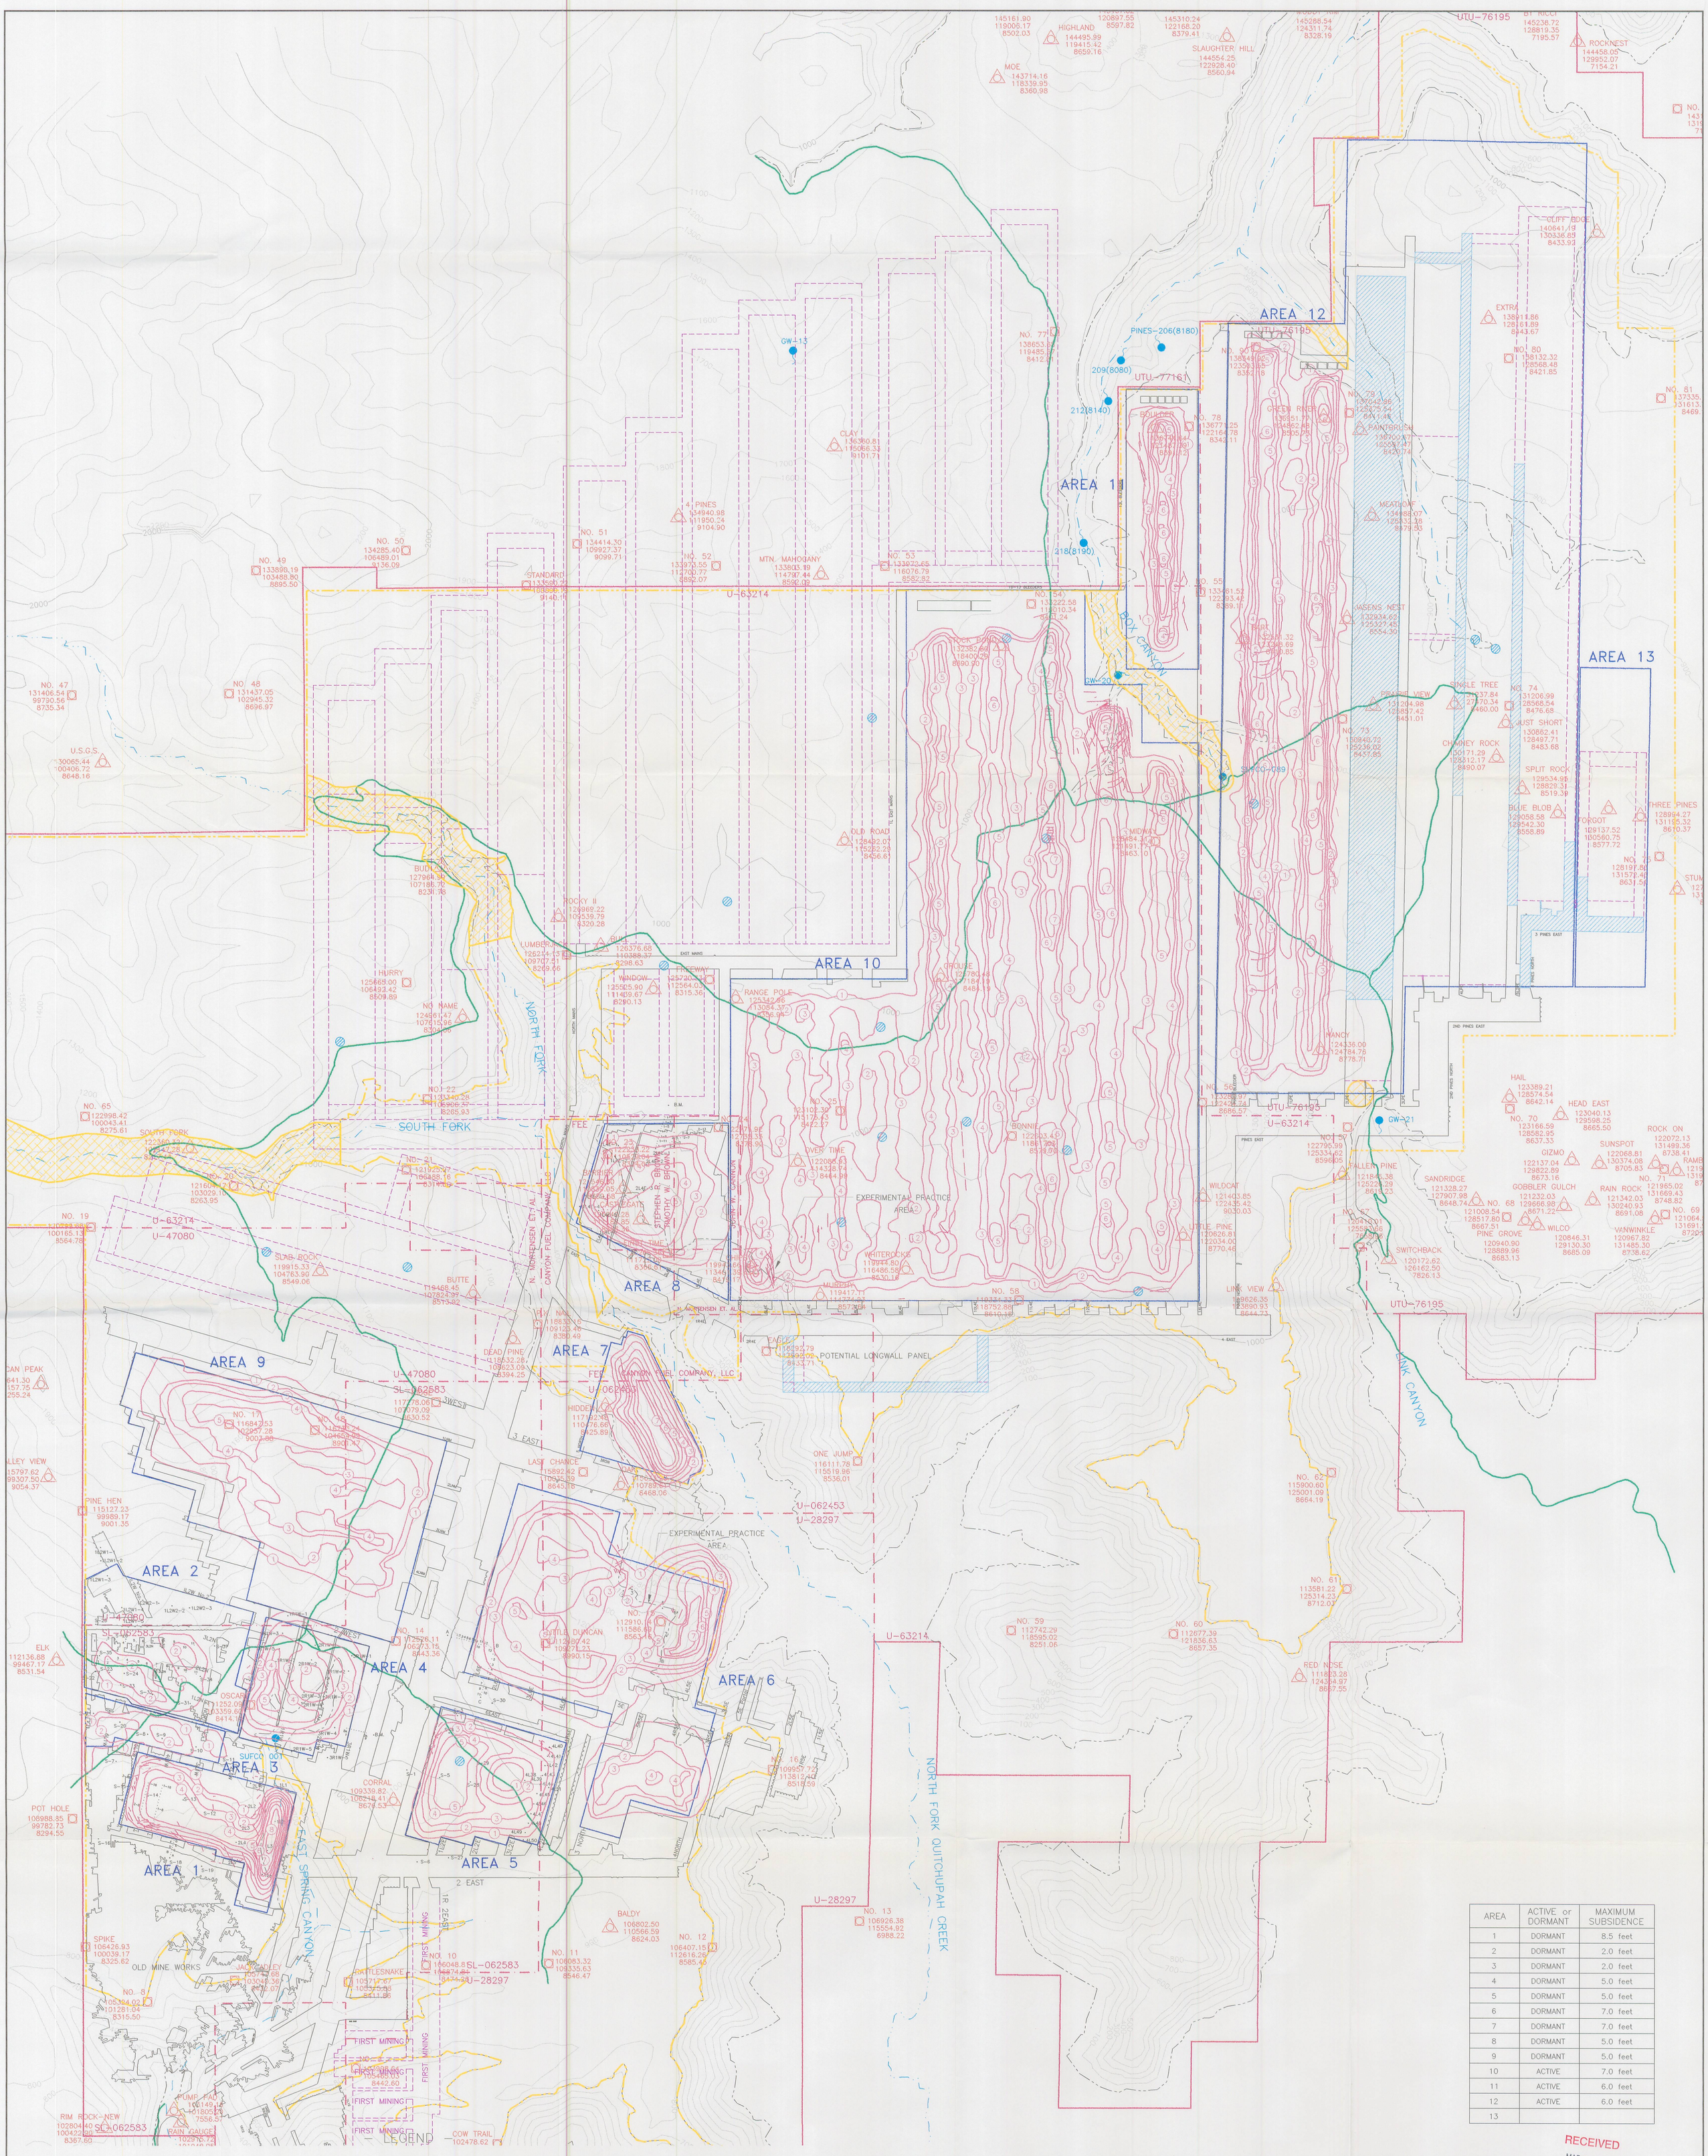

AREA	ACTIVE or DORMANT	MAXIMUM SUBSIDENCE
1	DORMANT	8.5 feet
2	DORMANT	2.0 feet
3	DORMANT	2.0 feet
4	DORMANT	5.0 feet
5	DORMANT	5.0 feet
6	DORMANT	7.0 feet
7	DORMANT	7.0 feet
8	DORMANT	5.0 feet
9	DORMANT	5.0 feet
10	ACTIVE	7.0 feet
11	ACTIVE	6.0 feet
12	ACTIVE	6.0 feet
13		

REVISIONS OR UP-DATES			DATE: 02-11-04	
NO.	DATE	BY	DESIGNED BY:	
10	03-13-00	JMB	DRAWN BY:	
11	02-06-01	JMB	CHECKED BY:	
12	02-28-02	JMB		
13	03-03-03	JMB		
14	02-11-04	JMB	SCALE: 1' = 2000'	

FILENAME: H:\DRAWINGS\MRP\SUBSIDEN.CE\SUBSIDMP.DWG

Canyon Fuel Company, LLC
SUFCO Mine

MINE SUBSIDENCE MAP

397 SOUTH 800 WEST
SALINA, UTAH 84654

DRAWING OR MAP NUMBER: MAP 1