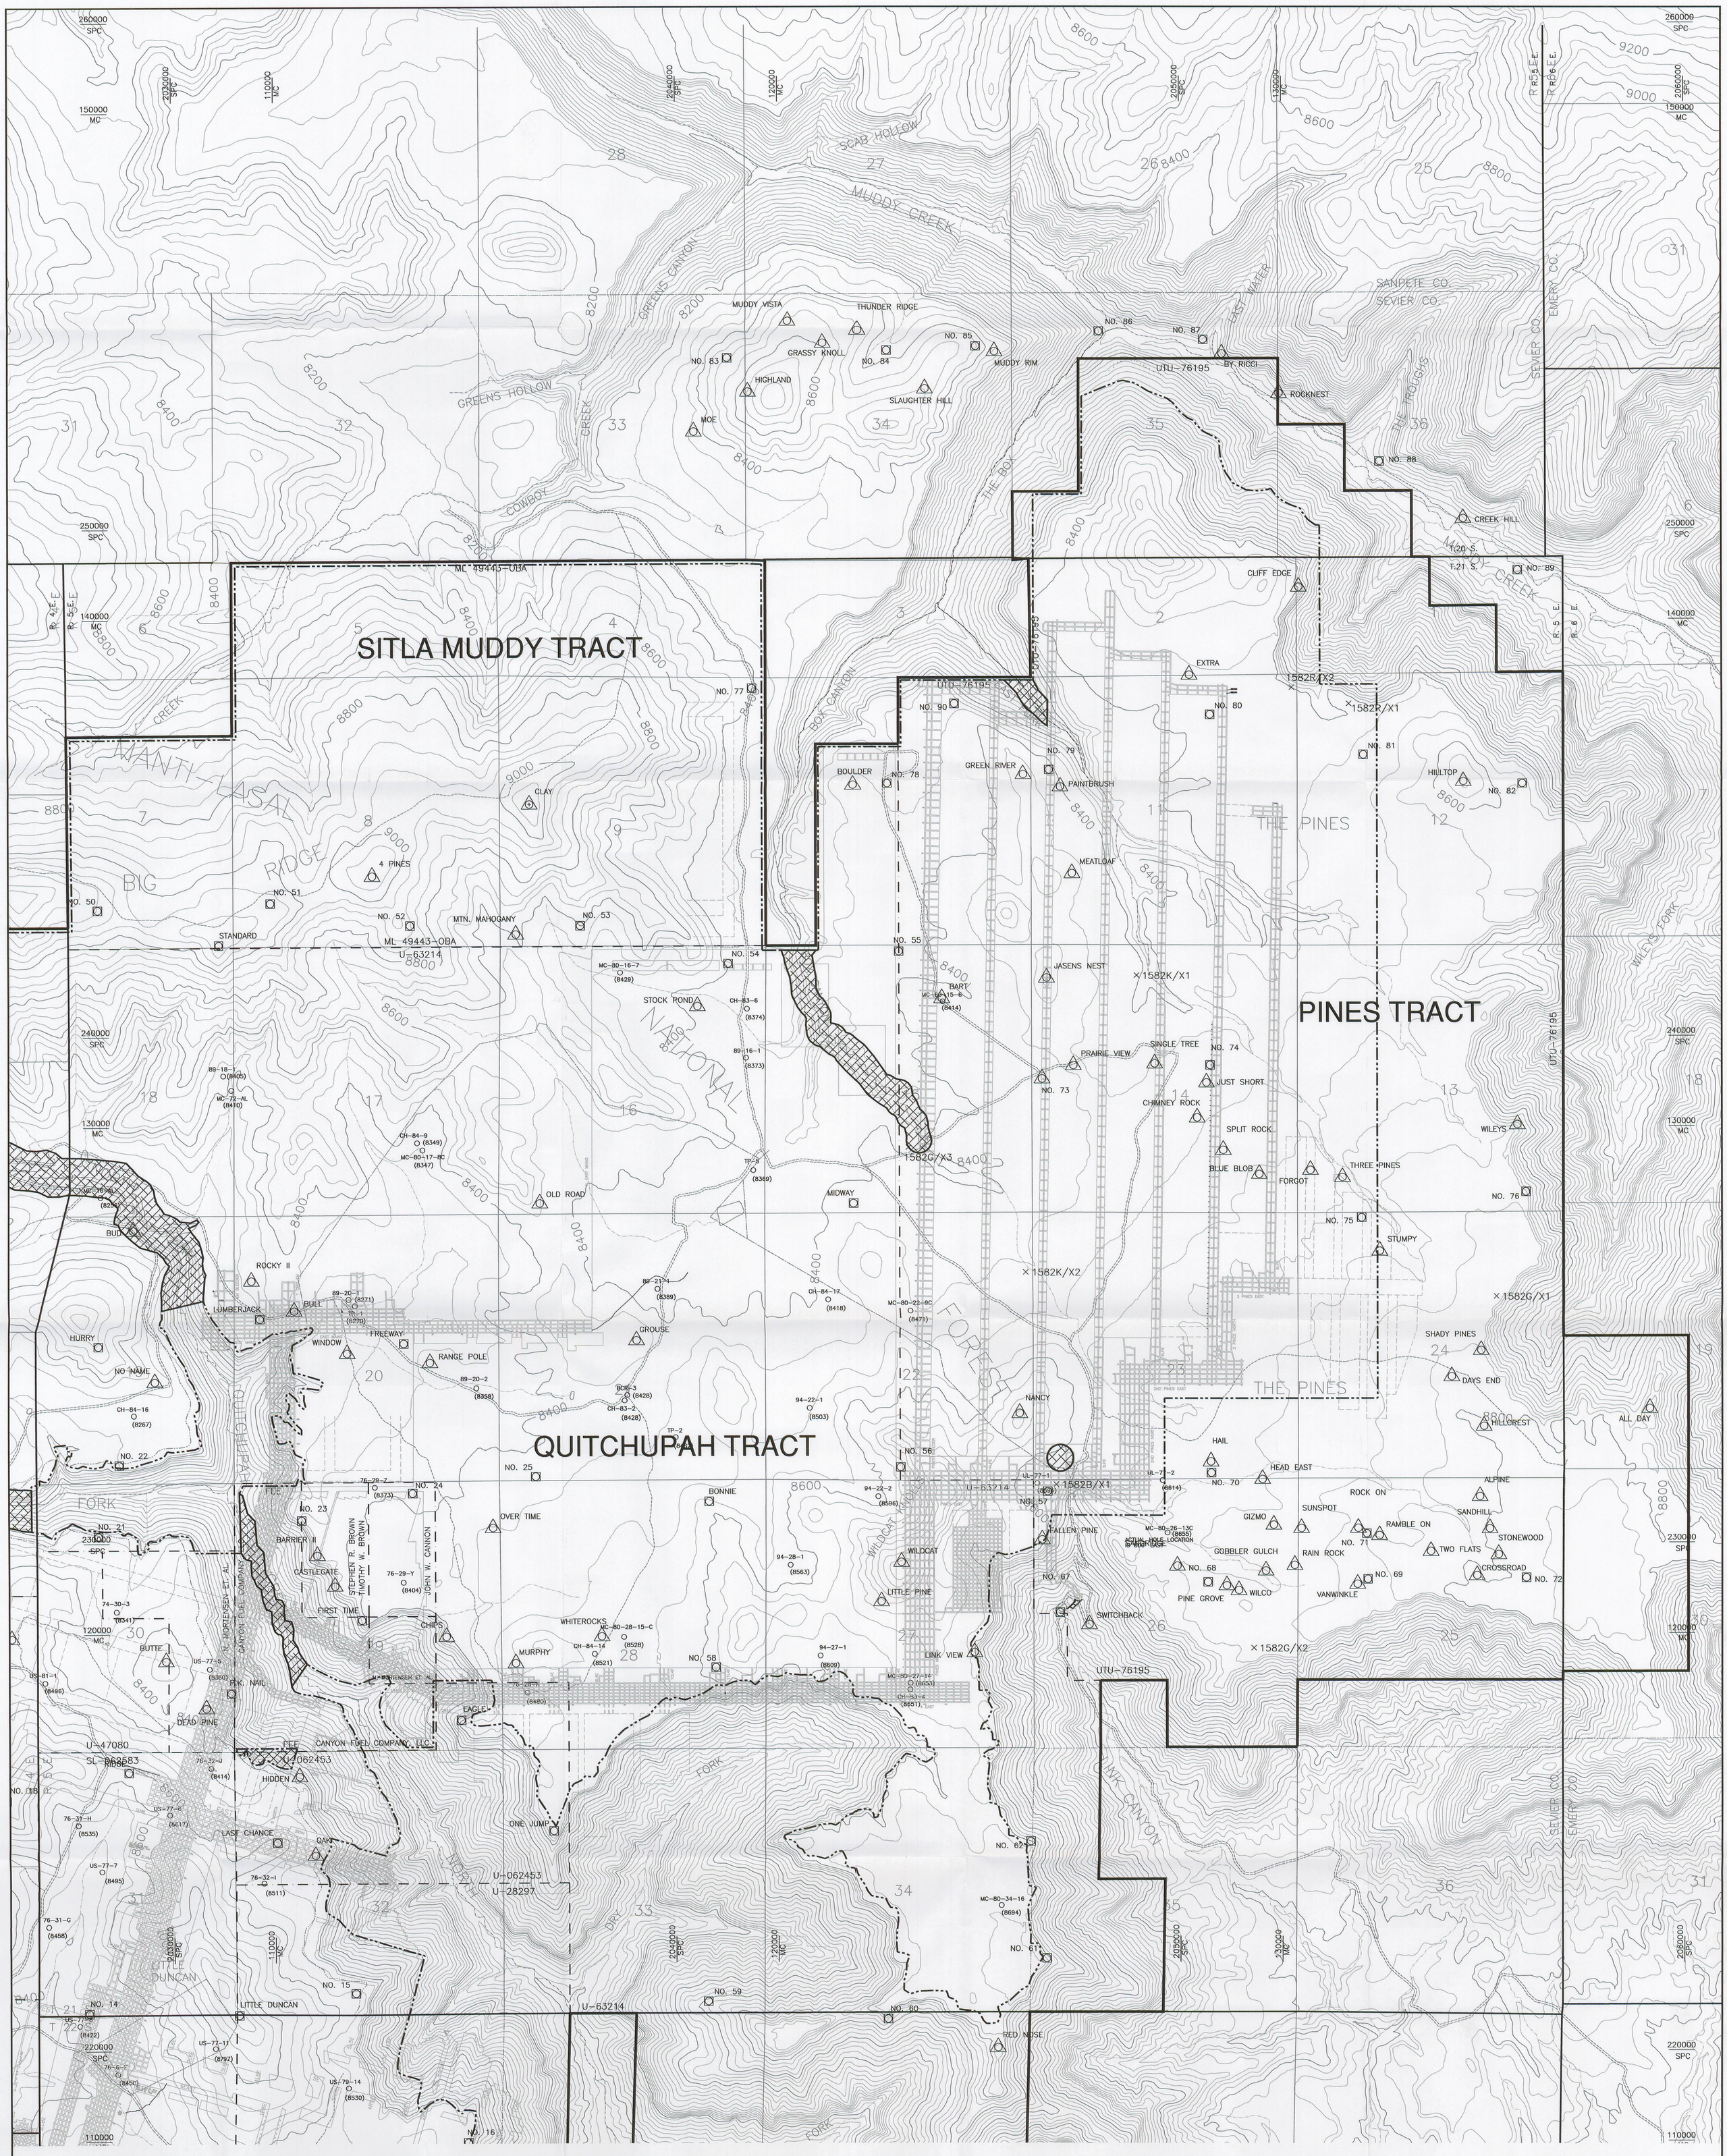

EXPLANATION

- SUFCO PROPERTY BOUNDARY
- SUFCO LEASE BOUNDARY
- 100000 MC / 2020000 SPC — MINE COORDINATES / STATE PLANE COORDINATES
- CONTROL POINT
- AERIAL TARGET
- LIMIT OF POTENTIAL SUBSIDENCE
- UNDERGROUND PERENNIAL STREAM AND PROTECTED CULTURAL SITE BUFFER CORRIDOR

I CERTIFY THE ITEMS SHOWN ON THIS DRAWING ARE ACCURATE TO THE BEST OF MY KNOWLEDGE

REVISIONS OR UP-DATES		
NO.	DATE	BY
3	MAY 6, 1999	JMB
4	MAR. 01, 2000	MLD
5	DEC. 10, 2001	MLD
6	JULY 28, 2003	MLD
7	JAN. 20, 2005	MLD

FILENAME: H:\DRAWINGS\MRP\PLATES\PLAT5-10v7.DWG

DATE:	JAN. 14, 1997
DESIGNED BY:	
DRAWN BY:	JMB
CHECKED BY:	WKS
SCALE:	1" = 1000'

Canyon Fuel Company, LLC
SUFCO Mine

POTENTIAL SUBSIDENCE LIMITS PINES AND SITLA MUDDY TRACT

397 SOUTH 800 WEST
SALINA, UTAH 84654

DRAWING OR MAP NUMBER: PLATE 5-10B