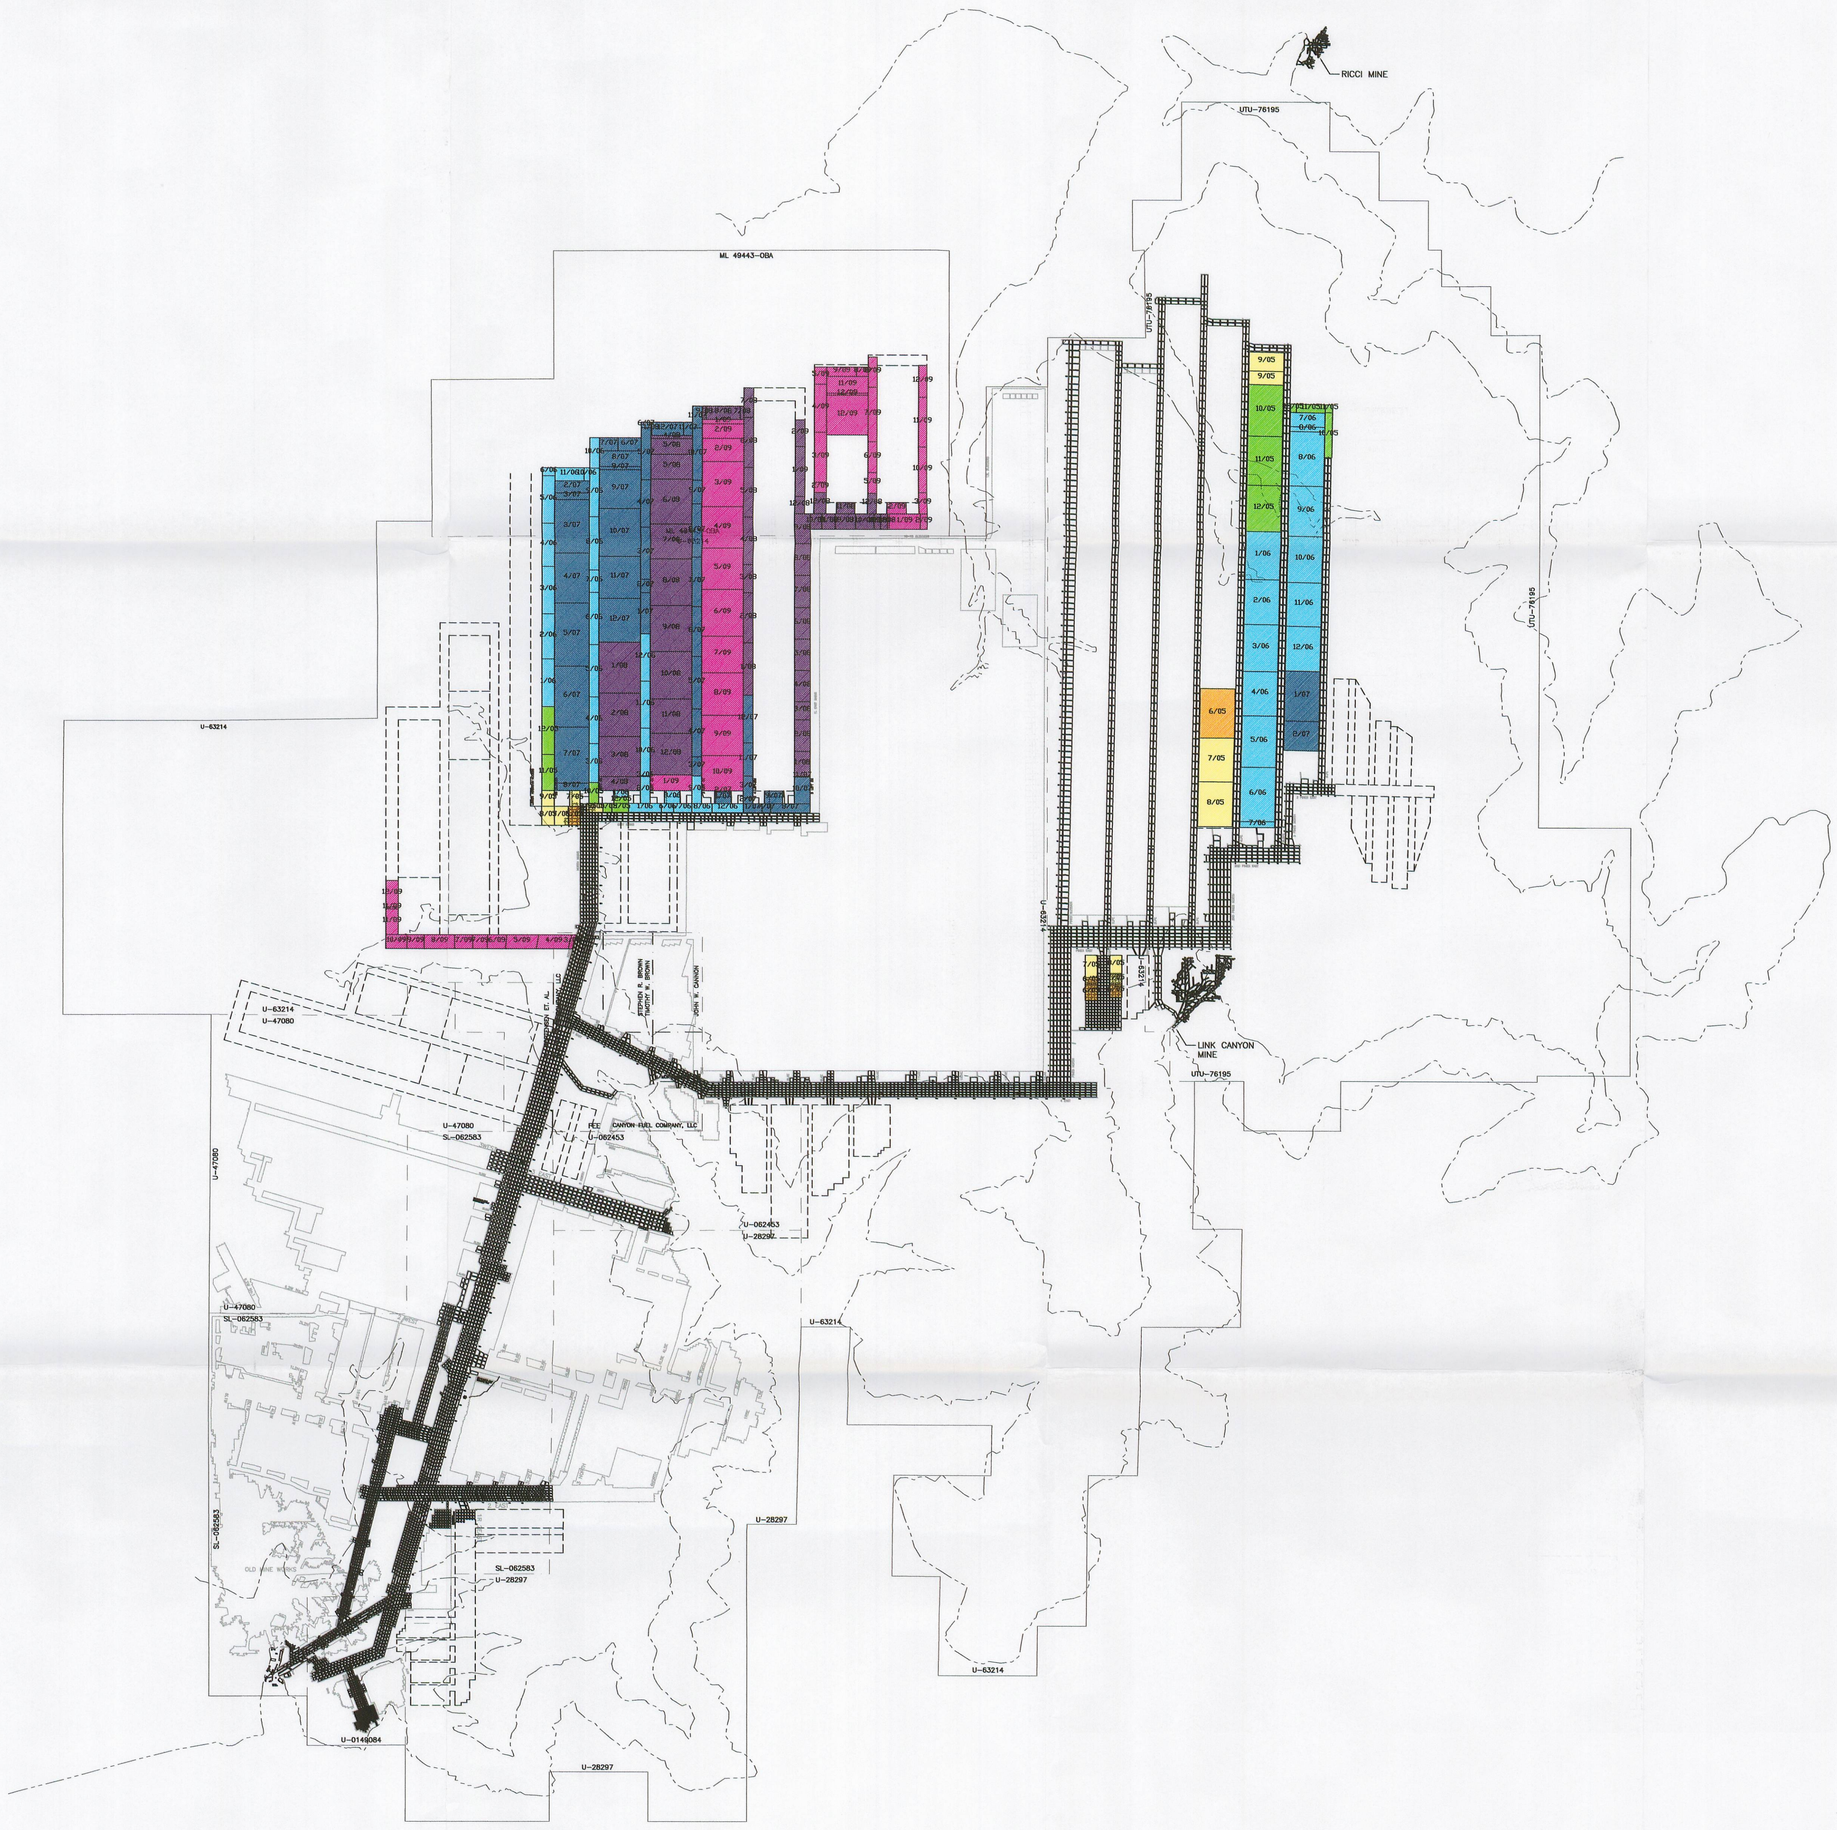

EXPLANATION

- SUFCO PROPERTY BOUNDARY
- SUFCO LEASE BOUNDARY
- SITLA MUDDY TRACT BOUNDARY
- STREAM
- ESCARPEMENT
- OUTCROP

MINING LEGEND

- 1ST QUARTER 2005
- 2ND QUARTER 2005
- 3RD QUARTER 2005
- 4TH QUARTER 2005
- 2006
- 2007
- 2008
- 2009

2000 0 2000

REGISTERED PROFESSIONAL ENGINEER 155980-2202 WESTON L. NORRIS STATE OF UTAH

11/20/05

I CERTIFY THE ITEMS SHOWN ON THIS DRAWING ARE ACCURATE TO THE BEST OF MY KNOWLEDGE

REVISIONS OR UP-DATES			DATE: JULY 13, 1999	
NO.	DATE	BY	DESIGNED BY:	
1	MAR. 01, 2000	MLD	DRAWN BY:	BDH
2	DEC. 10, 2001	MLD	CHECKED BY:	MLD
3	JULY 28, 2003	MLD		
4	JAN. 20, 2005	MLD		
			SCALE: 1" = 2000'	

FILENAME: H:\DRAWINGS\MRP\PLATES\PLATE 5-7v4.DWG

Canyon Fuel Company, LLC
SUFCO Mine

UPPER HIAWATHA MINE PLAN
5 YEAR PROJECTION

397 SOUTH 800 WEST
SALINA, UTAH 84654

DRAWING OR MAP NUMBER PLATE 5-7