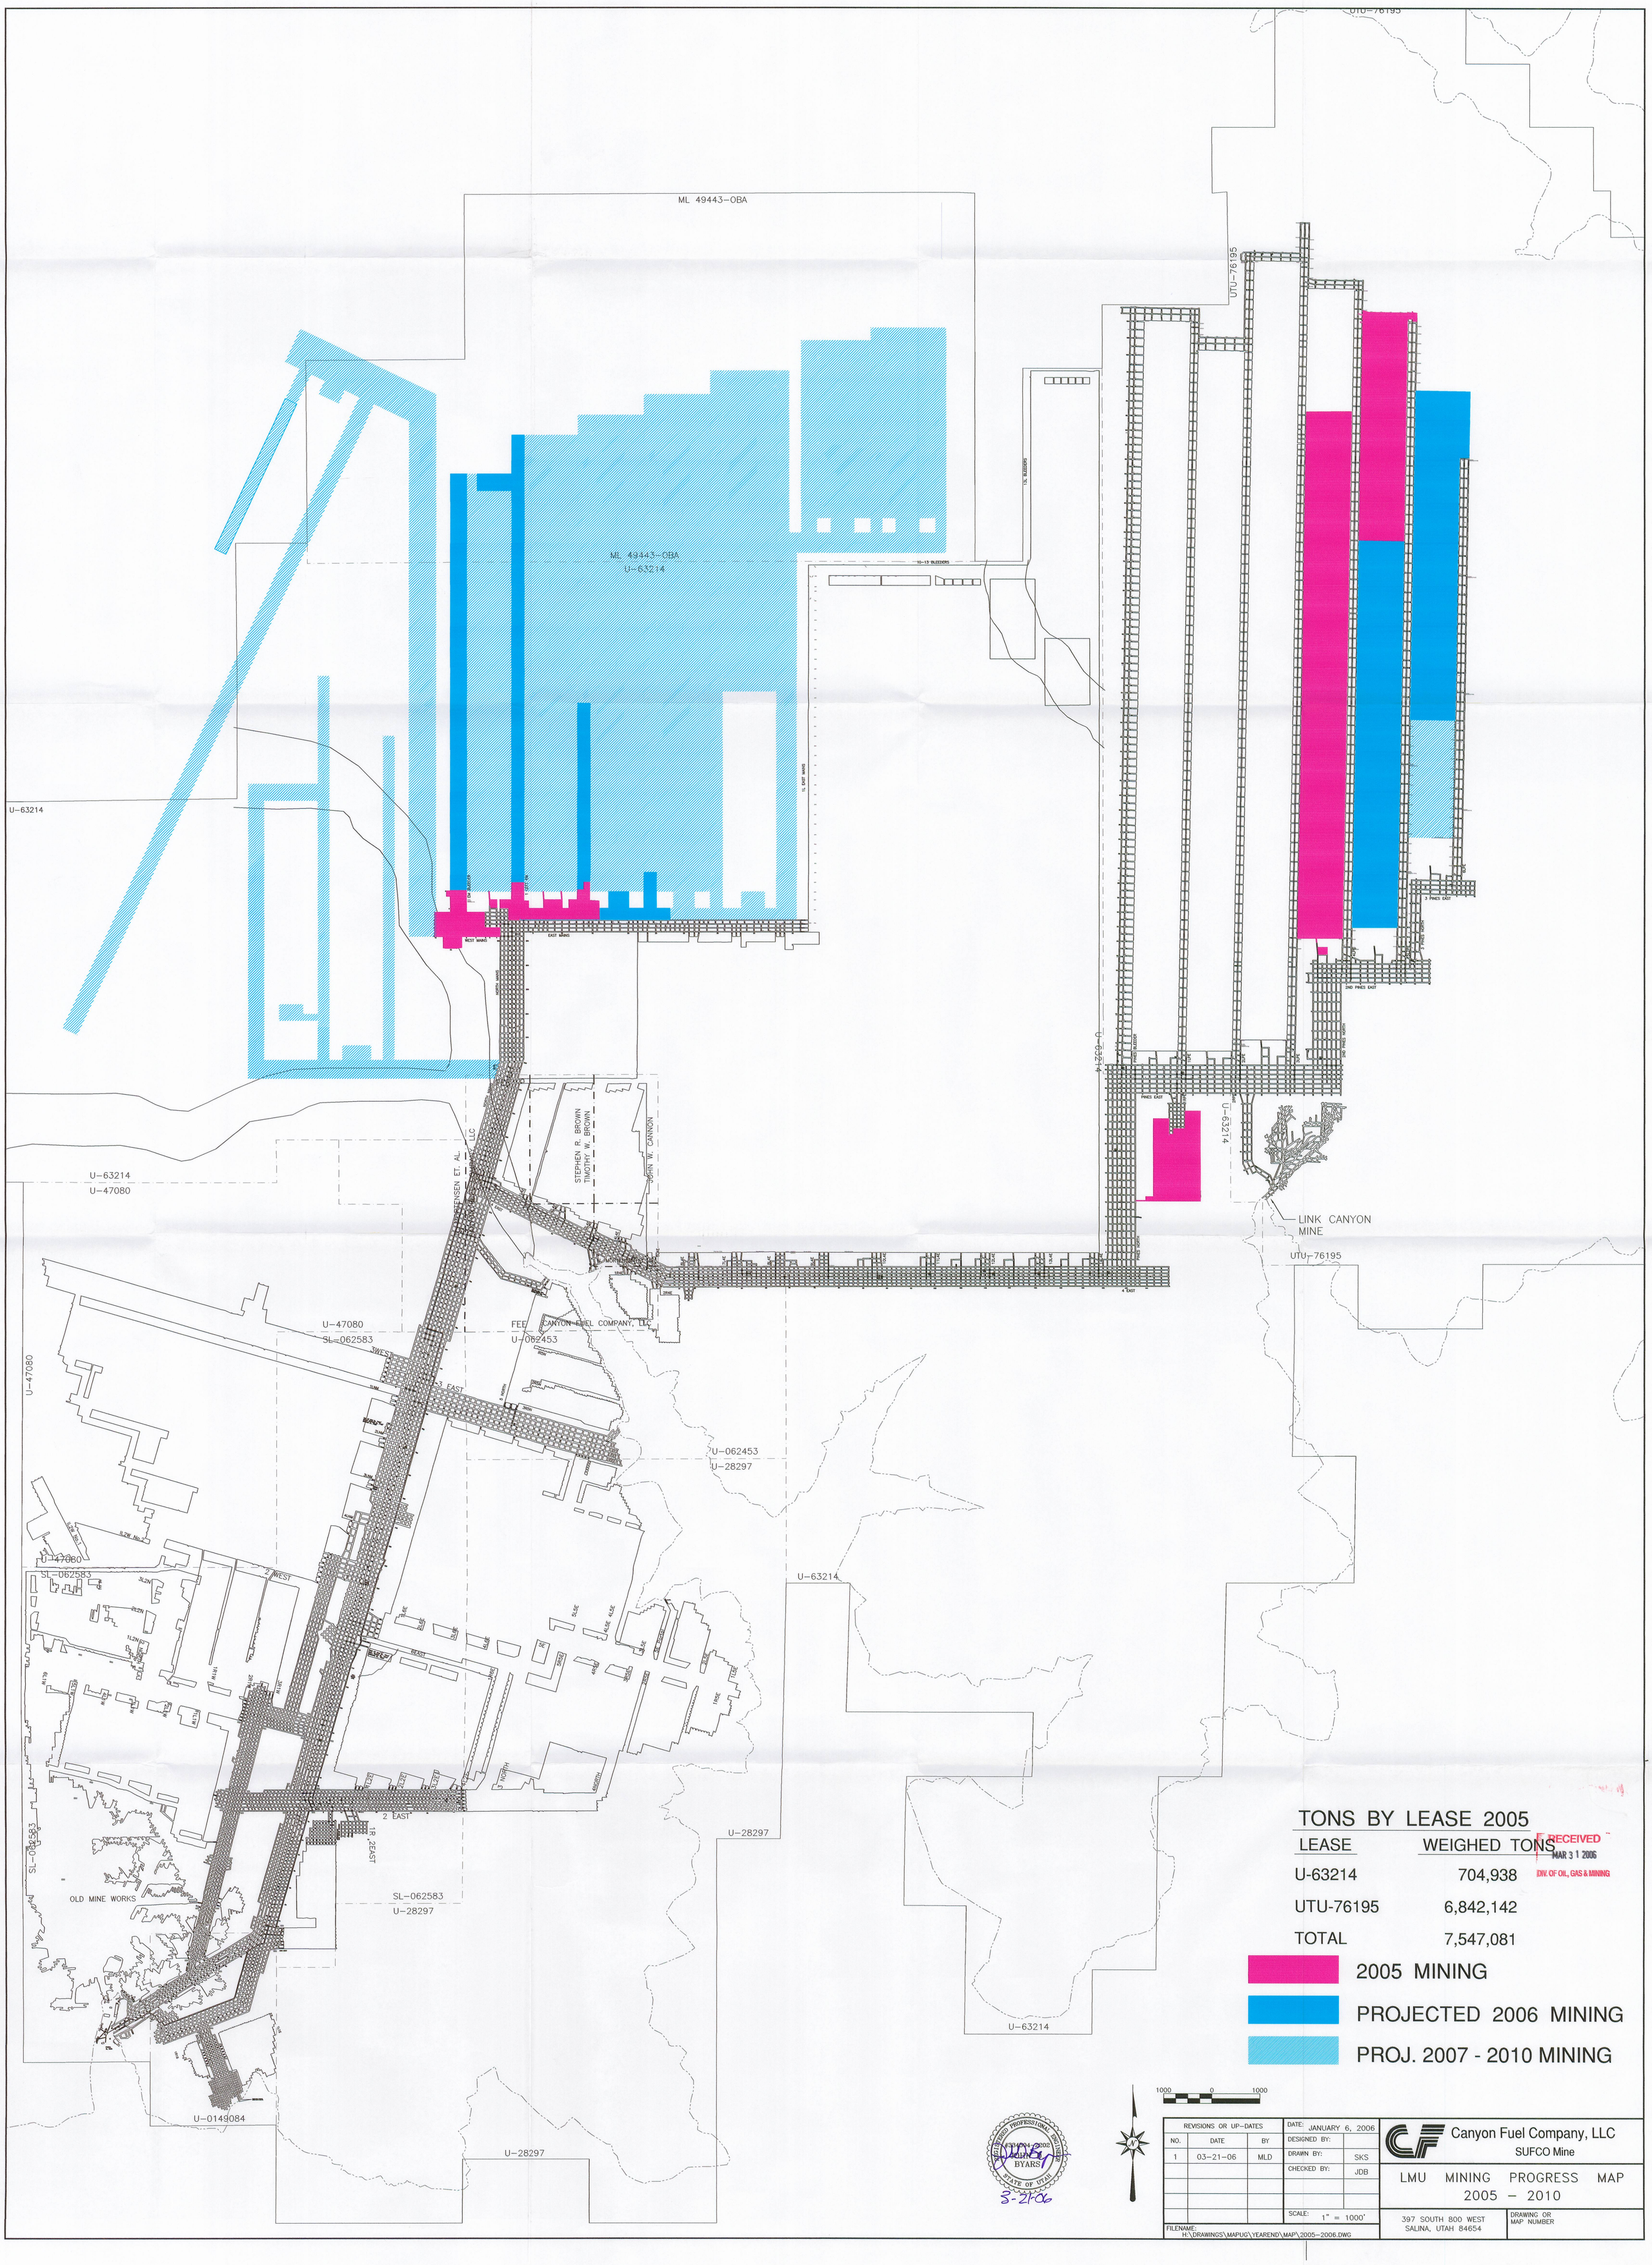
ML 49443-OBA
ML 49443-OBA
U-63214
U-63214
UTU-76195
UTU-76195
U-63214
U-63214
U-63214
U-47080
U-47080
SL-062583
U-47080
SL-062583
U-062453
U-062453
U-28297
U-63214
U-28297
U-28297
SL-062583
U-28297
U-0149084
OLD MINE WORKS
LINK CANYON MINE
STEPHEN R. BROWN
TIMOTHY W. BROWN
JOHN W. CANNON
CANYON FUEL COMPANY, LLC
3 WEST
3 EAST
2 WEST
2 EAST
1R 2EAST
4 EAST
3 PINES EAST
2ND PINES EAST
2ND PINES NORTH
PINES EAST
PINES BLEEDER
10-13 BLEEDERS
1L EAST MAINS
WEST MAINS
EAST MAINS
NORTH MAINS
1L BLEEDERS
TONS BY LEASE 2005
LEASE
WEIGHED TONS
U-63214 704,938
UTU-76195 6,842,142
TOTAL 7,547,081
2005 MINING
PROJECTED 2006 MINING
PROJ. 2007 - 2010 MINING
RECEIVED
MAR 3 1 2006
DIV. OF OIL, GAS & MINING
1000 0 1000
REVISIONS OR UP-DATES
NO. DATE BY
1 03-21-06 MLD
DATE: JANUARY 6, 2006
DESIGNED BY:
DRAWN BY: SKS
CHECKED BY: JDB
SCALE: 1" = 1000'
FILENAME: H:\DRAWINGS\MAPUG\YEARENDMAP\2005-2006.DWG
Canyon Fuel Company, LLC
SUFCO Mine
LMU MINING PROGRESS MAP
2005 - 2010
397 SOUTH 800 WEST
SALINA, UTAH 84654
DRAWING OR MAP NUMBER