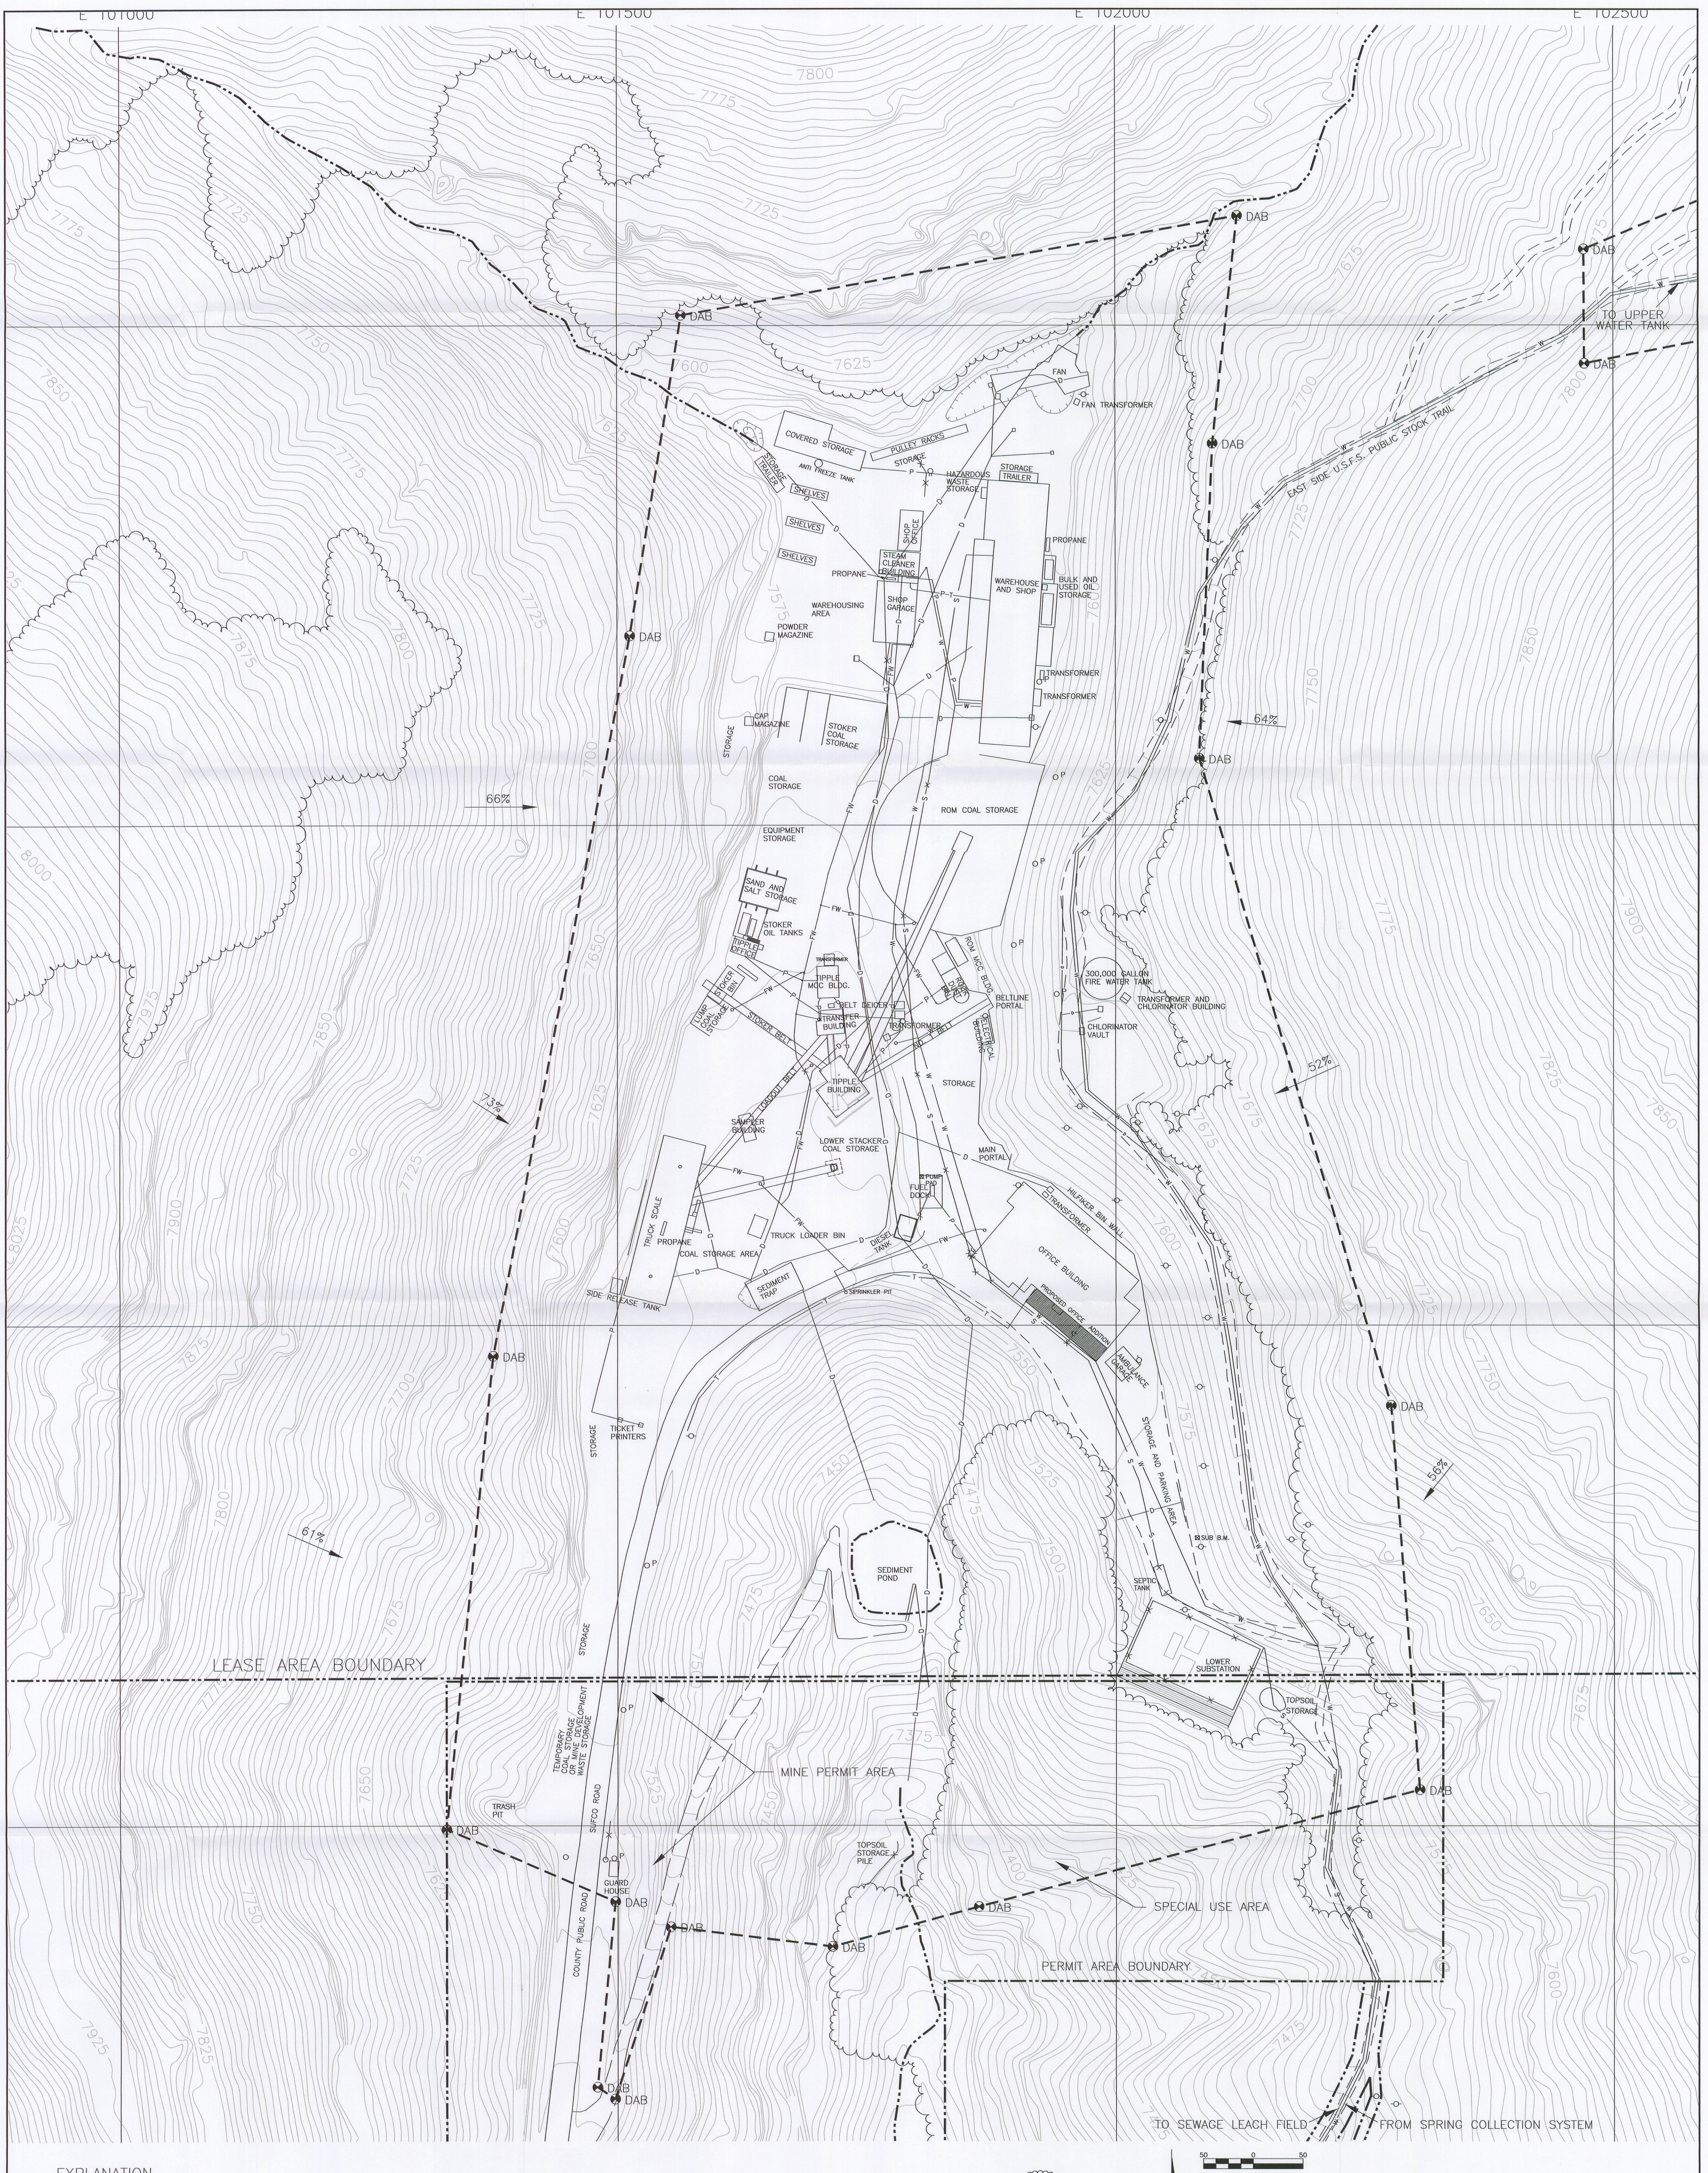

EXPLANATION

—FW— FIRE WATER	SLOPE MEASUREMENT
—W— WATER LINE	FIRE HYDRANT
—S— SEWER LINE	DISTURBED AREA BOUNDARY MARKER
—P— UNDERGROUND POWER LINE	POWER POLE
—T— TELEPHONE LINE	O P POWER POLE
—D— DRAINAGE CULVERT	POWER POLE

NOTES:

1. SEE PLATE 5–2B FOR ADJACENT AREAS OUTSIDE THE BOUNDARY OF THIS MAP.
2. SEE PLATE 7–6 FOR DIVERSIONS.

REGISTERED PROFESSIONAL ENGINEER #334504-2202 JOHN D. BYARS STATE OF UTAH

5-16-06

REVISIONS OR UP-DATES			
NO.	DATE	BY	
10	MAY 16, 2002	MLD	
6	NOV. 11, 2003	MLD	
7	JAN. 24, 2005	MLD	
8	MARCH 14, 2005	MLD	
9	JUNE 28, 2005	MLD	

DATE:	DEC. 17, 1991
DESIGNED BY:	RBW
DRAWN BY:	SWF
CHECKED BY:	VSB
SCALE:	1" = 50'

FILENAME: H:\DRAWINGS\MRP\PLATES\PLATE 5–2Av9.DWG

Canyon Fuel Company, LLC
SUFCO Mine

DETAIL OF EAST SPRING CANYON SURFACE FACILITIES

397 SOUTH 800 WEST
SALINA, UTAH 84654

DRAWING OR MAP NUMBER PLATE 5–2A

RECEIVED
MAY 19 2006
DIV. OF OIL, GAS & MINING