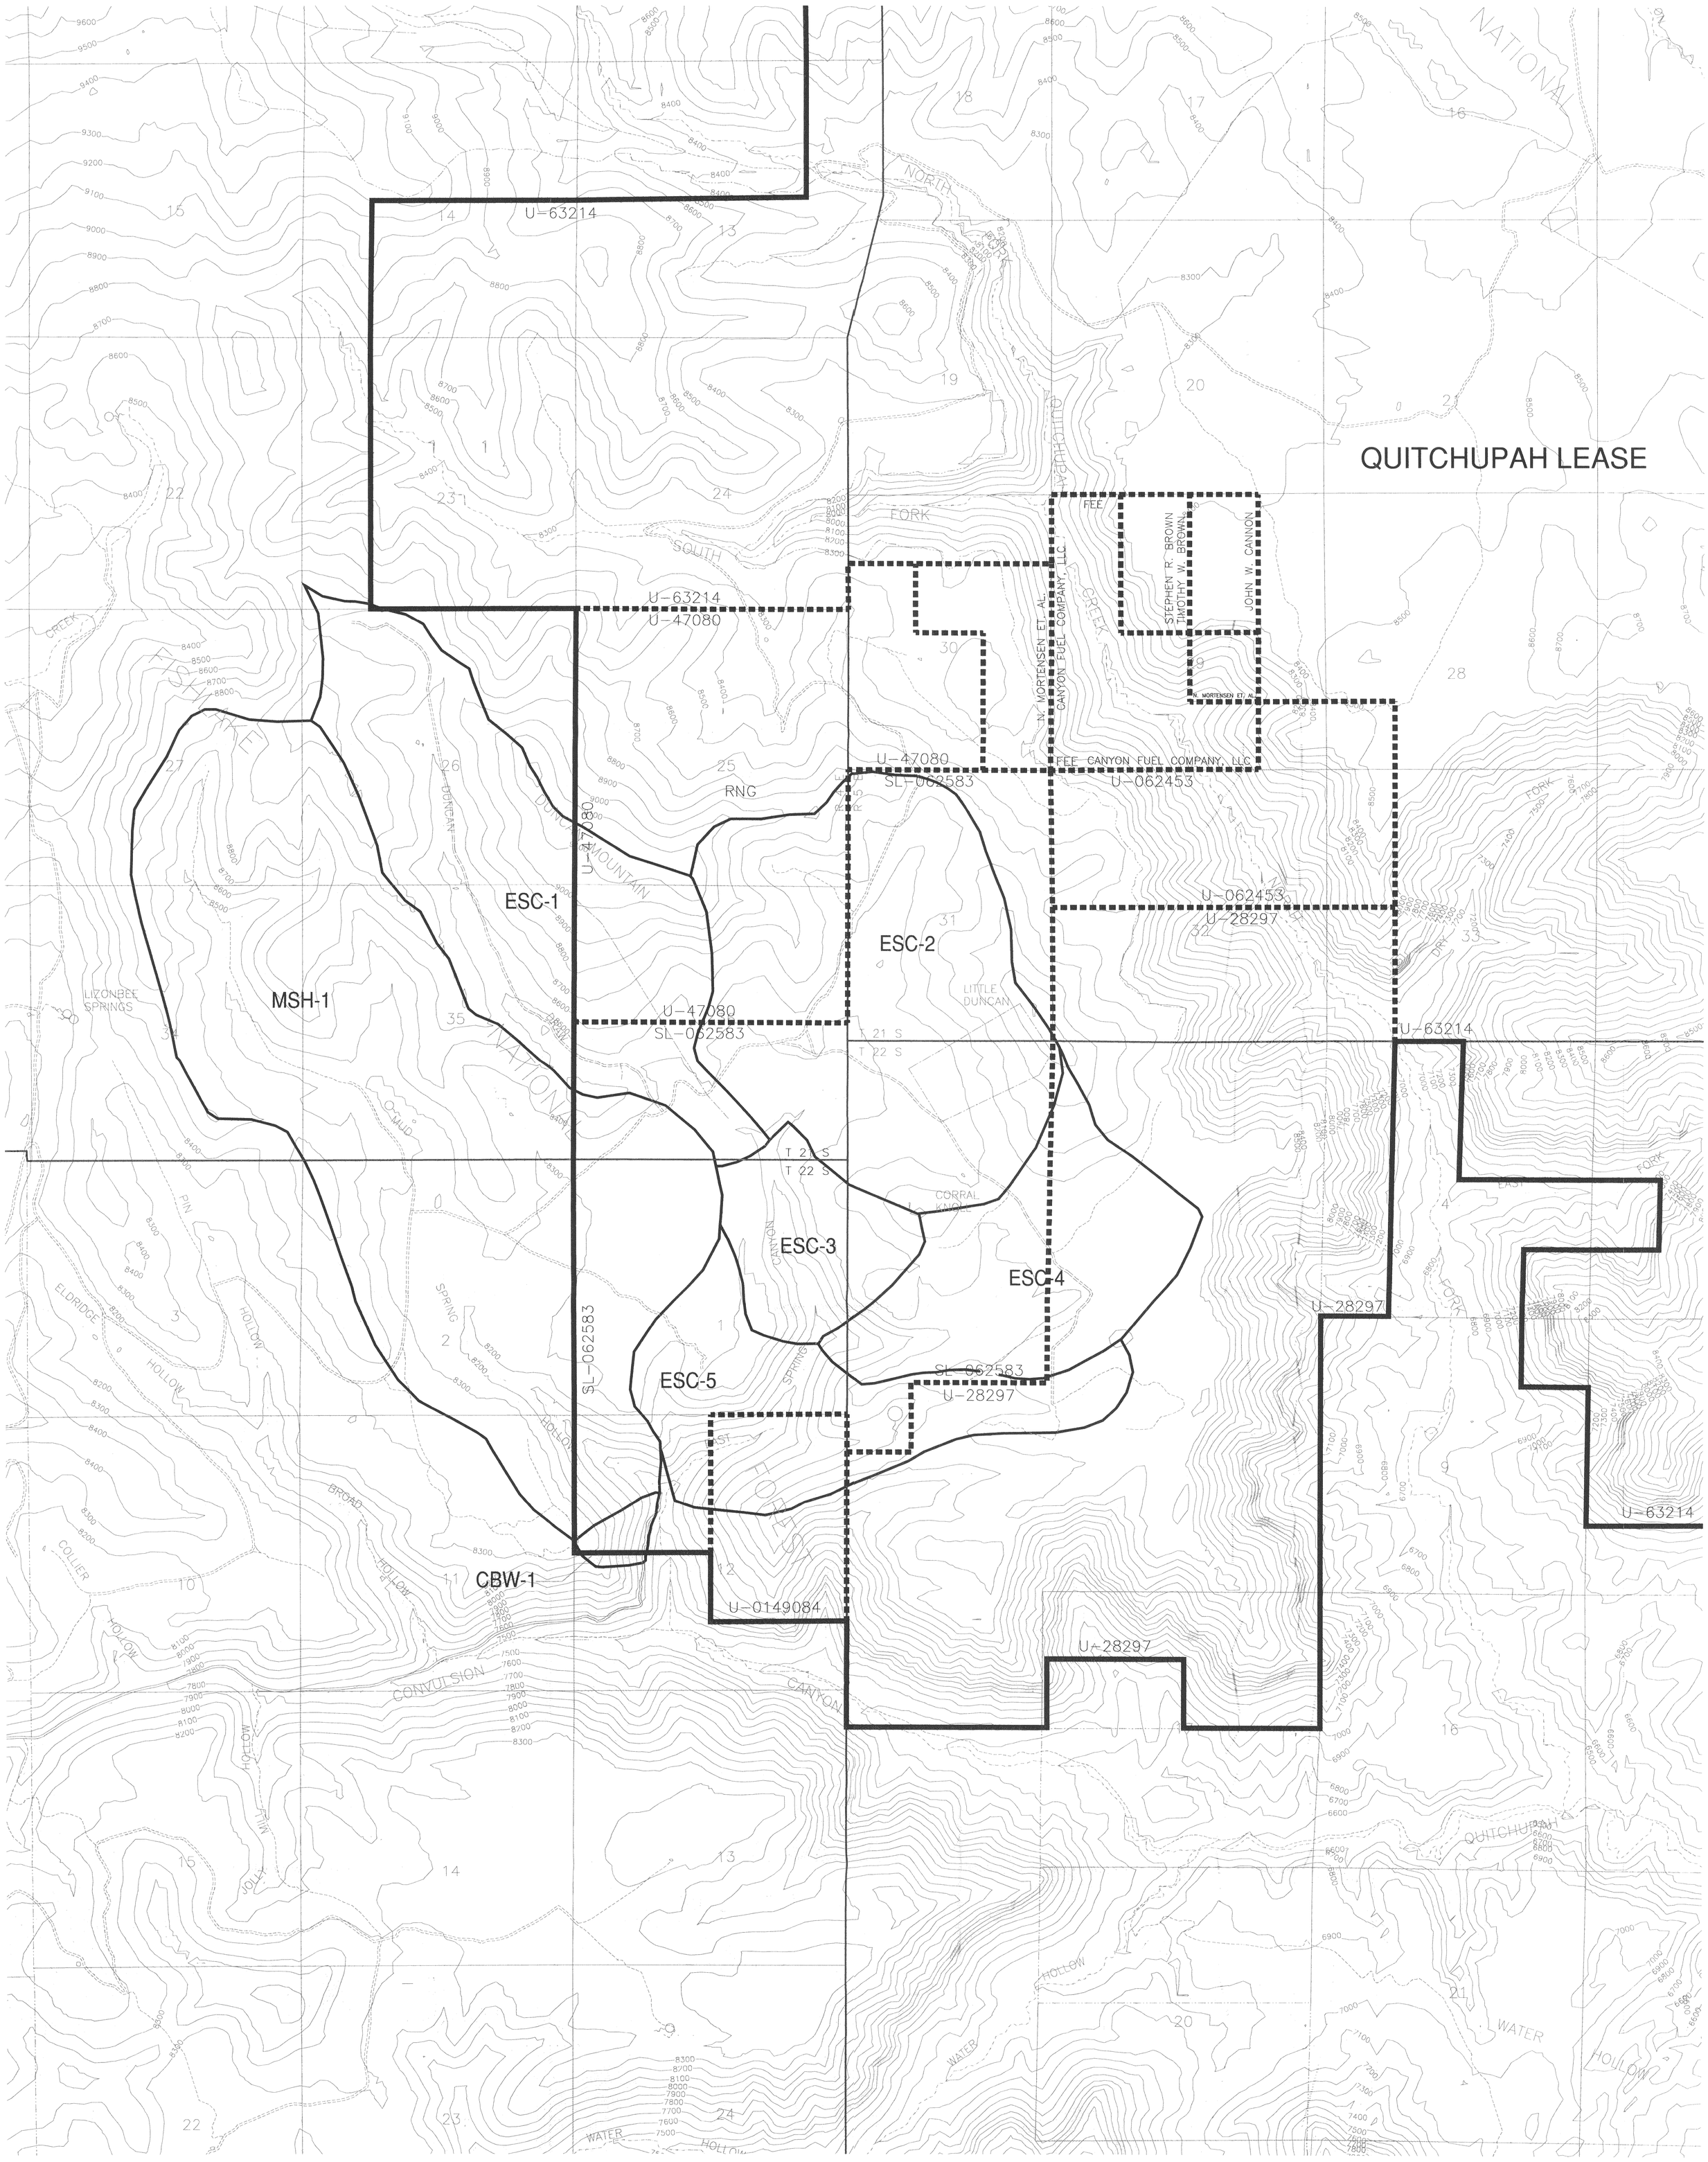

EXPLANATION

- SUFCO PROPERTY BOUNDARY
- SUFCO LEASE BOUNDARY
- 100000 MC / 2020000 SPC — MINE COORDINATES / STATE PLANE COORDINATES

REGISTERED PROFESSIONAL ENGINEER #334504-2202 JOHN D. BYARS STATE OF UTAH

5-8-07

I CERTIFY THE ITEMS SHOWN ON THIS DRAWING ARE ACCURATE TO THE BEST OF MY KNOWLEDGE

1000 0 1000

RECEIVED
MAY 1 1 2007
DIV. OF OIL, GAS & MINING

REVISIONS OR UP-DATES			DATE: DEC. 02, 1998	
NO.	DATE	BY	DESIGNED BY:	
1	FEB. 16, 1999	MLD	DRAWN BY:	BDH
2	MAY 8, 2007	MLD	CHECKED BY:	MLD
			SCALE:	1" = 1000'

FILENAME: H:\DRAWINGS\MRP\PLATES\PLATE7-8v2.DWG

Canyon Fuel Company, LLC
SUFCO Mine

WATERSHEDS DRAINING TO THE EAST SPRING CANYON SURFACE FACILITIES

397 SOUTH 800 WEST
SALINA, UTAH 84654

DRAWING OR MAP NUMBER PLATE 7-8