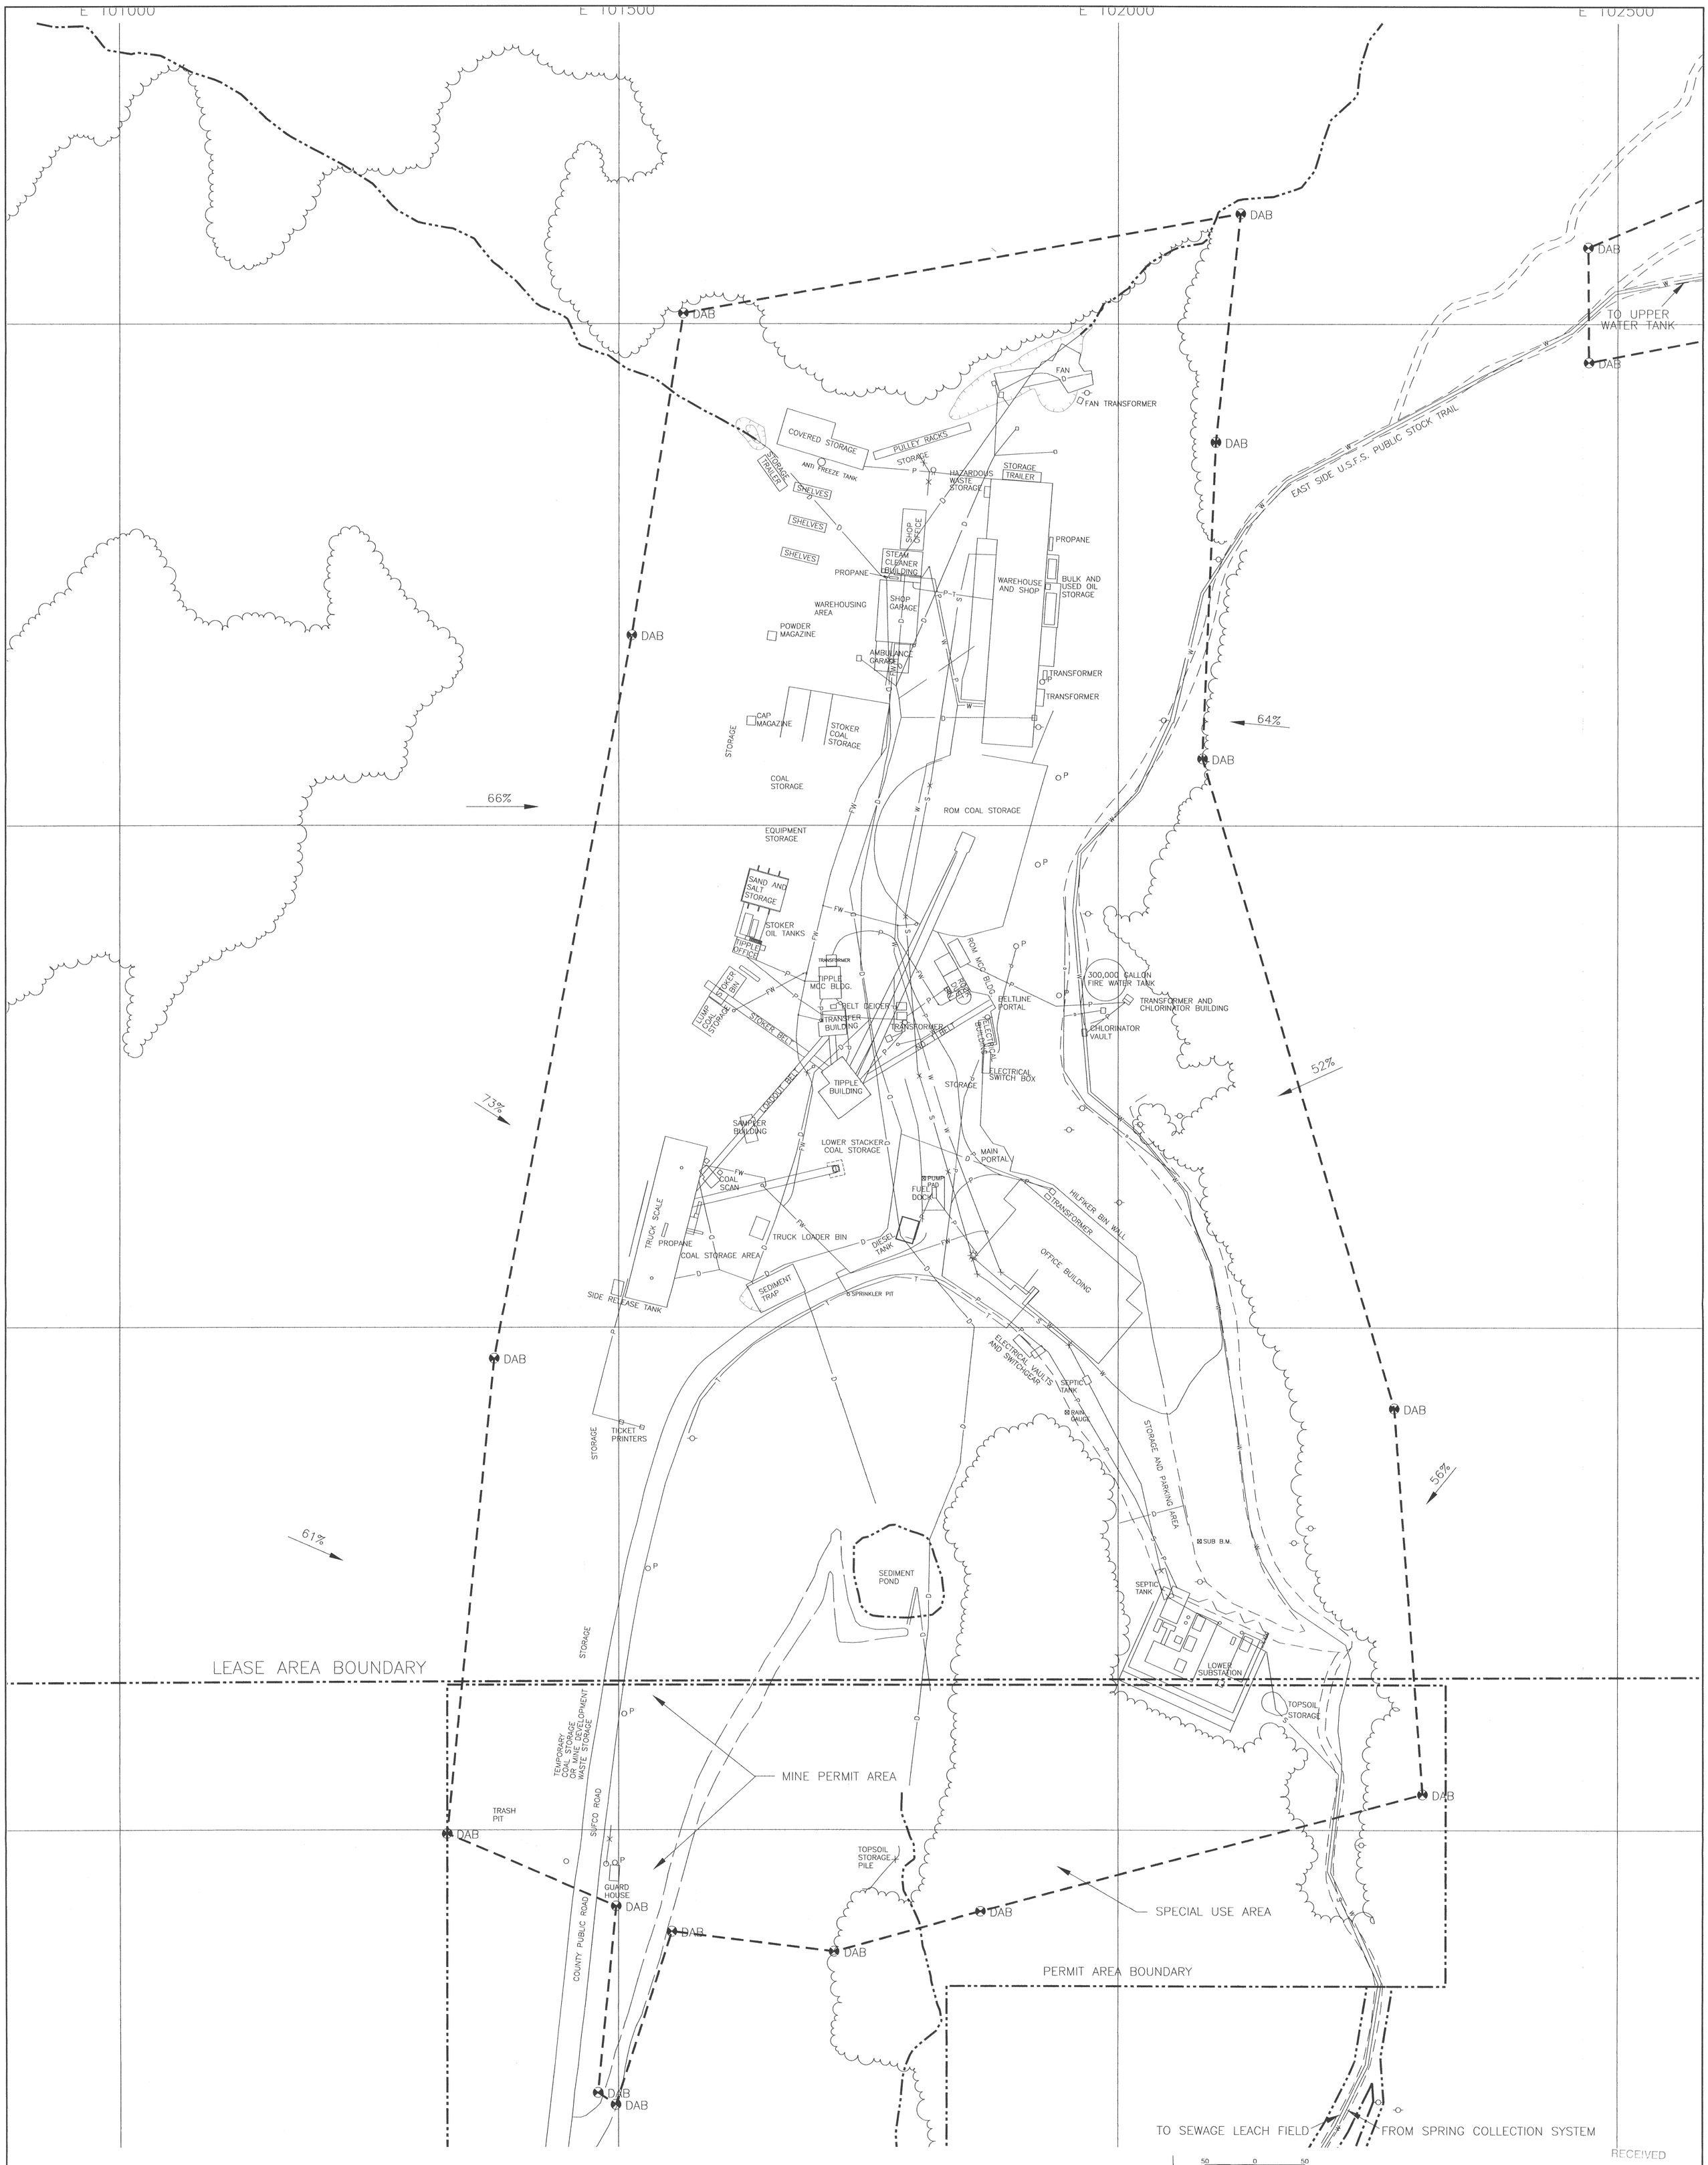

EXPLANATION

—FW—	FIRE WATER
—W—	WATER LINE
—S—	SEWER LINE
—P—	UNDERGROUND POWER LINE
—T—	TELEPHONE LINE
—D—	DRAINAGE CULVERT
	SLOPE MEASUREMENT
○	FIRE HYDRANT
	DISTURBED AREA BOUNDARY MARKER
—○—	POWER POLE
○ P	POWER POLE
	POWER POLE

NOTES:

1. SEE PLATE 5-2B FOR ADJACENT AREAS OUTSIDE THE BOUNDARY OF THIS MAP.
2. SEE PLATE 7-6 FOR DIVERSIONS.

REGISTERED PROFESSIONAL ENGINEER #339401-2202 JOHN D. BYARS STATE OF UTAH

5-9-07

50 0 50

REVISIONS OR UP-DATES			DATE: DEC. 17, 1991	
NO.	DATE	BY	DESIGNED BY:	RBW
12	MAY 9, 2007	MLD	DRAWN BY:	SWF
8	MARCH 14, 2005	MLD	CHECKED BY:	VSB
9	JUNE 28, 2005	MLD		
10	JUNE 7, 2006	MLD		
11	SEPT. 26, 2006	MLD	SCALE: 1" = 50'	

FILENAME: H:\DRAWINGS\MRP\PLATES\PLATE 5-2Av12.DWG

Canyon Fuel Company, LLC
SUFCO Mine

DETAIL OF EAST SPRING CANYON SURFACE FACILITIES

397 SOUTH 800 WEST
SALINA, UTAH 84654

DRAWING OR MAP NUMBER
PLATE 5-2A

RECEIVED
MAY 16 2007
DIV. OF OIL, GAS & MINING