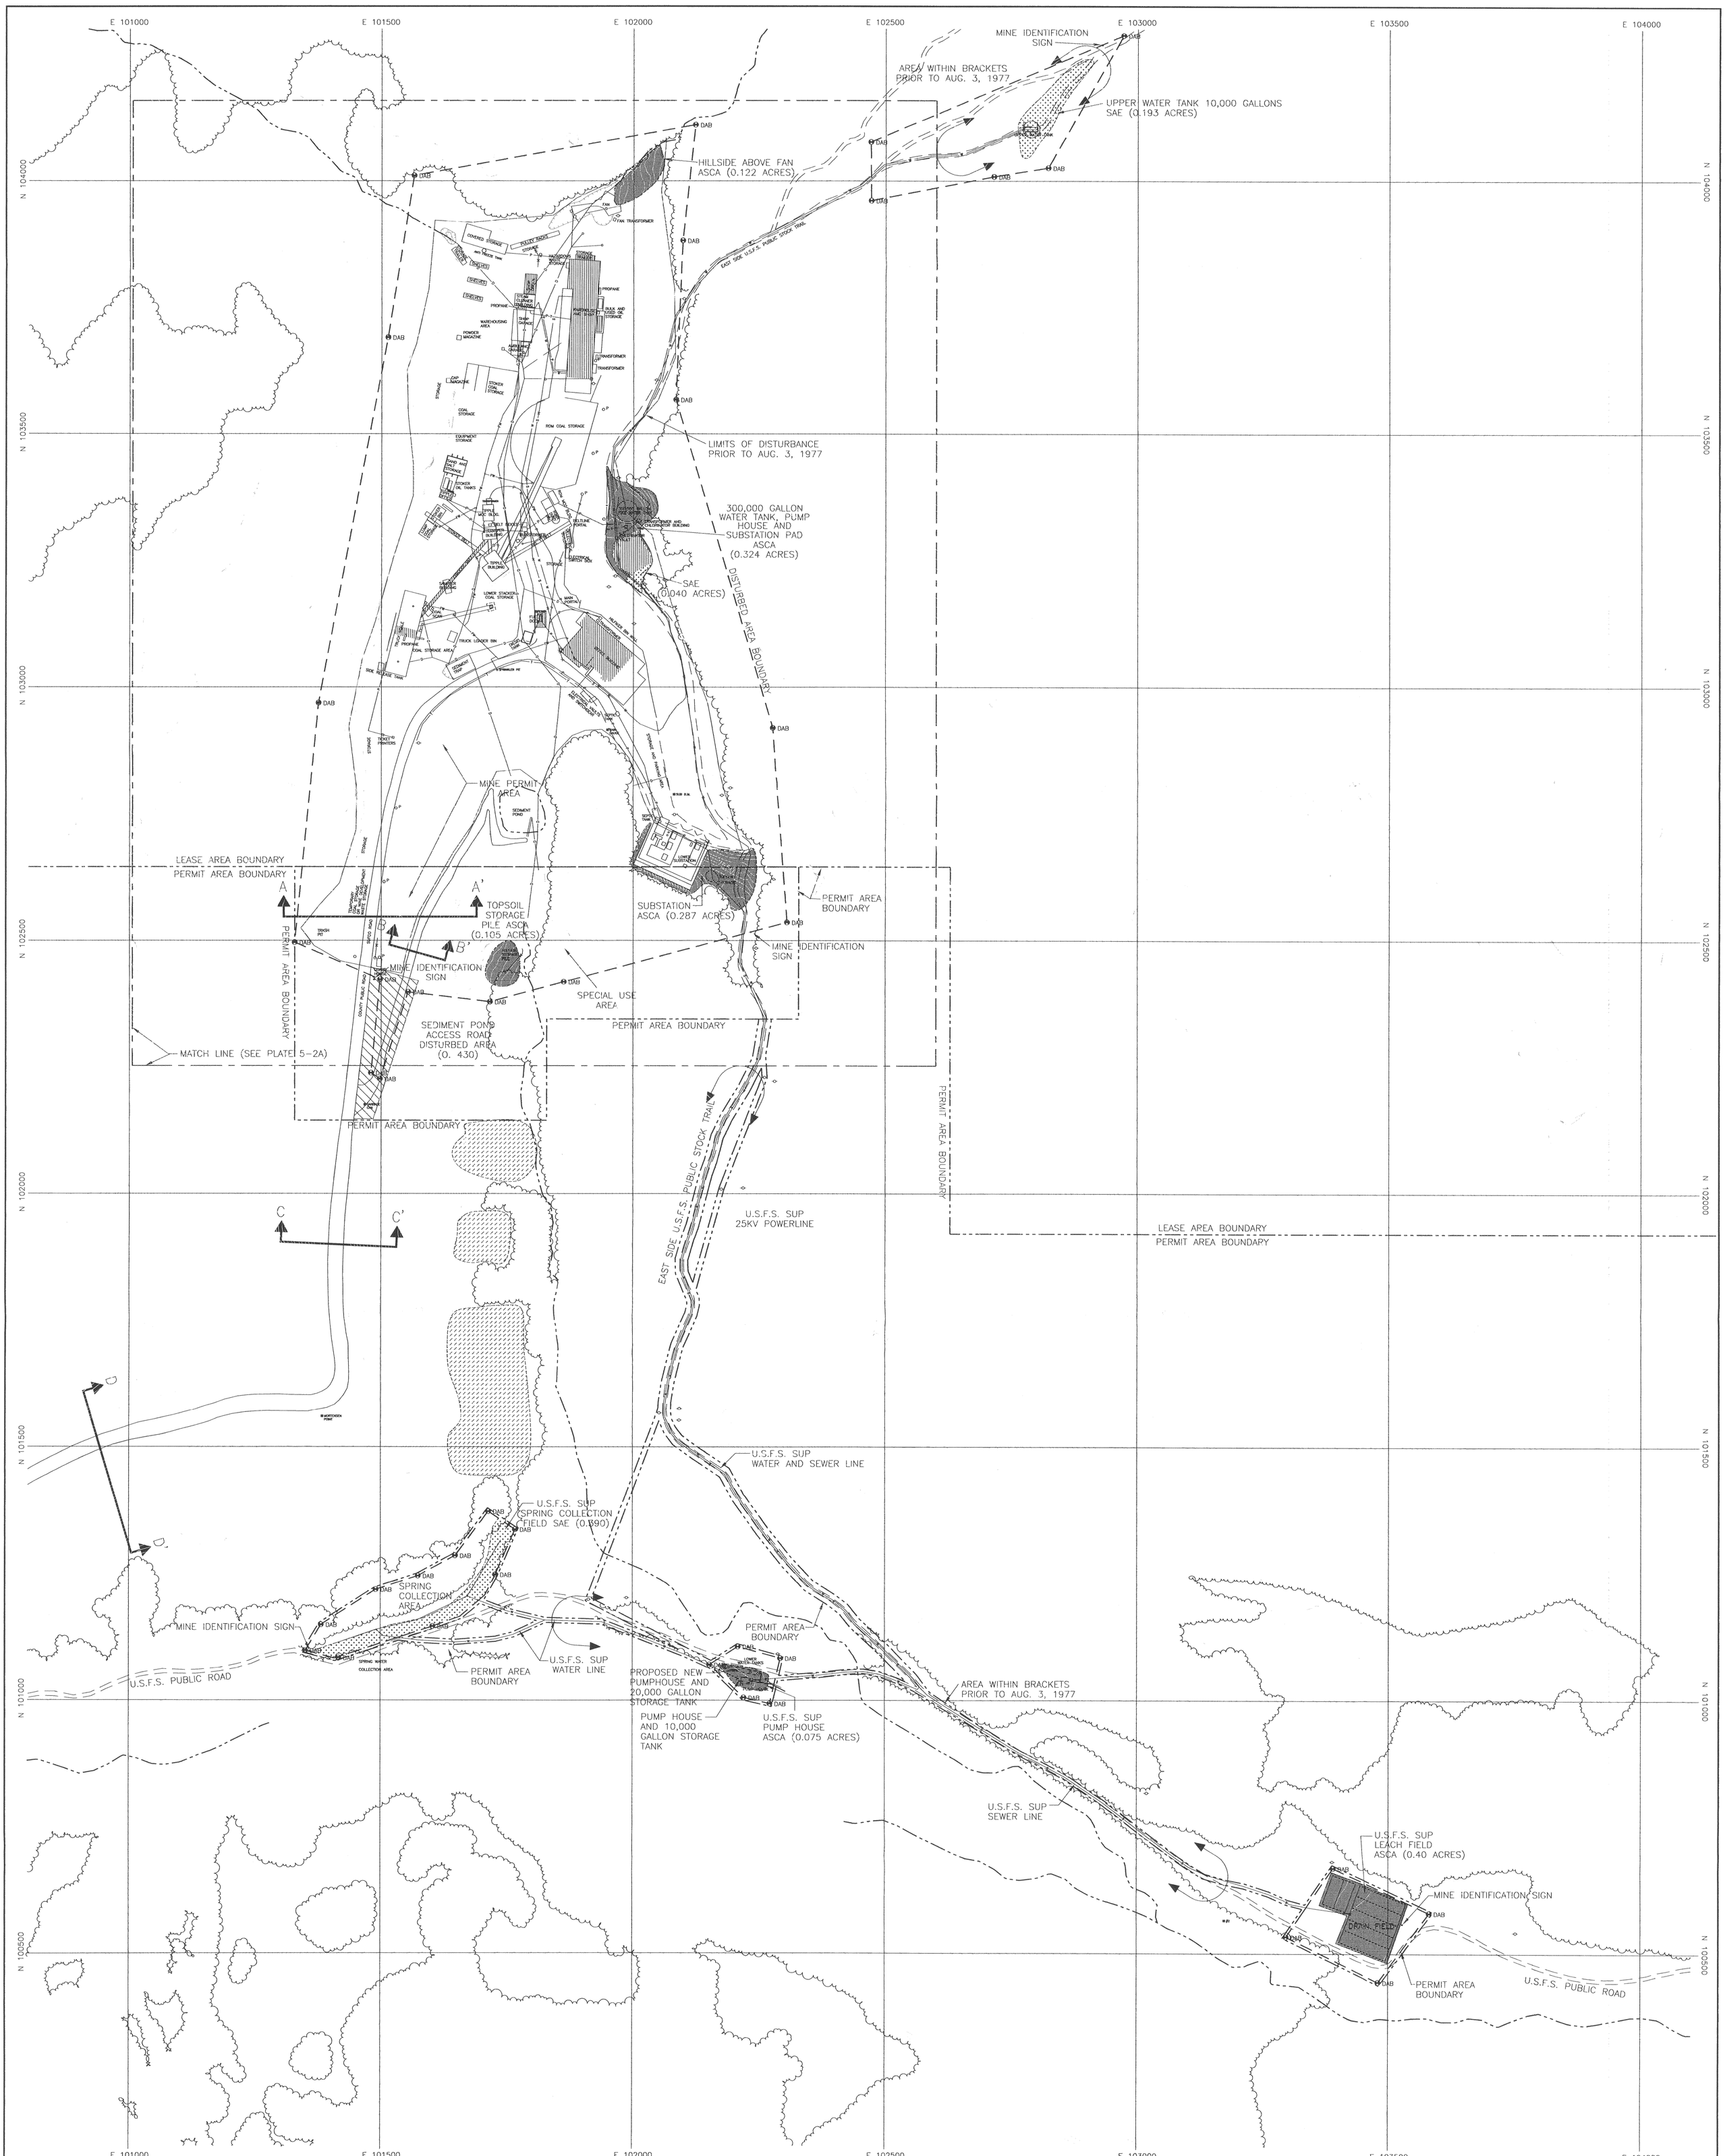

EXPLANATION

- FW — FIRE WATER
- W — WATER LINE
- S — SEWER LINE
- P — UNDERGROUND POWER LINE
- T — TELEPHONE LINE
- D — DRAINAGE CULVERT
- PERMIT AREA BOUNDARY
- DISTURBED AREA BOUNDARY
- FIRE HYDRANT
- DISTURBED AREA BOUNDARY MARKER
- POWER POLE
- POWER POLE
- POWER POLE
- ROAD CROSS SECTION (SEE PLATE 5-9)
- PRE-SMCRA COAL DUMPS RECLAIMED 1981
- PRIOR TO AUG. 3, 1977
- SMALL AREA EXEMPTION AREA (SAE)
- ALTERNATE SEDIMENT CONTROL AREA (ASCA)

NOTES:

1. SEE VOLUME 3 REGARDING ASCA AT WASTE ROCK DISPOSAL SITE.
2. SEE PLATE 5-2C FOR LOCATION OF QUITCHUPAH CANYON PORTAL SITES (ALSO LISTED AS ASCAs)
3. "PERMIT AREA" INCLUDES ALL FEDERAL COAL LEASES, FEE LANDS AND U.S.F.S. SPECIAL USE PERMIT (SUP) AREAS SHOWN ON THIS MAP.
4. "DISTURBED AREAS" INCLUDE THE SUFCO MINE OPERATION AREA SHOWN ABOVE INSIDE THE DAB BOUNDARY, THE SEDIMENT POND ACCESS DISTURBED AREA, U.S.F.S. SUP ASCA'S, REMOTE PORTAL AREAS, WATER TANK AREA AND THE WASTE ROCK SITE.

REGISTERED PROFESSIONAL ENGINEER — No. 164604-2202 — JOHN D. BYARS — STATE OF UTAH — 5-9-07

100 0 100

REVISIONS OR UP-DATES			DATE: NOV. 1, 1991	
NO.	DATE	BY	DESIGNED BY:	RBW
14	MAY 09, 2007	MLD	DRAWN BY:	SWF
10	JAN. 24, 2005	MLD	CHECKED BY:	VSB
11	MARCH 14, 2005	MLD		
12	JUNE 28, 2005	MLD		
13	JUNE 7, 2006	MLD	SCALE: 1" = 100'	

FILENAME: H:\DRAWINGS\MRP\PLATES\PLATE 5-2Bv13.DWG

Canyon Fuel Company, LLC
SUFCO Mine

EXTENDED EAST SPRING CANYON SURFACE FACILITIES

397 SOUTH 800 WEST
SALINA, UTAH 84654

DRAWING OR MAP NUMBER: PLATE 5-2B

RECEIVED
MAY 16 2007