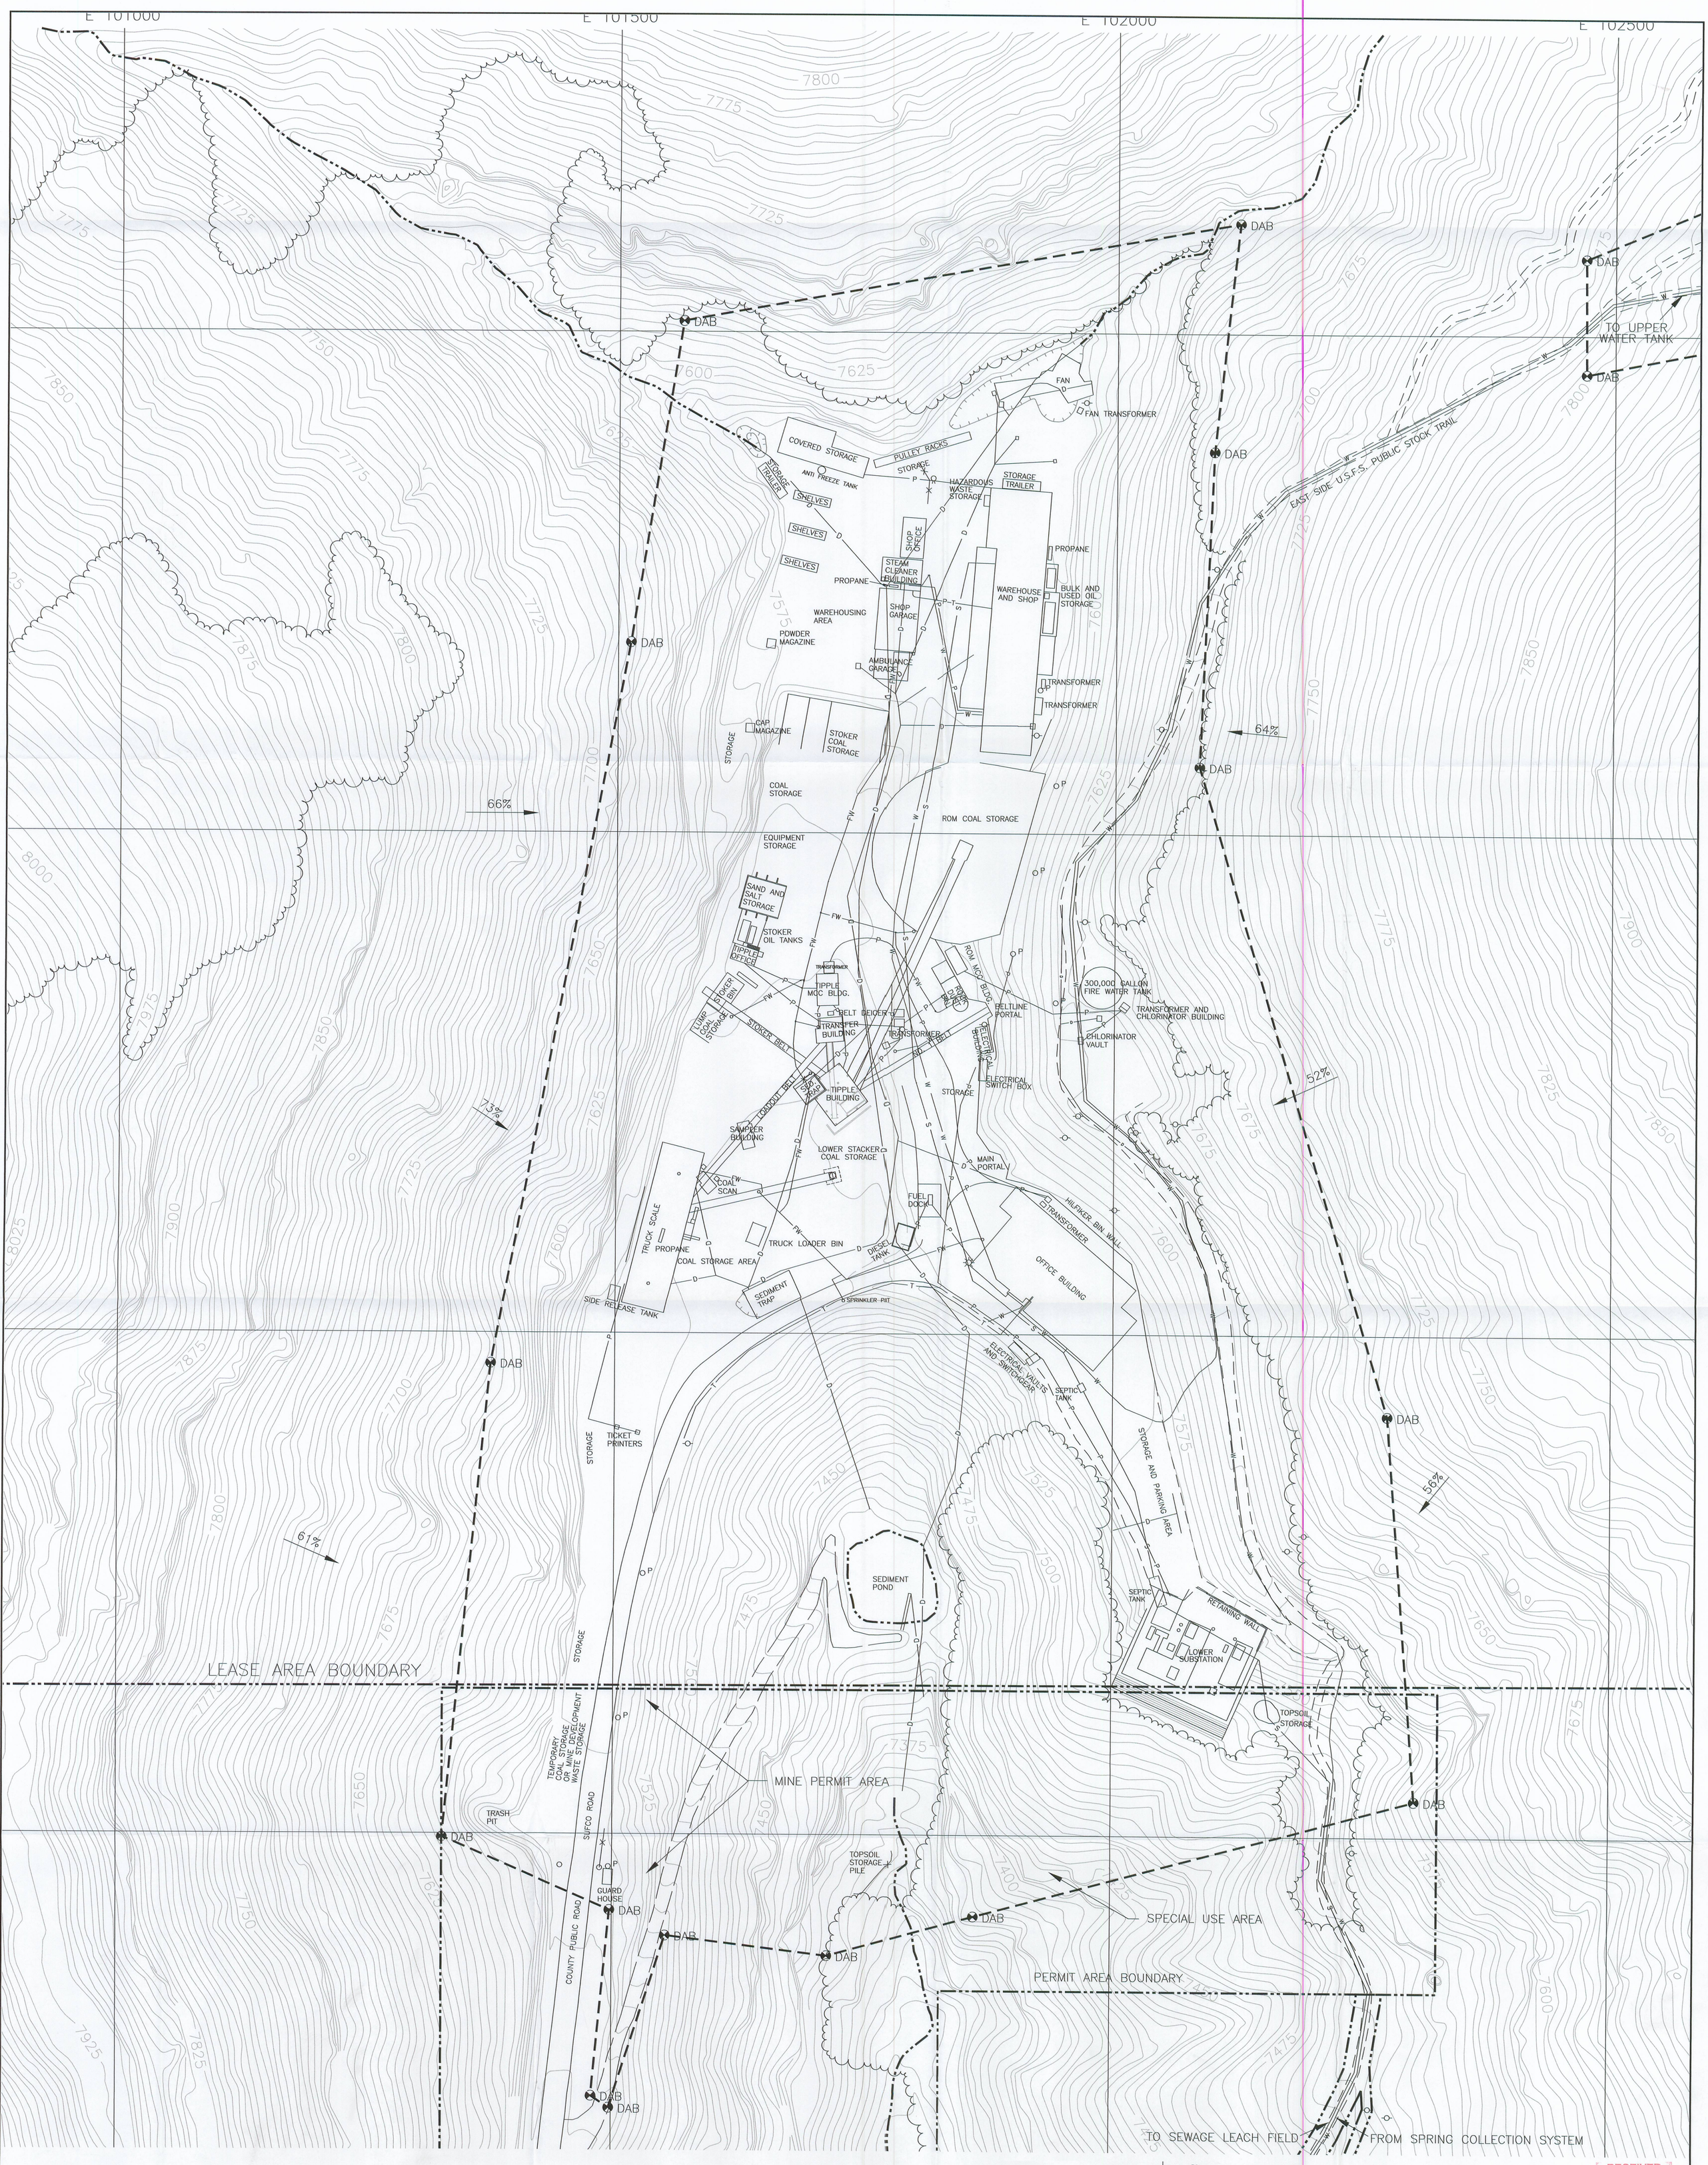

EXPLANATION

—FW—	FIRE WATER
—W—	WATER LINE
—S—	SEWER LINE
—P—	UNDERGROUND POWER LINE
—T—	TELEPHONE LINE
—D—	DRAINAGE CULVERT
	SLOPE MEASUREMENT
O	FIRE HYDRANT
	DISTURBED AREA BOUNDARY MARKER
—O—	POWER POLE
O P	POWER POLE
	POWER POLE

NOTES:

1. SEE PLATE 5-2B FOR ADJACENT AREAS OUTSIDE THE BOUNDARY OF THIS MAP.
2. SEE PLATE 7-6 FOR DIVERSIONS.

REGISTERED PROFESSIONAL ENGINEER #334504-2202 JOHN D. BYARS STATE OF UTAH

8-20-08

50 0 50

REVISIONS OR UP-DATES			DATE: DEC. 17, 1991	
NO.	DATE	BY	DESIGNED BY:	RBW
10	JUNE 7, 2006	MLD	DRAWN BY:	SWF
11	SEPT. 26, 2006	MLD	CHECKED BY:	VSB
12	MAY 9, 2007	MLD		
13	JULY 26, 2007	MLD		
13	AUG. 14, 2008	MLD	SCALE:	1" = 50'

FILENAME: H:\DRAWINGS\MRP\PLATES\PLATE 5-2Av14.DWG

Canyon Fuel Company, LLC
SUFCO Mine

DETAIL OF EAST SPRING CANYON SURFACE FACILITIES

397 SOUTH 800 WEST
SALINA, UTAH 84654

DRAWING OR MAP NUMBER PLATE 5-2Av14

RECEIVED
AUG 28 2008
DIV. OF OIL, GAS & MINING

Confidential
Shelf
Expandable
Refer to Record No. 0030 Date 8/20/2008
In C/041/0002/2008, Submittal 4
For additional information