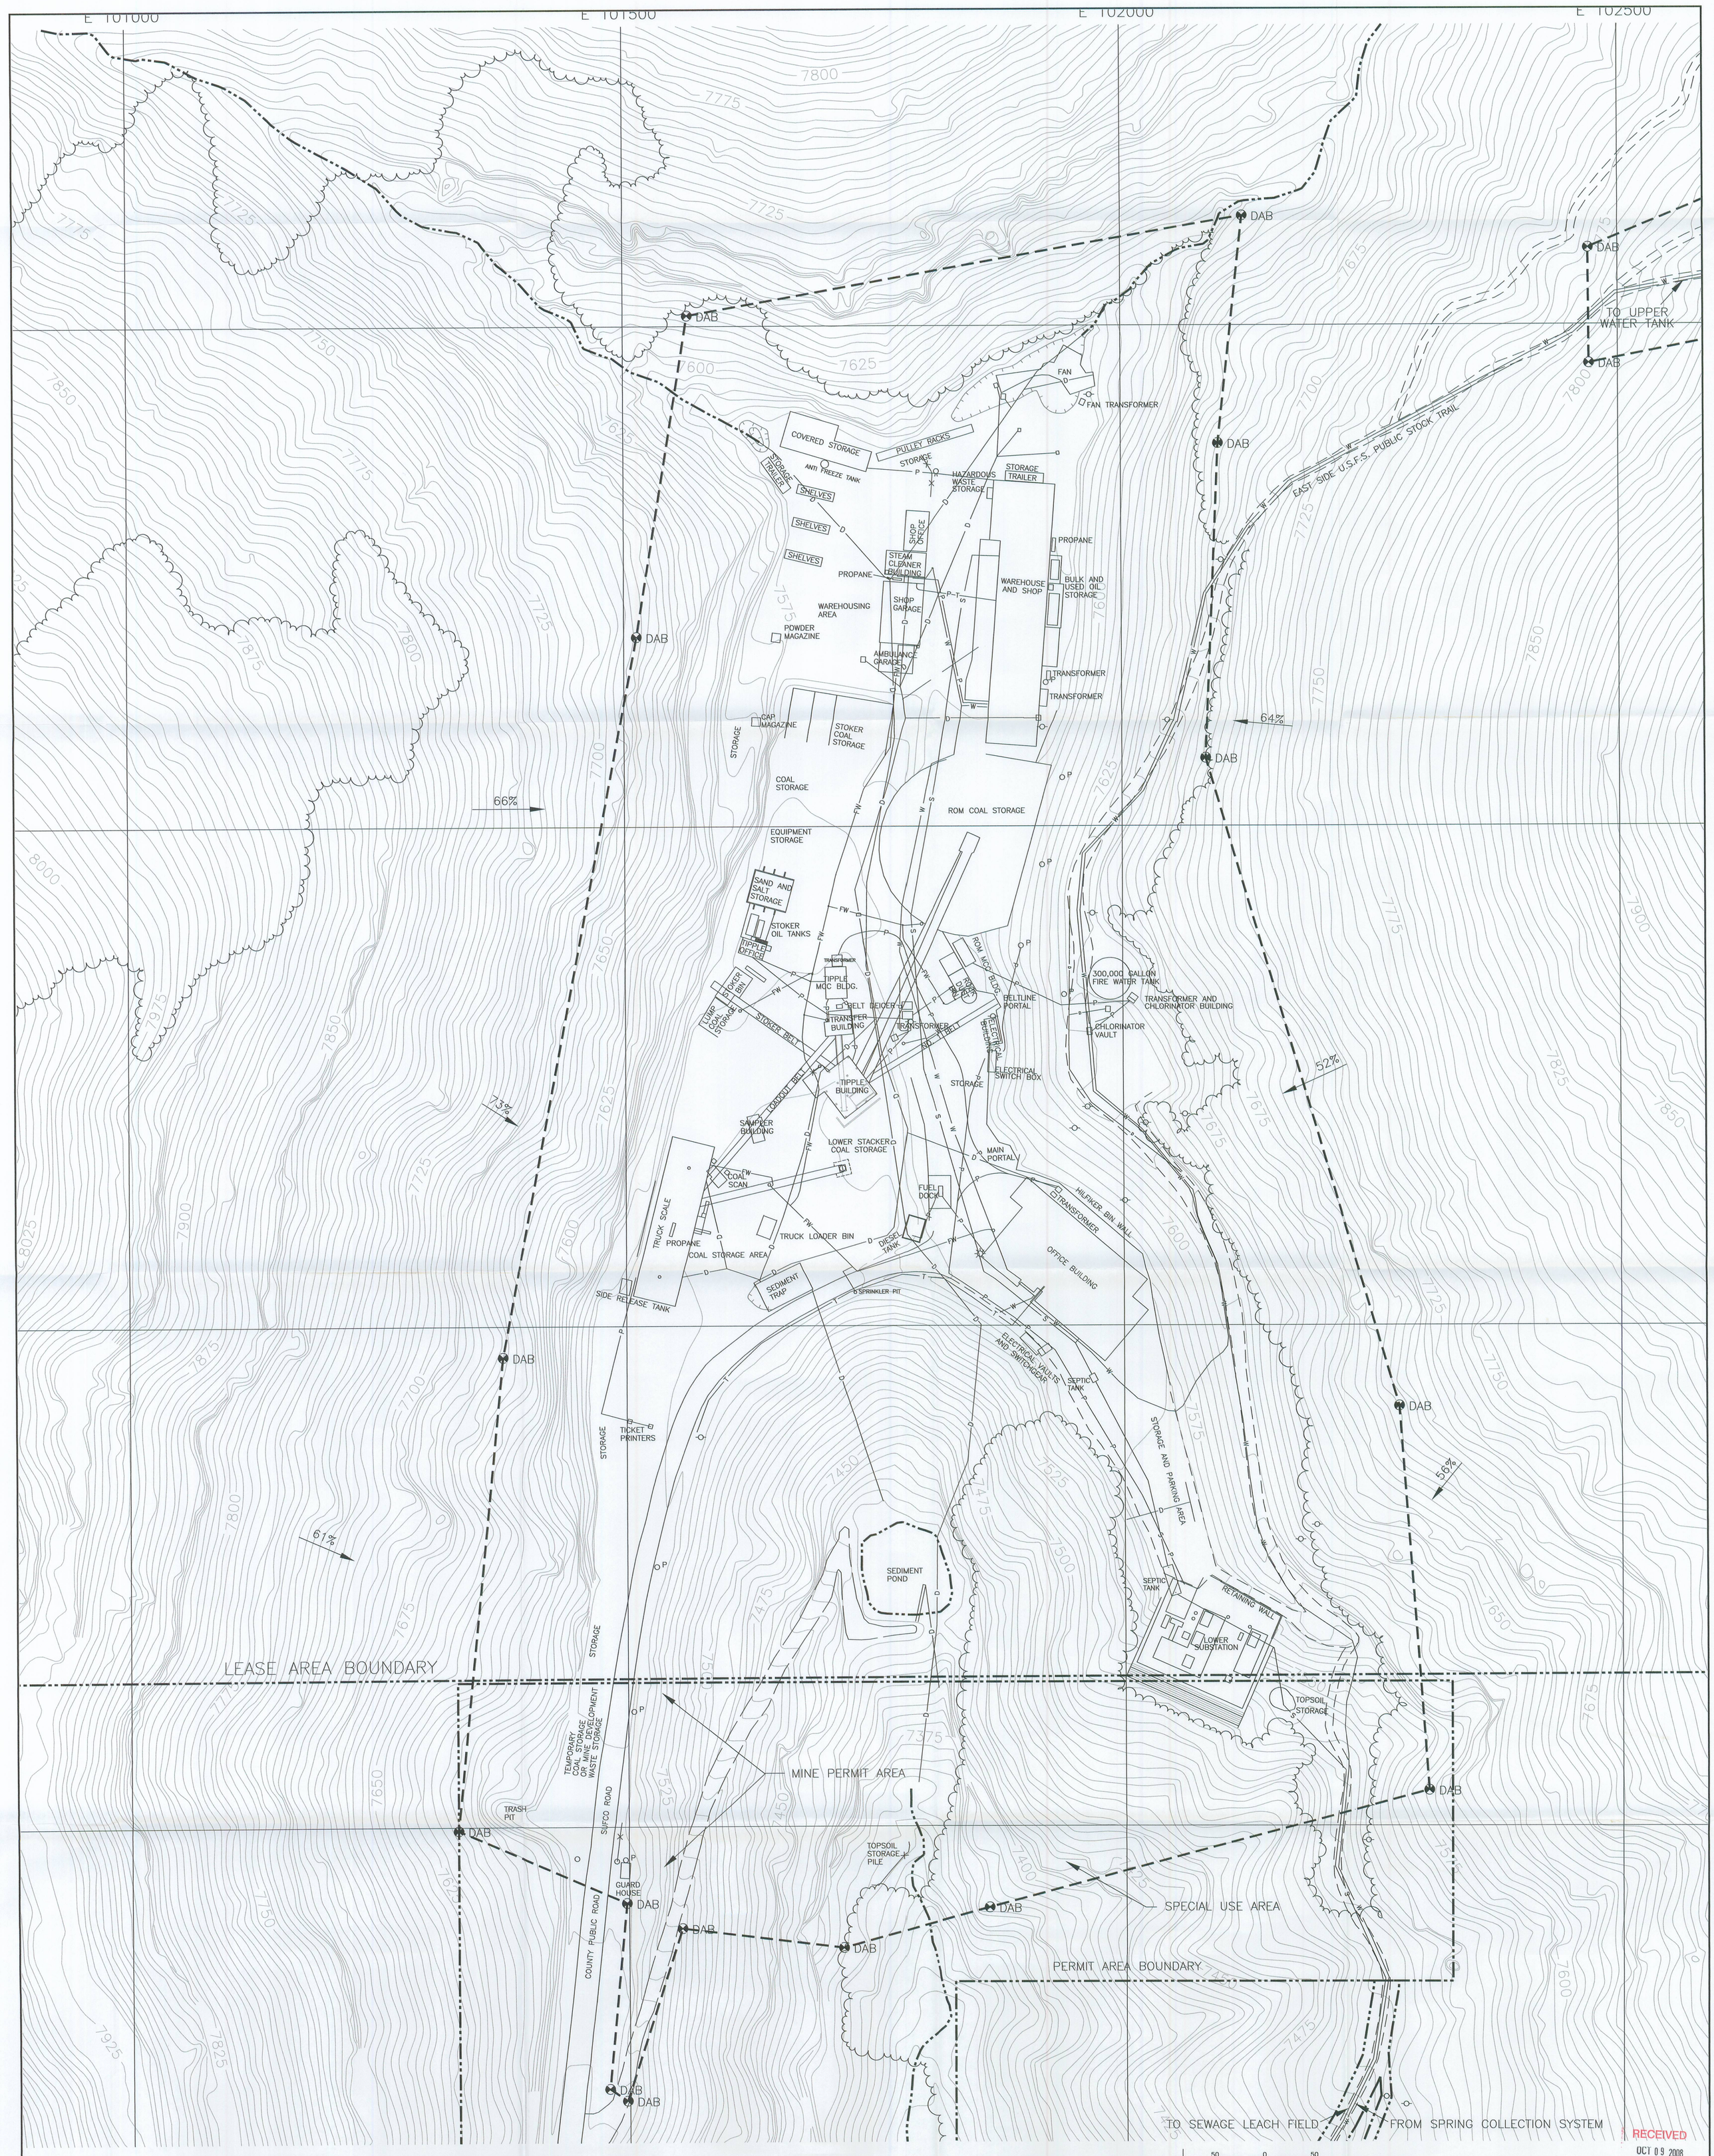

RECEIVED
OCT 09 2008
DIV. OF OIL, GAS & MINING

EXPLANATION

- FW — FIRE WATER
- W — WATER LINE
- S — SEWER LINE
- P — UNDERGROUND POWER LINE
- T — TELEPHONE LINE
- D — DRAINAGE CULVERT
- SLOPE MEASUREMENT
- FIRE HYDRANT
- DISTURBED AREA BOUNDARY MARKER
- POWER POLE
- POWER POLE
- POWER POLE

NOTES:

1. SEE PLATE 5-2B FOR ADJACENT AREAS OUTSIDE THE BOUNDARY OF THIS MAP.
2. SEE PLATE 7-6 FOR DIVERSIONS.

File in:
☐ Confidential
☐ Shelf
☒ Expandable
Refer to Record No. 0036 Date 10/7/2008
In C/0/1100/2008 Incoming
For additional information

REGISTERED PROFESSIONAL ENGINEER
334504-2202
JOHN D. BYARS
STATE OF UTAH
10-8-08

50 0 50

REVISIONS OR UP-DATES			DATE: DEC. 17, 1991	
NO.	DATE	BY	DESIGNED BY:	RBW
10	JUNE 7, 2006	MLD	DRAWN BY:	SWF
11	SEPT. 26, 2006	MLD	CHECKED BY:	VSB
12	MAY 9, 2007	MLD		
13	JULY 26, 2007	MLD		
14	AUG. 14, 2008	MLD	SCALE: 1" = 50'	

FILENAME: H:\DRAWINGS\MRP\PLATES\PLATE 5-2Av14.DWG

Canyon Fuel Company, LLC
SUFCO Mine

DETAIL OF EAST SPRING CANYON SURFACE FACILITIES

397 SOUTH 800 WEST
SALINA, UTAH 84654

DRAWING OR MAP NUMBER PLATE 5-2Av14