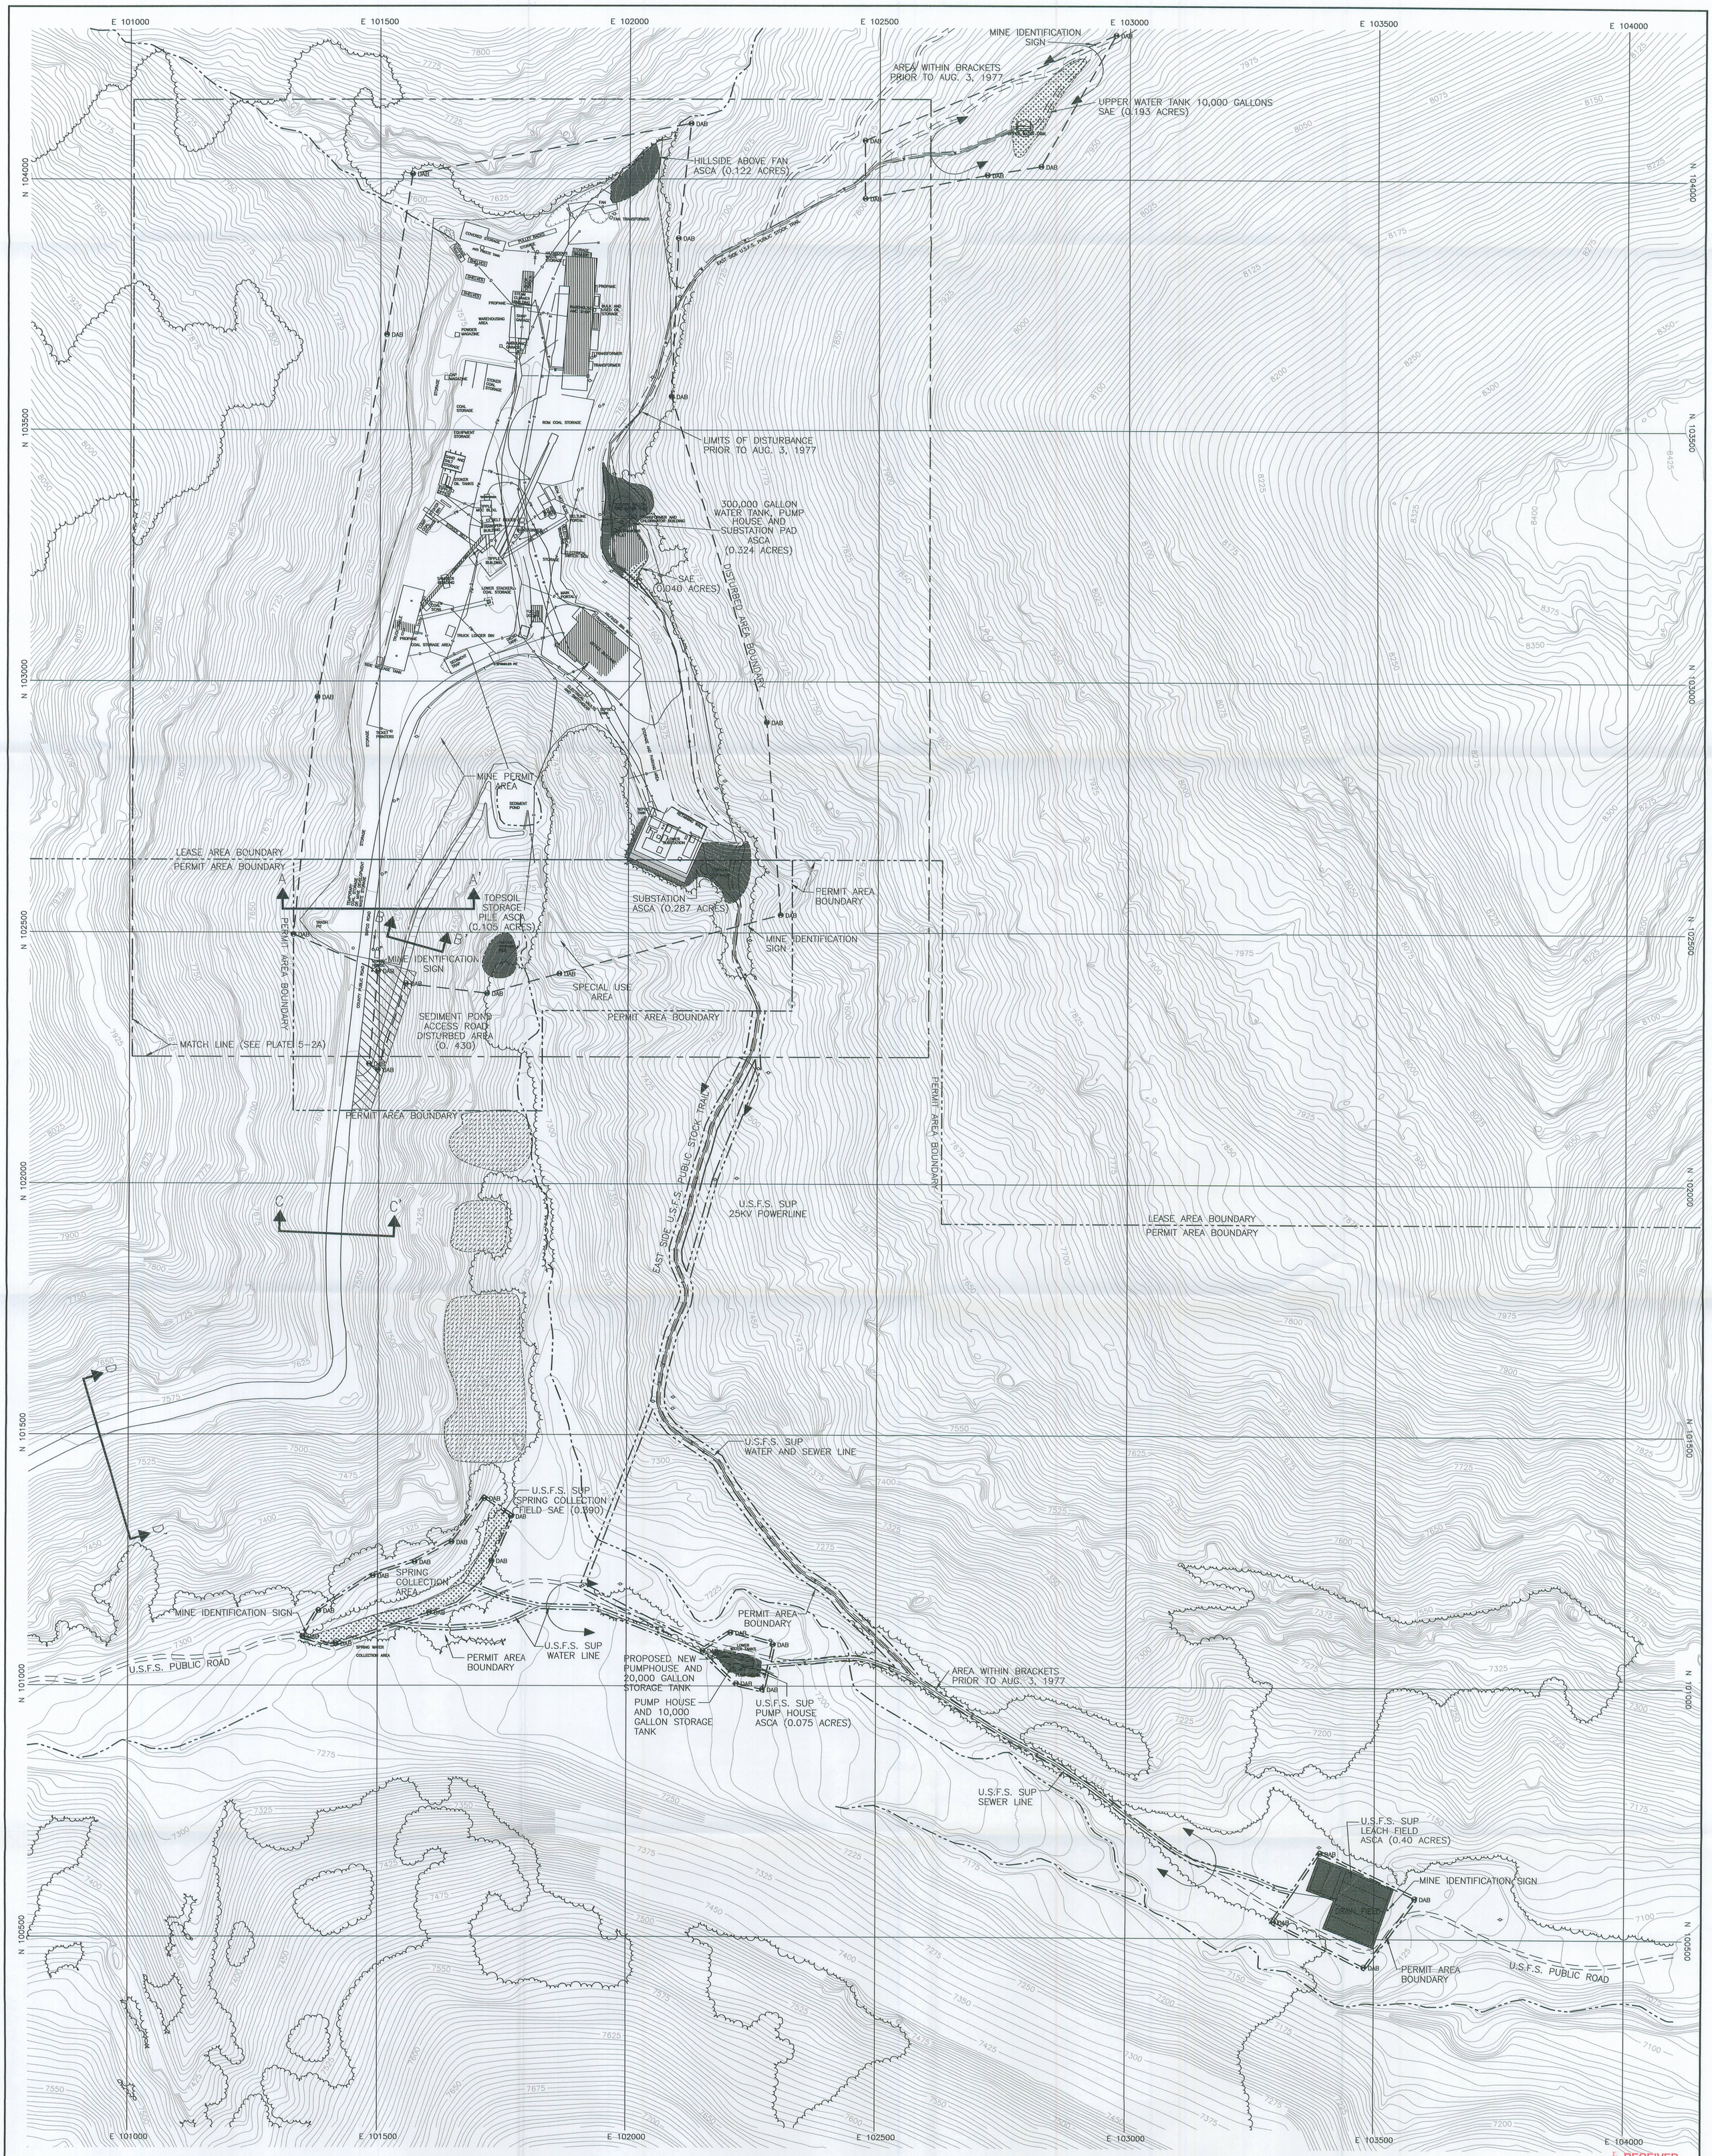

EXPLANATION

- FW — FIRE WATER
- W — WATER LINE
- S — SEWER LINE
- P — UNDERGROUND POWER LINE
- T — TELEPHONE LINE
- D — DRAINAGE CULVERT
- PERMIT AREA BOUNDARY
- DISTURBED AREA BOUNDARY
- DISTURBED AREA BOUNDARY MARKER
- FIRE HYDRANT
- POWER POLE
- POWER POLE
- POWER POLE
- ROAD CROSS SECTION (SEE PLATE 5-9)
- PRE-SMCRA COAL DUMPS RECLAIMED 1981
- PRIOR TO AUG. 3, 1977
- SMALL AREA EXEMPTION AREA (SAE)
- ALTERNATE SEDIMENT CONTROL AREA (ASCA)

NOTES:

1. SEE VOLUME 3 REGARDING ASCA AT WASTE ROCK DISPOSAL SITE.
2. SEE PLATE 5-2C FOR LOCATION OF QUITCHUPAH CANYON PORTAL SITES (ALSO LISTED AS ASCAs)
3. "PERMIT AREA" INCLUDES ALL FEDERAL COAL LEASES, FEE LANDS AND U.S.F.S. SPECIAL USE PERMIT (SUP) AREAS SHOWN ON THIS MAP.
4. "DISTURBED AREAS" INCLUDE THE SUFCO MINE OPERATION AREA SHOWN ABOVE INSIDE THE DAB BOUNDARY, THE SEDIMENT POND ACCESS DISTURBED AREA, U.S.F.S. SUP ASCA'S, REMOTE PORTAL AREAS, WATER TANK AREA AND THE WASTE ROCK SITE.

REGISTERED PROFESSIONAL ENGINEER — #334504-2202 — JOHN D. BYARS — STATE OF UTAH

10-8-08

100 0 100

REVISIONS OR UP-DATES			DATE: NOV. 1, 1991	
NO.	DATE	BY	DESIGNED BY:	RBW
12	JUNE 28, 2005	MLD	DRAWN BY:	SWF
13	JUNE 7, 2006	MLD	CHECKED BY:	VSB
14	MAY 09, 2007	MLD		
15	JULY 26, 2007	MLD		
16	AUG. 14, 2008	MLD	SCALE: 1" = 100'	

FILENAME: H:\DRAWINGS\MRP\PLATES\PLATE 5-2Bv15.DWG

Canyon Fuel Company, LLC
SUFCO Mine

EXTENDED EAST SPRING CANYON SURFACE FACILITIES

397 SOUTH 800 WEST
SALINA, UTAH 84654

DRAWING OR MAP NUMBER PLATE 5-2Bv16

RECEIVED
OCT 09 2008
DIV OF OIL, GAS & MINING

File in:
- ☐ Confidential
- ☐ Shelf
- ☒ Expandable

Refer to Record No 0036 Date 10/7/2008
In C/041/002, 2008, Salemming
For additional information