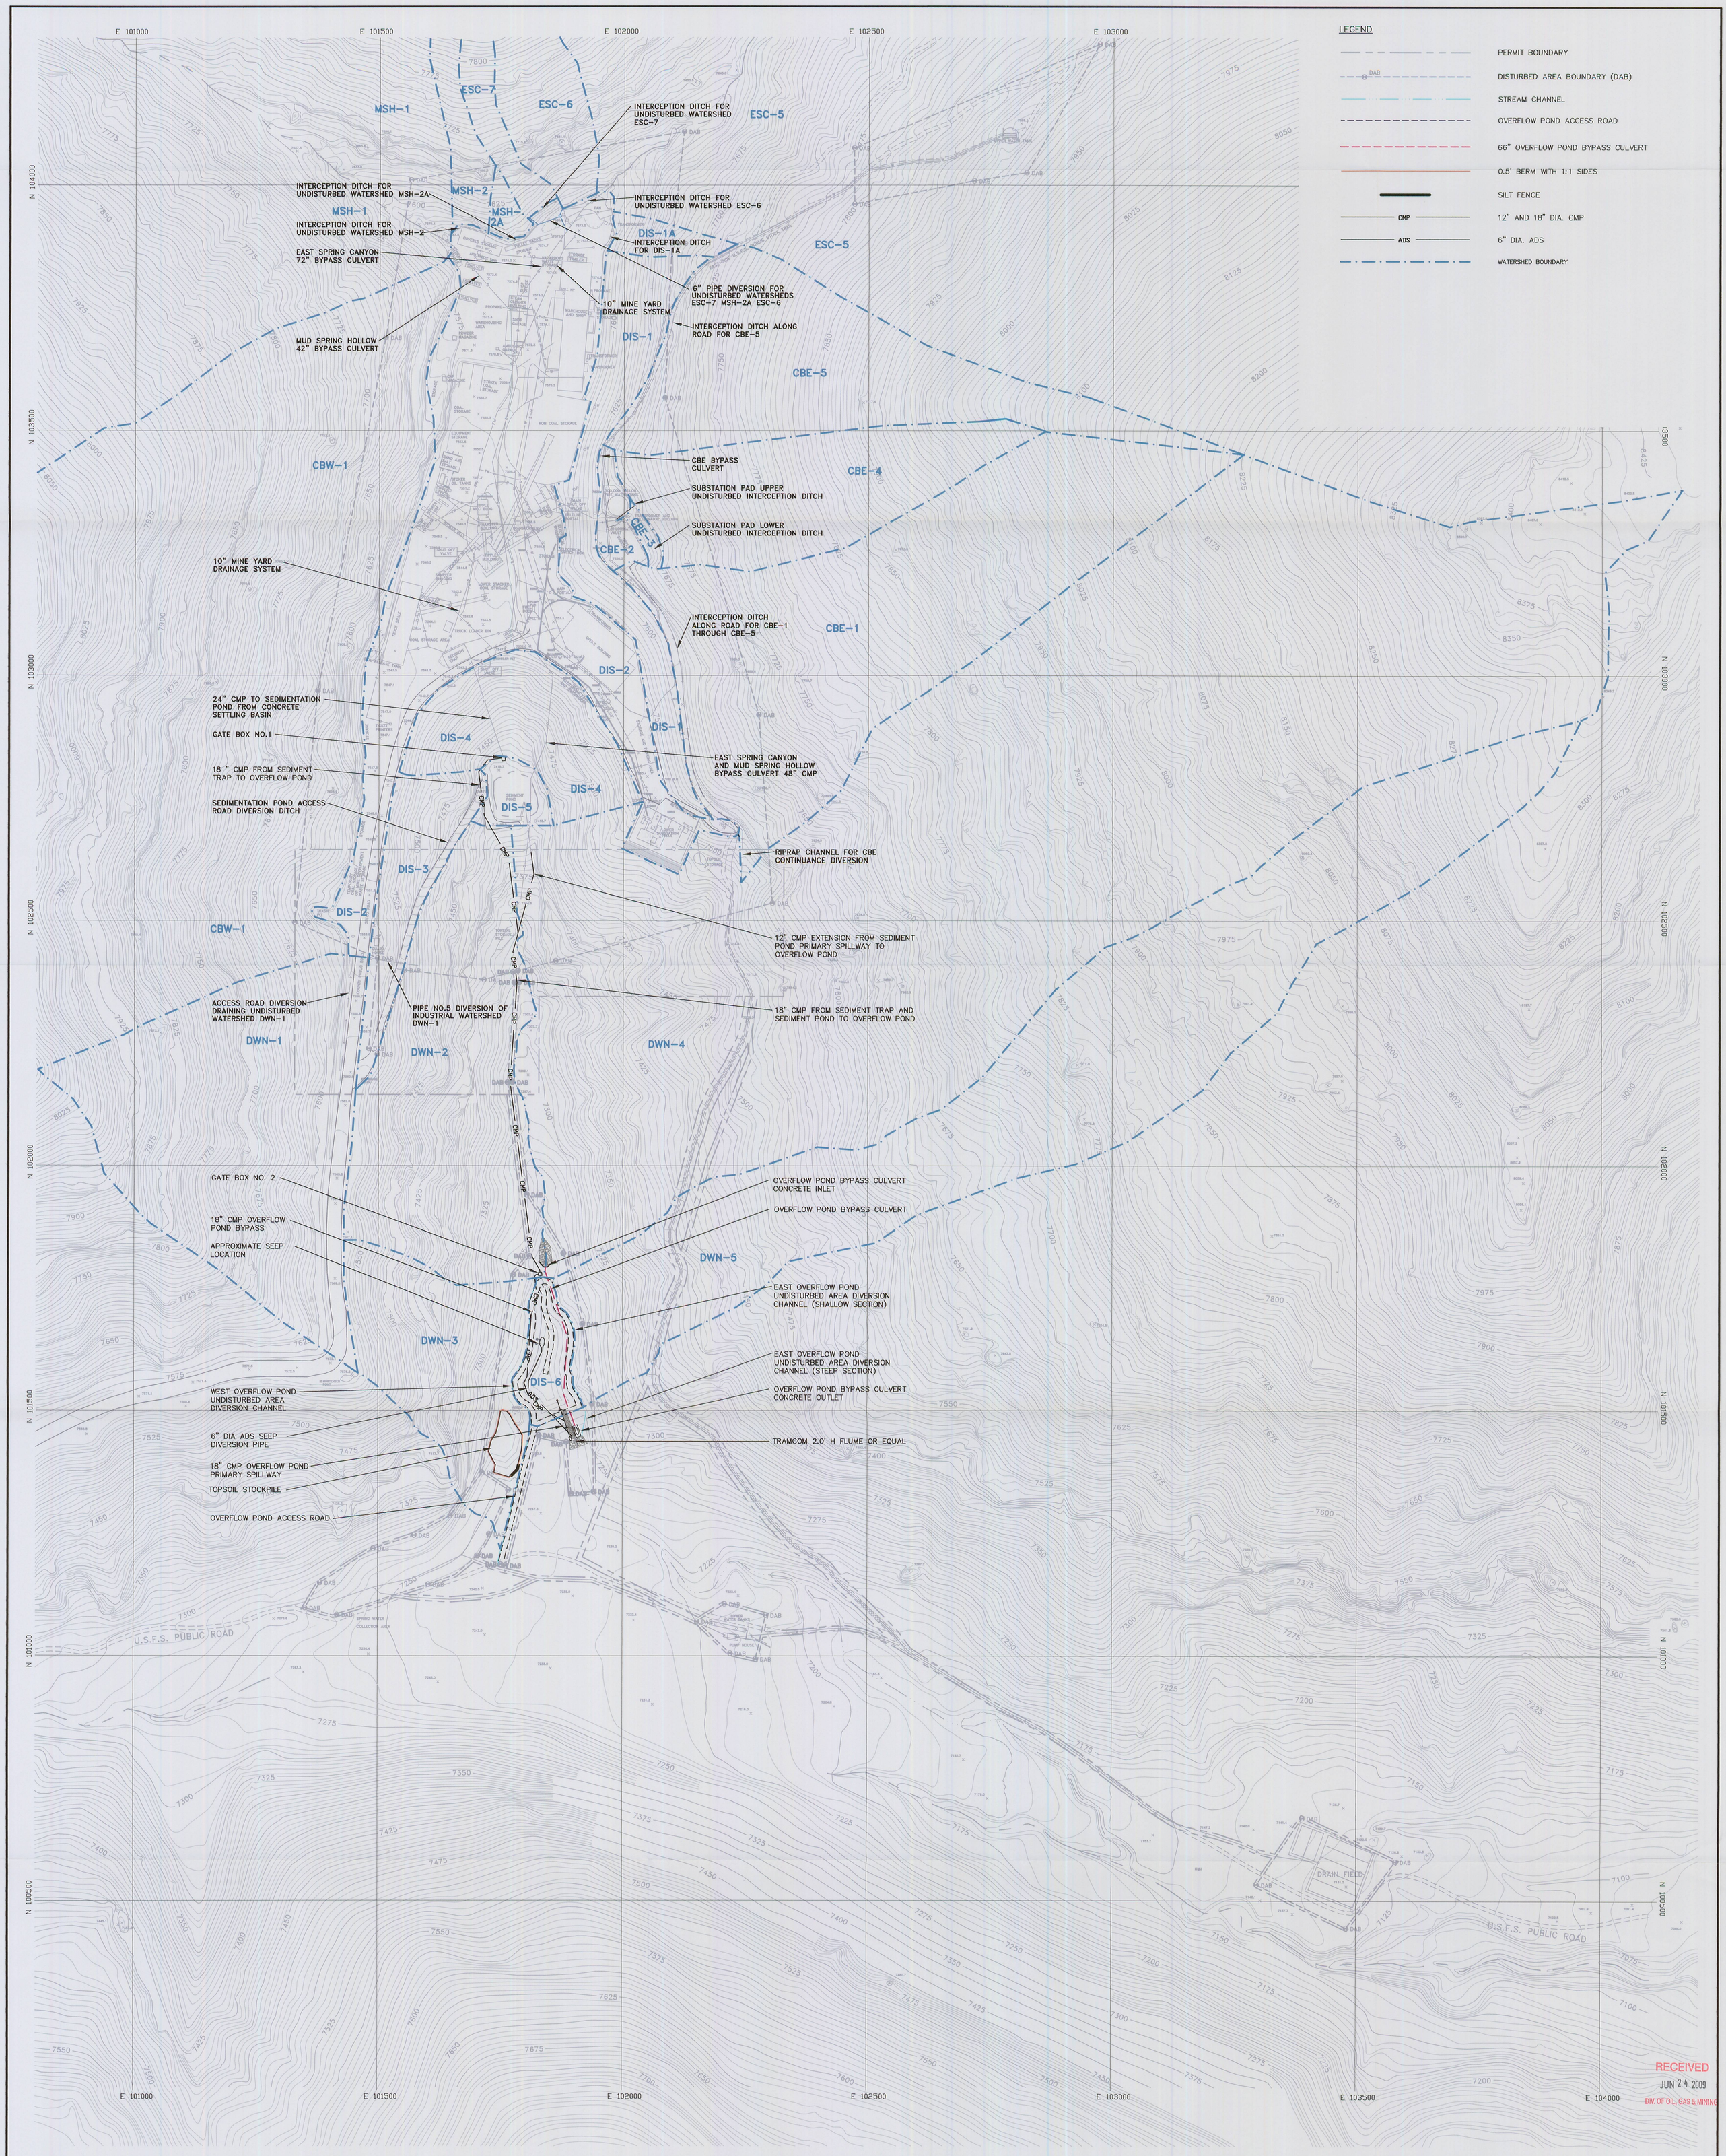

RECEIVED
JUN 24 2009
DIV. OF OIL, GAS & MINING

File in:
☐ Confidential
☒ Shelf
☐ Expandable
Refer to Record No. 0033 Date 06/23/2009
In C0070024 Sec. Sub-Prog.
For additional information

0' 100'

REGISTERED PROFESSIONAL ENGINEER
No. 168246
RICHARD B. WHITE
24 Jun 2009
STATE OF UTAH

REVISIONS				
NO.	DATE	REQ. BY	DWG. BY	REMARKS

Canyon Fuel Company, LLC
SUFCO Mine
397 South 800 West – Salina, UT 84654
(435) 286-4880 Phone
(435) 286-4499 Fax

EAST SPRING CANYON DRAINAGE DETAILS

SCALE:	DATE:	DRAWN BY:	ENGINEER:	SHEET NO.
1"=100'	06/17/09	SWF/TAJ	TAJ	7-6
CHECKED BY: RBW	FILE NAME: G:\UC1191\02-Sed pond design\Final Design\PLATE 7-6v5			