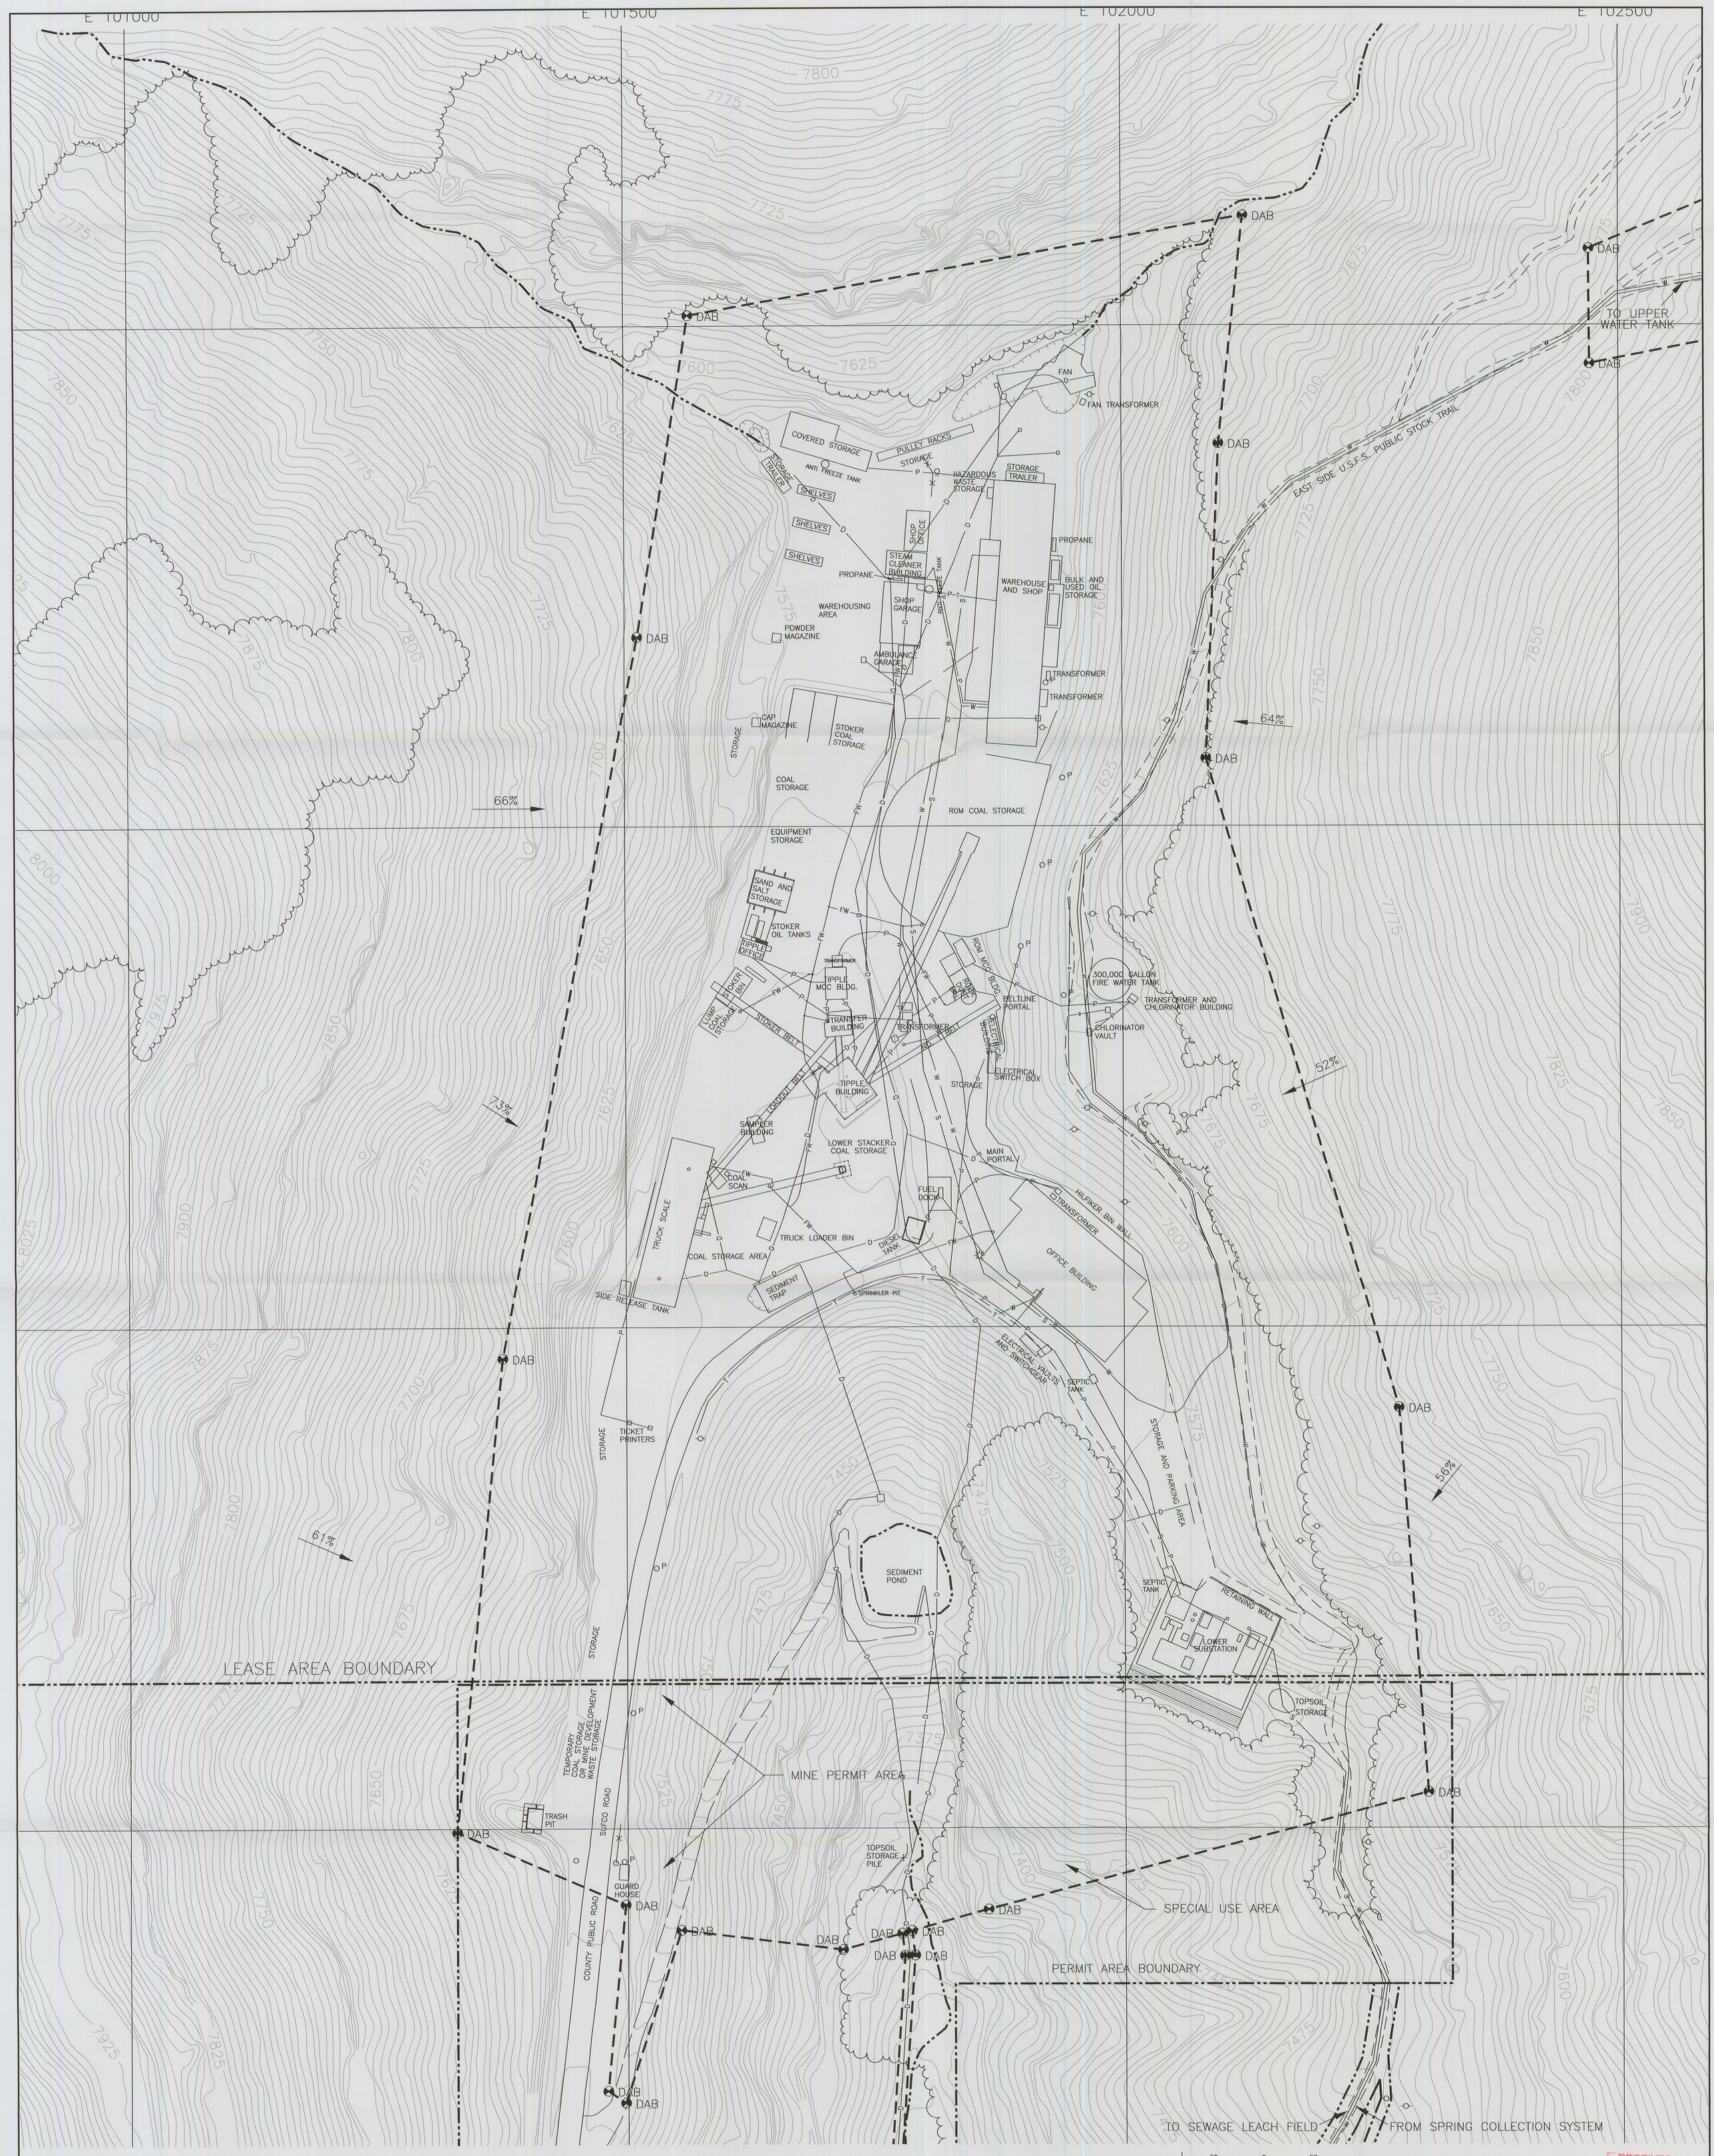

EXPLANATION

- FW — FIRE WATER
- W — WATER LINE
- S — SEWER LINE
- P — UNDERGROUND POWER LINE
- T — TELEPHONE LINE
- D — DRAINAGE CULVERT
- SLOPE MEASUREMENT
- FIRE HYDRANT
- DISTURBED AREA BOUNDARY MARKER
- POWER POLE
- POWER POLE
- POWER POLE

NOTES:

1. SEE PLATE 5-2B FOR ADJACENT AREAS OUTSIDE THE BOUNDARY OF THIS MAP.
2. SEE PLATE 7-6 FOR DIVERSIONS.

File in:
☐ Confidential
☐ Shelf
X Expandable
Refer to Record No. 0039 Date 07/30/2009
In C0/0/0025 /0001 /Mining
For additional information

REGISTERED PROFESSIONAL ENGINEER 3946504-2202 JOHN B. BYARS STATE OF UTAH

50 0 50

RECEIVED
JUL 30 2009
DIV. OF OIL, GAS & MINING

REVISIONS OR UP-DATES		
NO.	DATE	BY
11	SEPT. 26, 2006	MLD
12	MAY 9, 2007	MLD
13	JULY 26, 2007	MLD
14	AUG. 14, 2008	MLD
15	JULY 24, 2009	MLD

DATE:	DEC. 17, 1991
DESIGNED BY:	RBW
DRAWN BY:	SWF
CHECKED BY:	VSB
SCALE:	1" = 50'

FILENAME: H:\DRAWINGS\MRP\PLATES\PLATE 5-2Av15.DWG

Canyon Fuel Company, LLC
SUFCO Mine

DETAIL OF EAST SPRING CANYON SURFACE FACILITIES

397 SOUTH 800 WEST
SALINA, UTAH 84654

DRAWING OR MAP NUMBER PLATE 5-2Av15