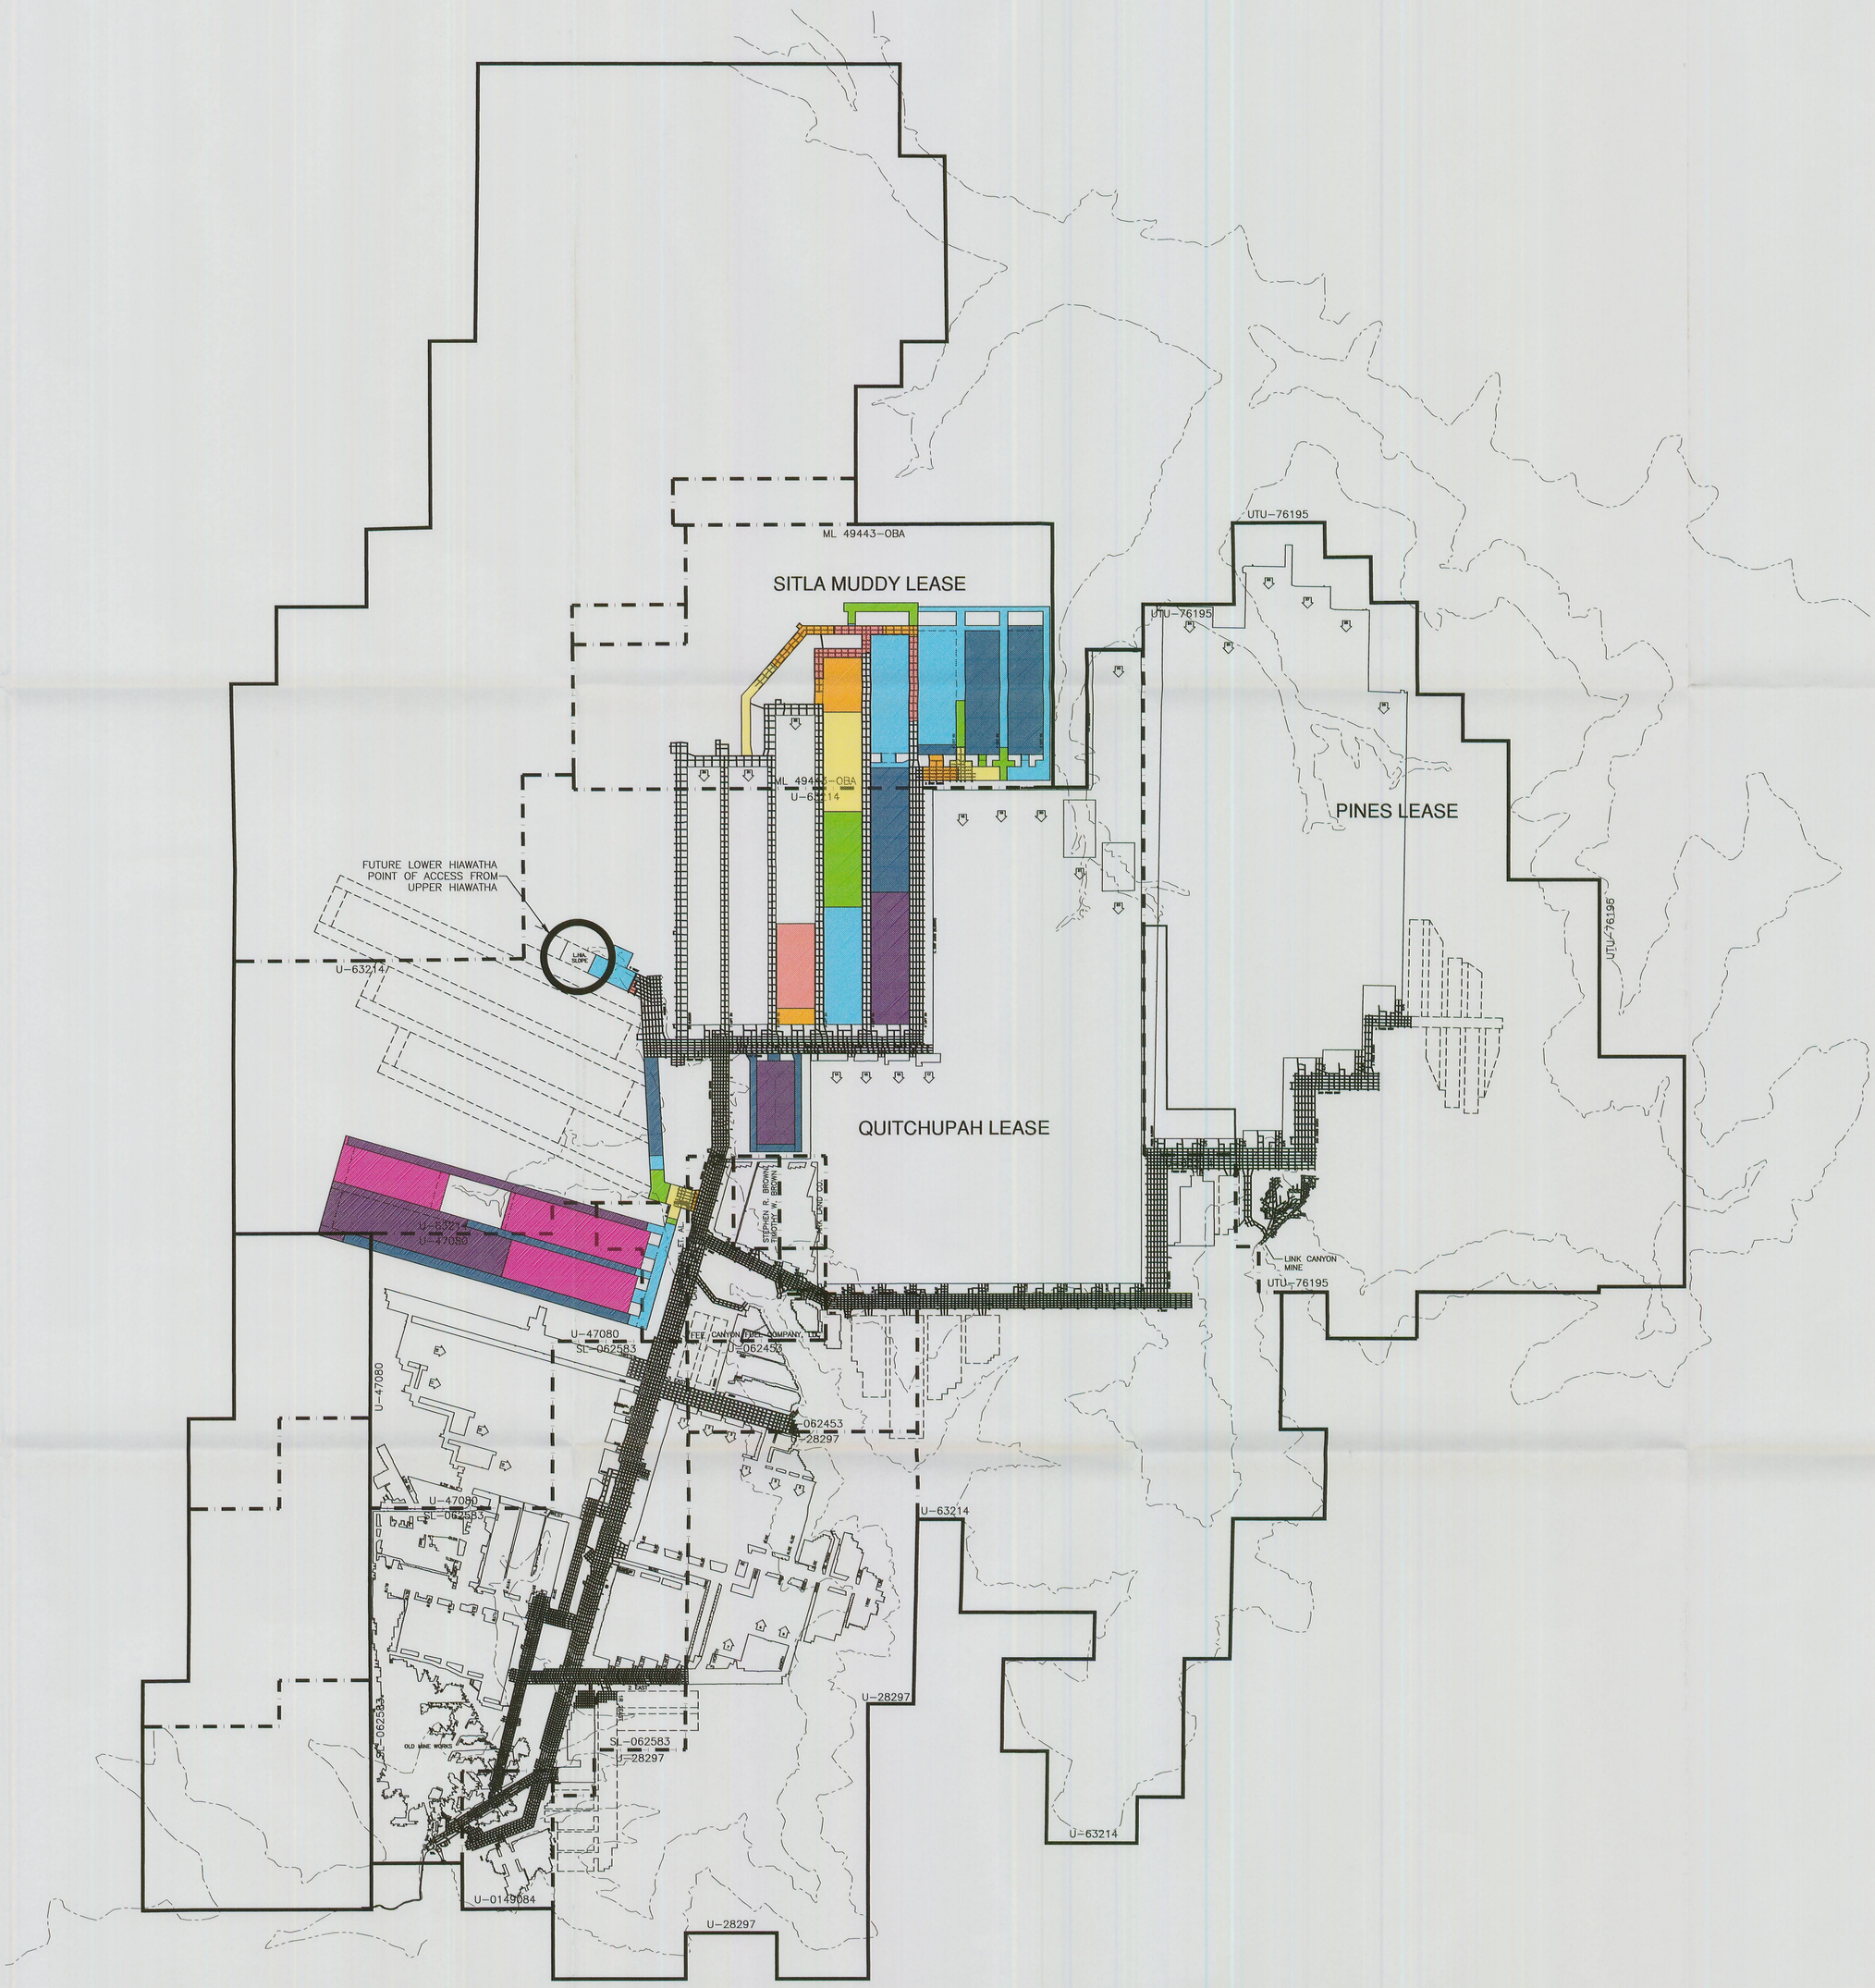

EXPLANATION

- SUFCO EXTERIOR LEASE BOUNDARY
- SUFCO INTERIOR LEASE BOUNDARY
- SITLA MUDDY TRACT BOUNDARY
- STREAM
- ESCARPEMENT
- OUTCROP

MINING LEGEND

1ST QUARTER 2009	2010
2ND QUARTER 2009	2011
3RD QUARTER 2009	2012
4TH QUARTER 2009	2013

NOTE:
GREENS HOLLOW PROJECTIONS AND WEST LEASE MODIFICATION PROJECTIONS ARE SUBJECT TO FUTURE PERMITTING OF THE GREENS HOLLOW TRACT AND WEST LEASE MODIFICATIONS.

REGISTERED PROFESSIONAL ENGINEER #334504-2202 JODDY BYARS STATE OF UTAH

I CERTIFY THE ITEMS SHOWN ON THIS DRAWING ARE ACCURATE TO THE BEST OF MY KNOWLEDGE

2000 0 2000

REVISIONS OR UP-DATES		
NO.	DATE	BY
2	DEC. 10, 2001	MLD
3	JULY 28, 2003	MLD
4	JAN. 20, 2005	MLD
5	MAY 8, 2007	MLD
6	AUG. 13, 2009	MLD

DATE:	JULY 13, 1999
DESIGNED BY:	
DRAWN BY:	BDH
CHECKED BY:	MLD
SCALE:	1" = 2000'

FILENAME: H:\DRAWINGS\MRP\PLATES\PLATE 5-7v6.DWG

RECEIVED
AUG 24 2009
DIV. OF OIL, GAS & MINING

Canyon Fuel Company, LLC
SUFCO Mine

UPPER HIAWATHA MINE PLAN 5 YEAR PROJECTION

397 SOUTH 800 WEST
SALINA, UTAH 84654

DRAWING OR MAP NUMBER PLATE 5-7v6

File in:
- ❑ Confidential
- ❑ Shelf
- X Expandable

Refer to Record No. 0039 Date 08/14/2009
In C:\Program Files\Common Files\Microsoft Shared\Scanning\
For additional information Confidential