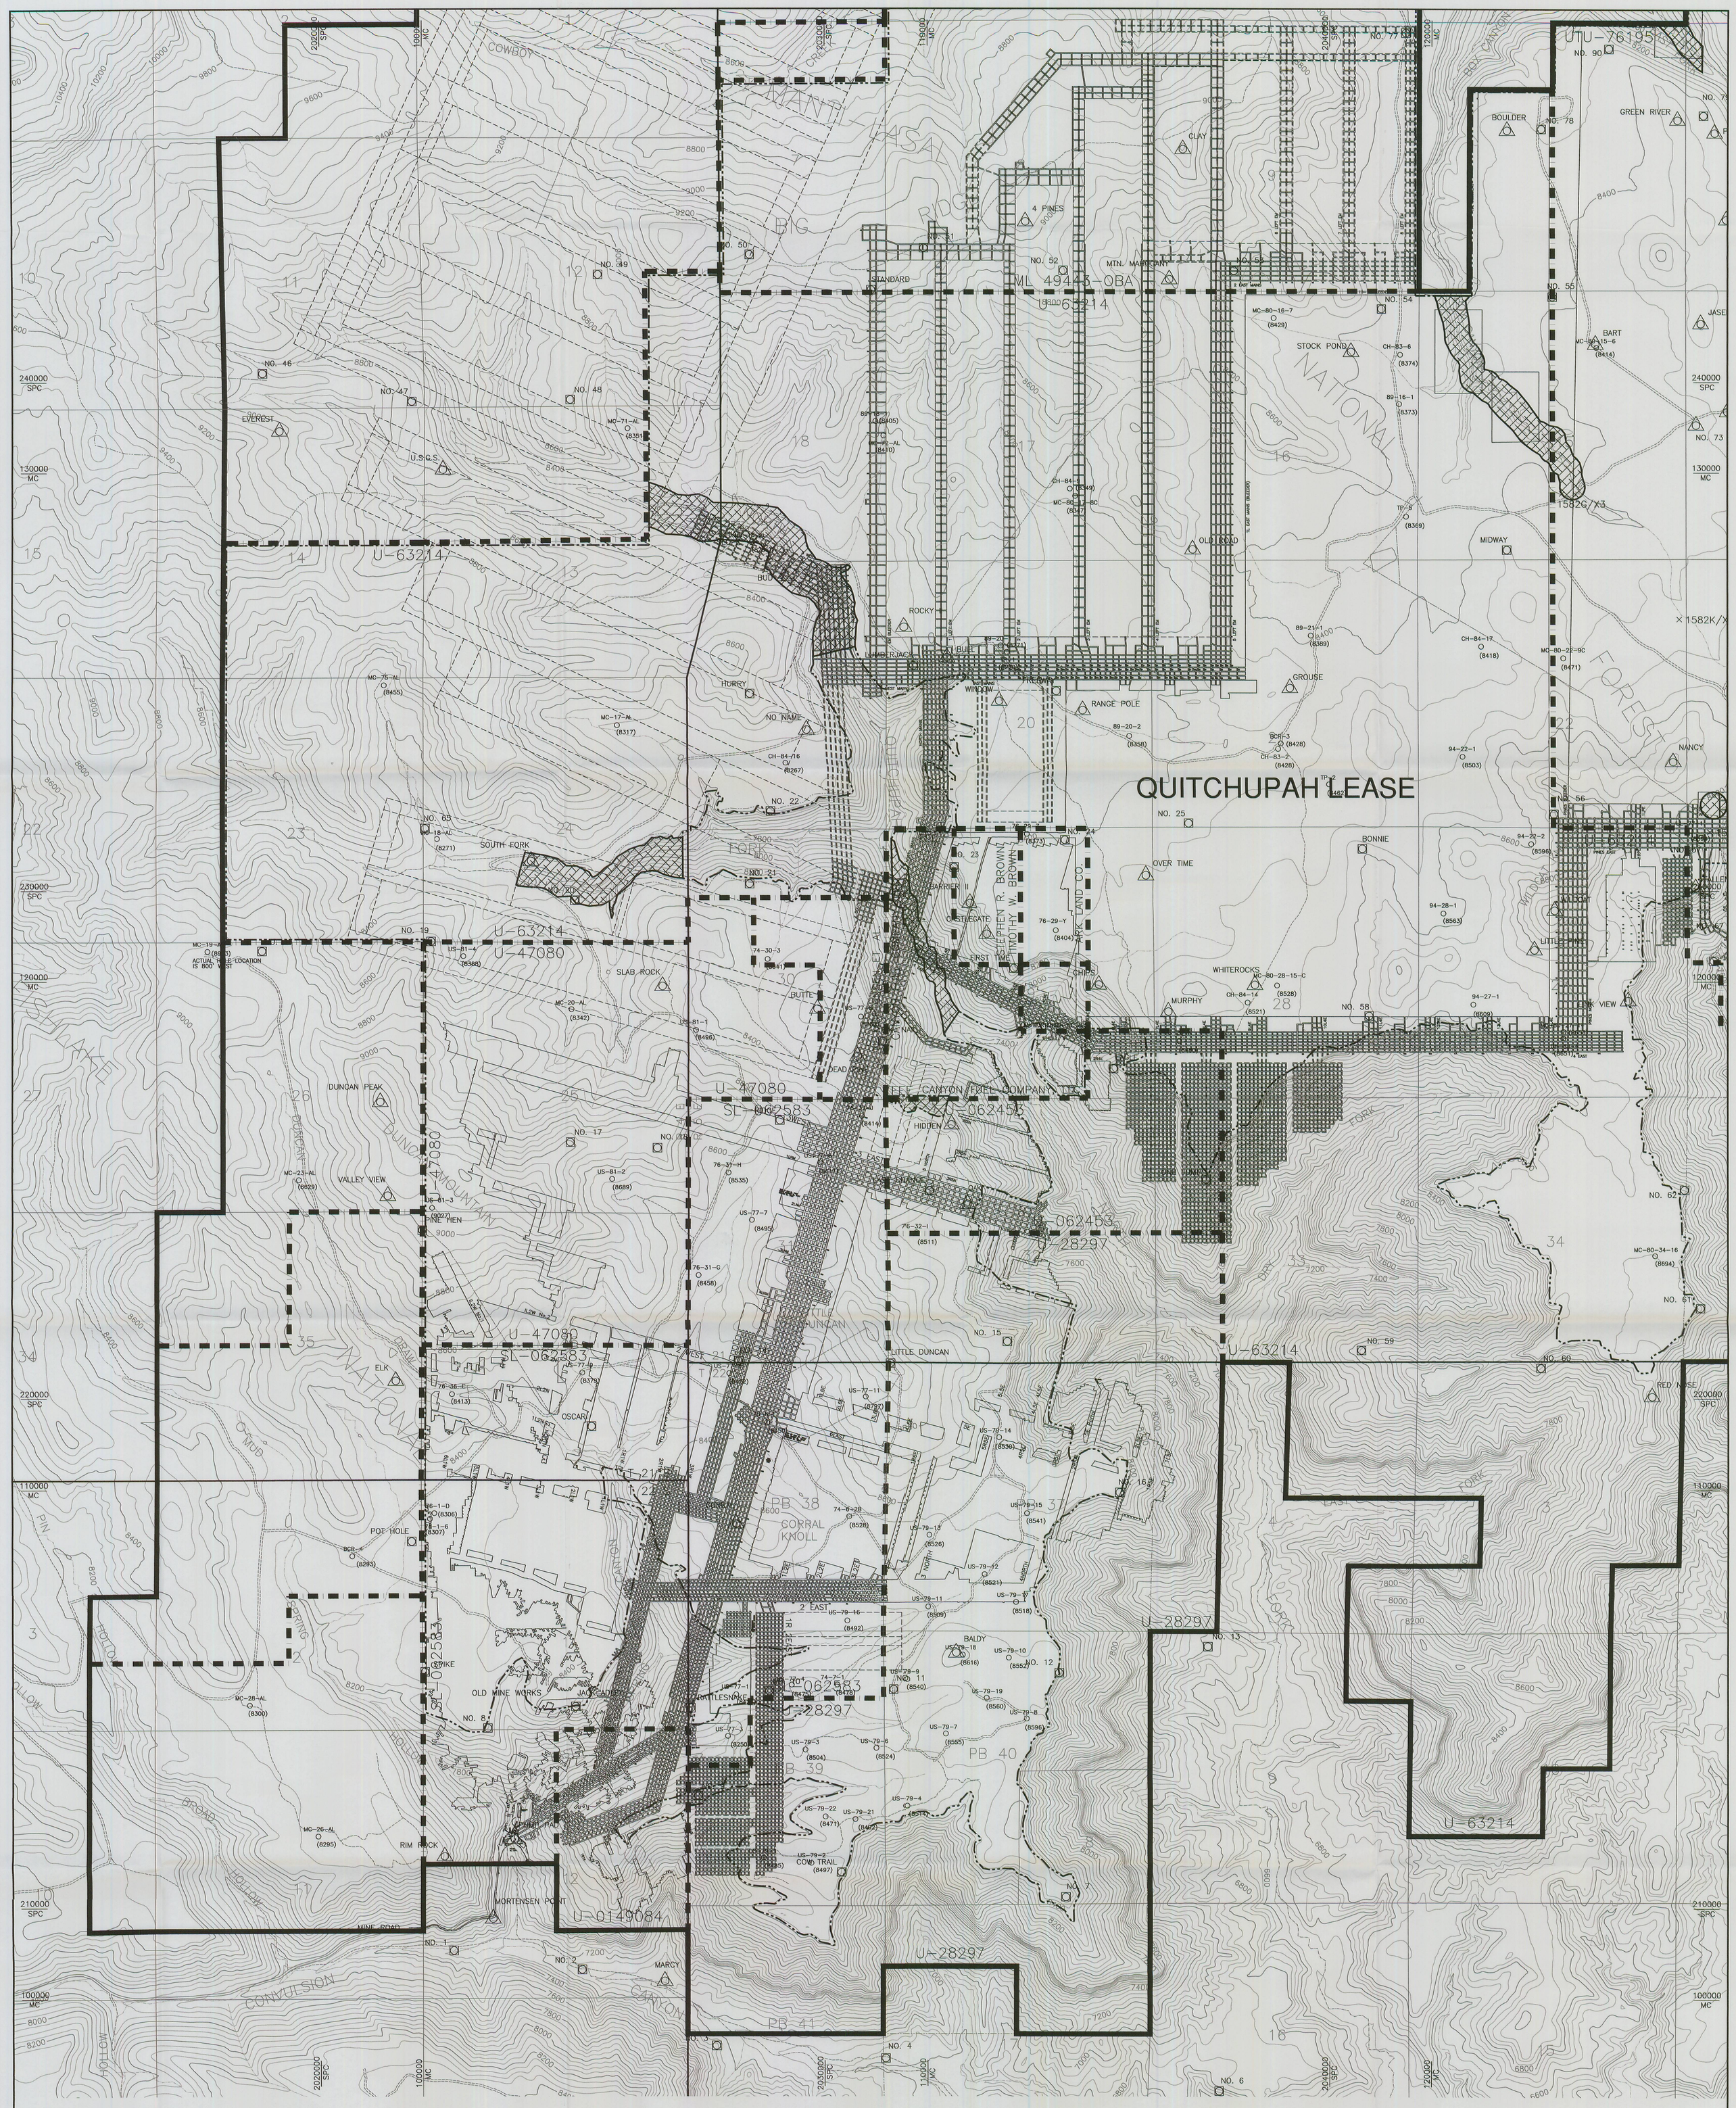

NOTE:
GREENS HOLLOW PROJECTIONS AND WEST LEASE MODIFICATION PROJECTIONS ARE SUBJECT TO FUTURE PERMITTING OF THE GREENS HOLLOW TRACT AND WEST LEASE MODIFICATIONS.

EXPLANATION

- SUFCO EXTERIOR LEASE BOUNDARY
- SUFCO INTERIOR LEASE BOUNDARY
- 100000 MC / 2020000 SPC — MINE COORDINATES / STATE PLANE COORDINATES
- CONTROL POINT
- AERIAL TARGET
- LIMIT OF POTENTIAL SUBSIDENCE
- UNDERGROUND PERENNIAL STREAM AND PROTECTED CULTURAL SITE BUFFER CORRIDOR

REGISTERED PROFESSIONAL ENGINEER #334504-2202 JOHN L. BYARS 8-18-09 STATE OF UTAH

I CERTIFY THE ITEMS SHOWN ON THIS DRAWING ARE ACCURATE TO THE BEST OF MY KNOWLEDGE

1000 0 1000

REVISIONS OR UP-DATES		
NO.	DATE	BY
4	MAR. 01, 2000	MLD
5	DEC. 10, 2001	MLD
6	JULY 28, 2003	MLD
7	JAN. 20, 2005	MLD
8	AUG. 13, 2009	MLD

DATE: JAN. 14, 1997	
DESIGNED BY:	
DRAWN BY:	JMB
CHECKED BY:	WKS
SCALE:	1" = 1000'

FILENAME: H:\DRAWINGS\MRP\PLATES\PLAT5-10v8.DWG

File in:
☐ Confidential
☐ Shelf
☒ Expandable
Refer to Record No. C0149 Date 10/13/2009
In C/UTU0076195 Subdirectory
For additional information

RECEIVED
AUG 24 2009
DIV. OF OIL, GAS & MINING

Canyon Fuel Company, LLC
SUFCO Mine

POTENTIAL SUBSIDENCE LIMITS QUITCHUPAH TRACT

397 SOUTH 800 WEST
SALINA, UTAH 84654

DRAWING OR MAP NUMBER
PLATE 5-10Av8