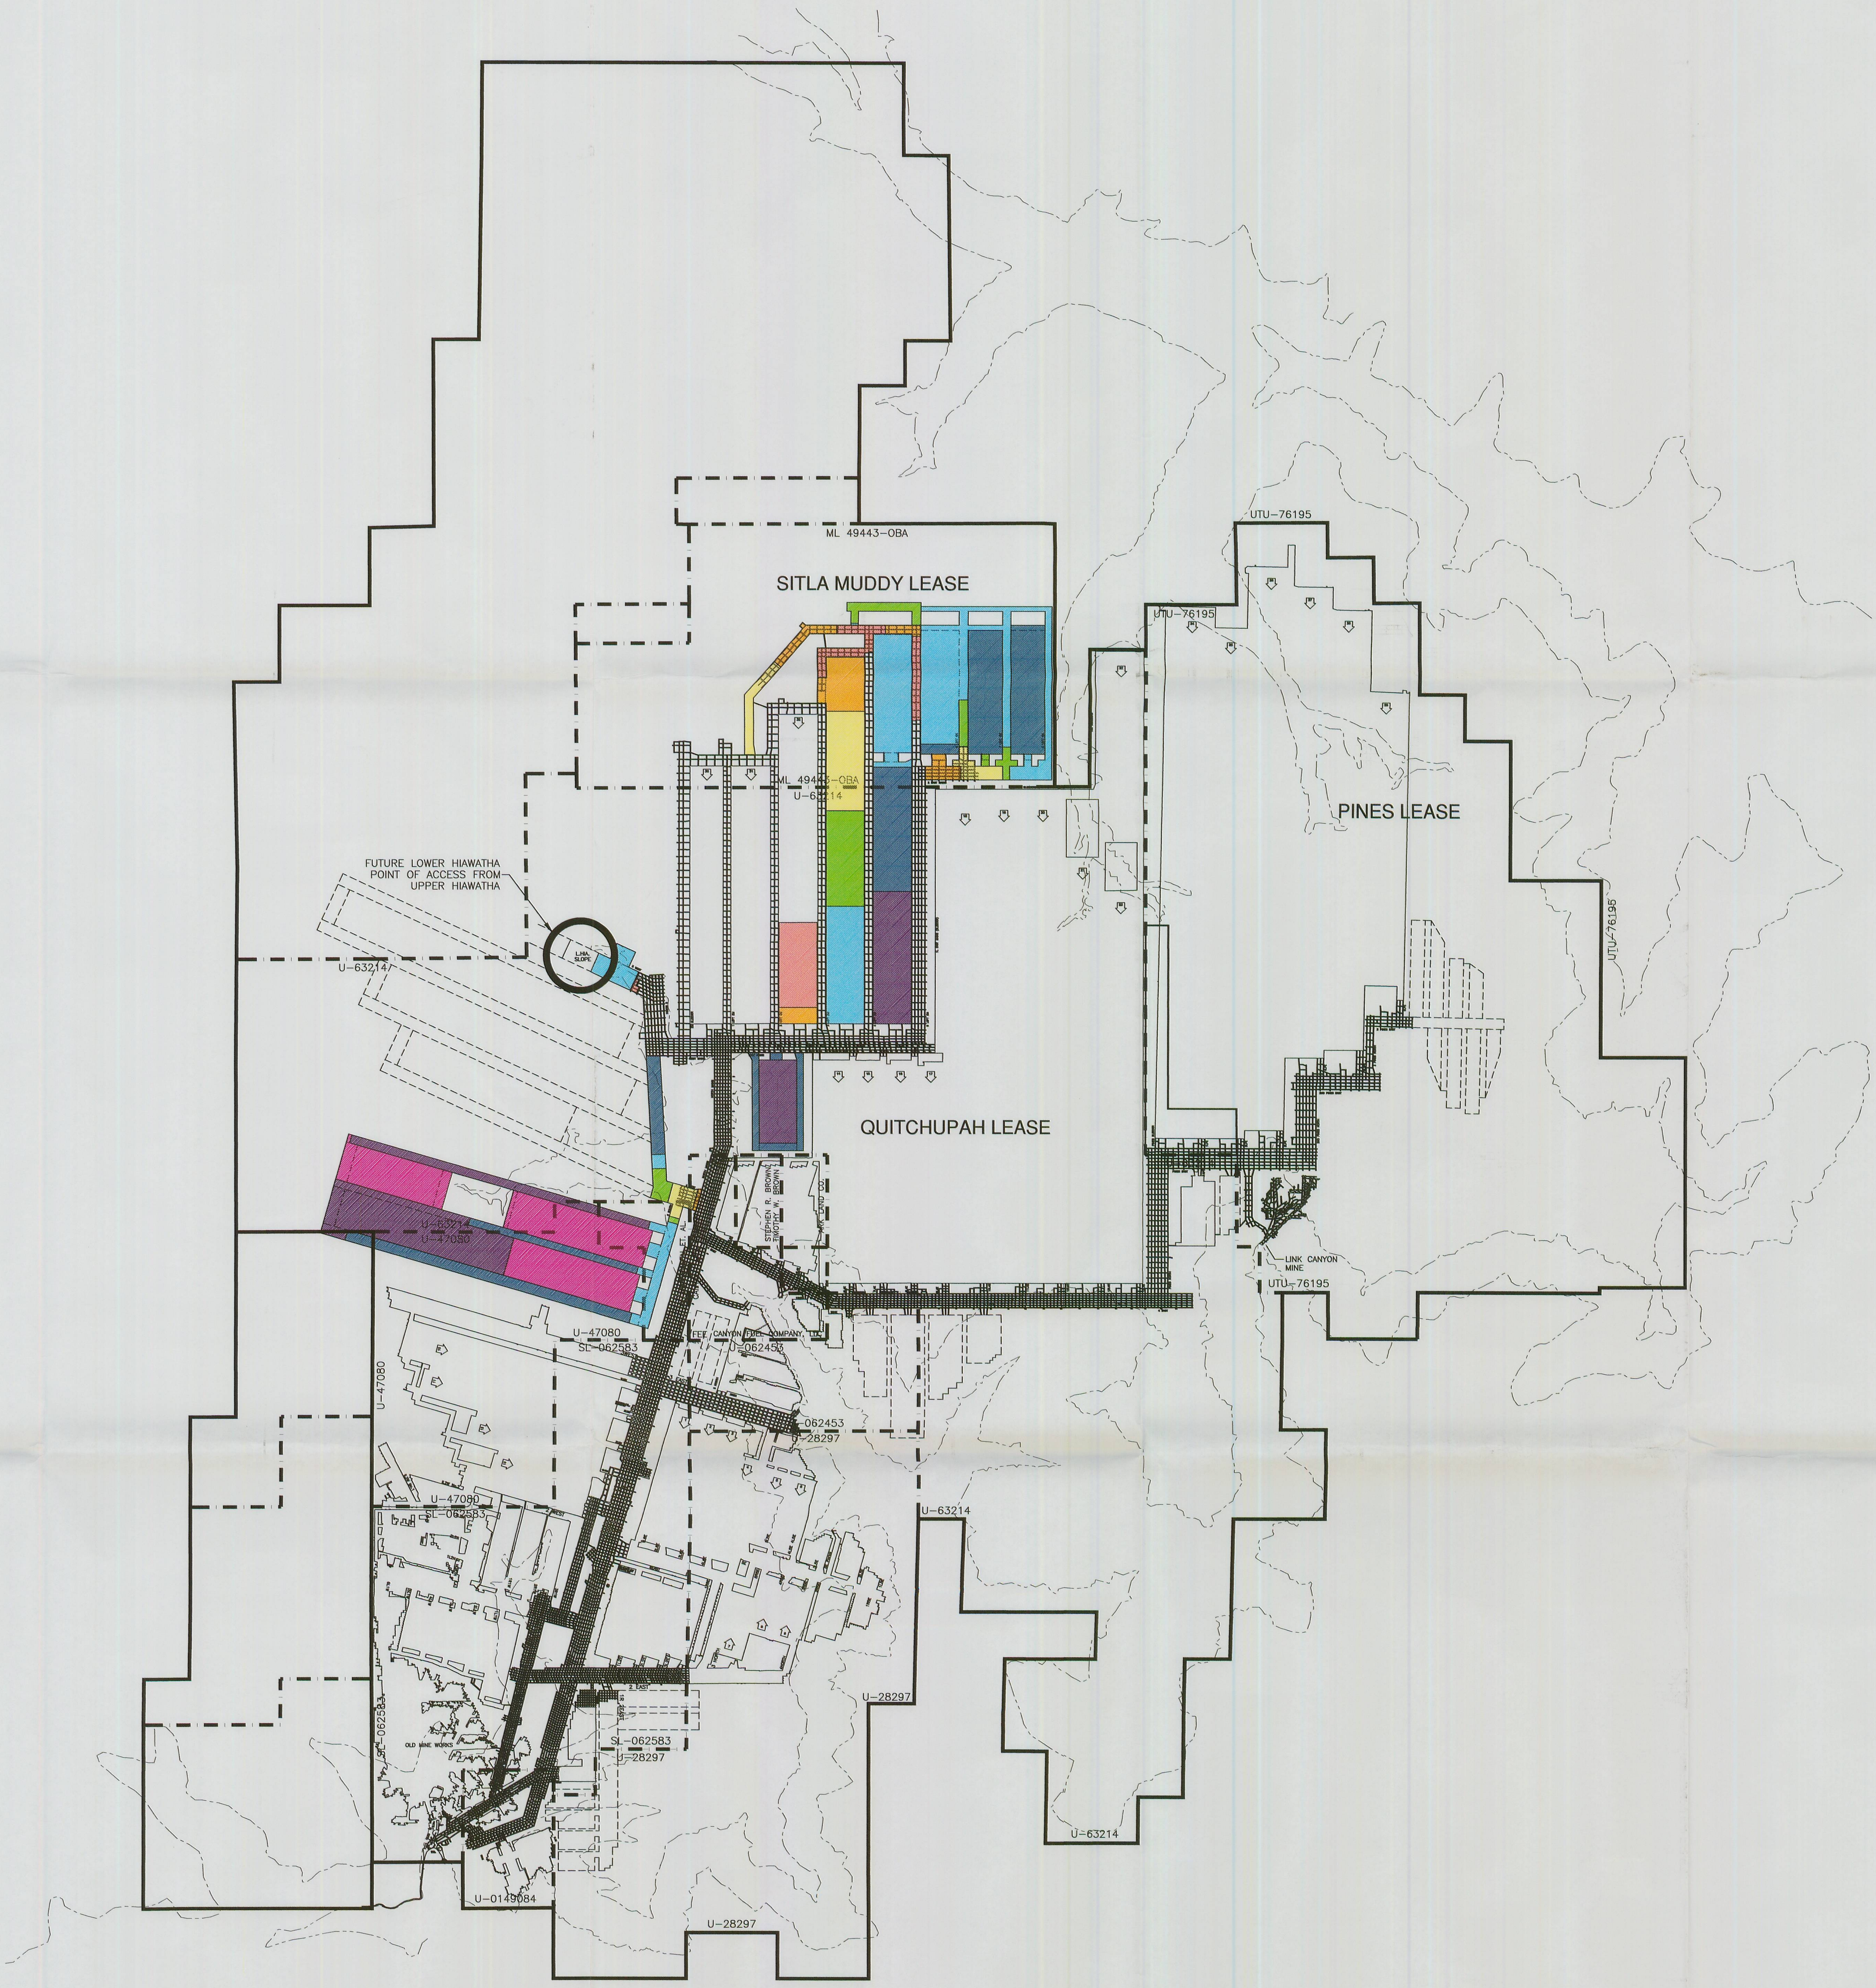

EXPLANATION

- SUFCO EXTERIOR LEASE BOUNDARY
- SUFCO INTERIOR LEASE BOUNDARY
- SITLA MUDDY TRACT BOUNDARY
- STREAM
- ESCARPEMENT
- OUTCROP

MINING LEGEND

- 1ST QUARTER 2009
- 2ND QUARTER 2009
- 3RD QUARTER 2009
- 4TH QUARTER 2009
- 2010
- 2011
- 2012
- 2013

NOTE:
GREENS HOLLOW PROJECTIONS AND WEST LEASE MODIFICATION PROJECTIONS ARE SUBJECT TO FUTURE PERMITTING OF THE GREENS HOLLOW TRACT AND WEST LEASE MODIFICATIONS.

2000 0 2000

REGISTERED PROFESSIONAL ENGINEER #334504-2202 JOHN B. BYARS 8-18-09 STATE OF UTAH

I CERTIFY THE ITEMS SHOWN ON THIS DRAWING ARE ACCURATE TO THE BEST OF MY KNOWLEDGE

File in:
☐ Confidential
☐ Shelf
☒ Expandable
Refer to Record No. 0049 Date 10072009
In C/041/0002 2009 Incoming
For additional information

RECEIVED
AUG 24 2009
DIV. OF OIL, GAS & MINING

REVISIONS OR UP-DATES		
NO.	DATE	BY
2	DEC. 10, 2001	MLD
3	JULY 28, 2003	MLD
4	JAN. 20, 2005	MLD
5	MAY 8, 2007	MLD
6	AUG. 13, 2009	MLD

DATE:	JULY 13, 1999
DESIGNED BY:	
DRAWN BY:	BDH
CHECKED BY:	MLD
SCALE:	1" = 2000'

FILENAME: H:\DRAWINGS\MRP\PLATES\PLATE 5-7v6.DWG

Canyon Fuel Company, LLC
SUFCO Mine

UPPER HIAWATHA MINE PLAN
5 YEAR PROJECTION

397 SOUTH 800 WEST
SALINA, UTAH 84654

DRAWING OR MAP NUMBER: PLATE 5-7v6