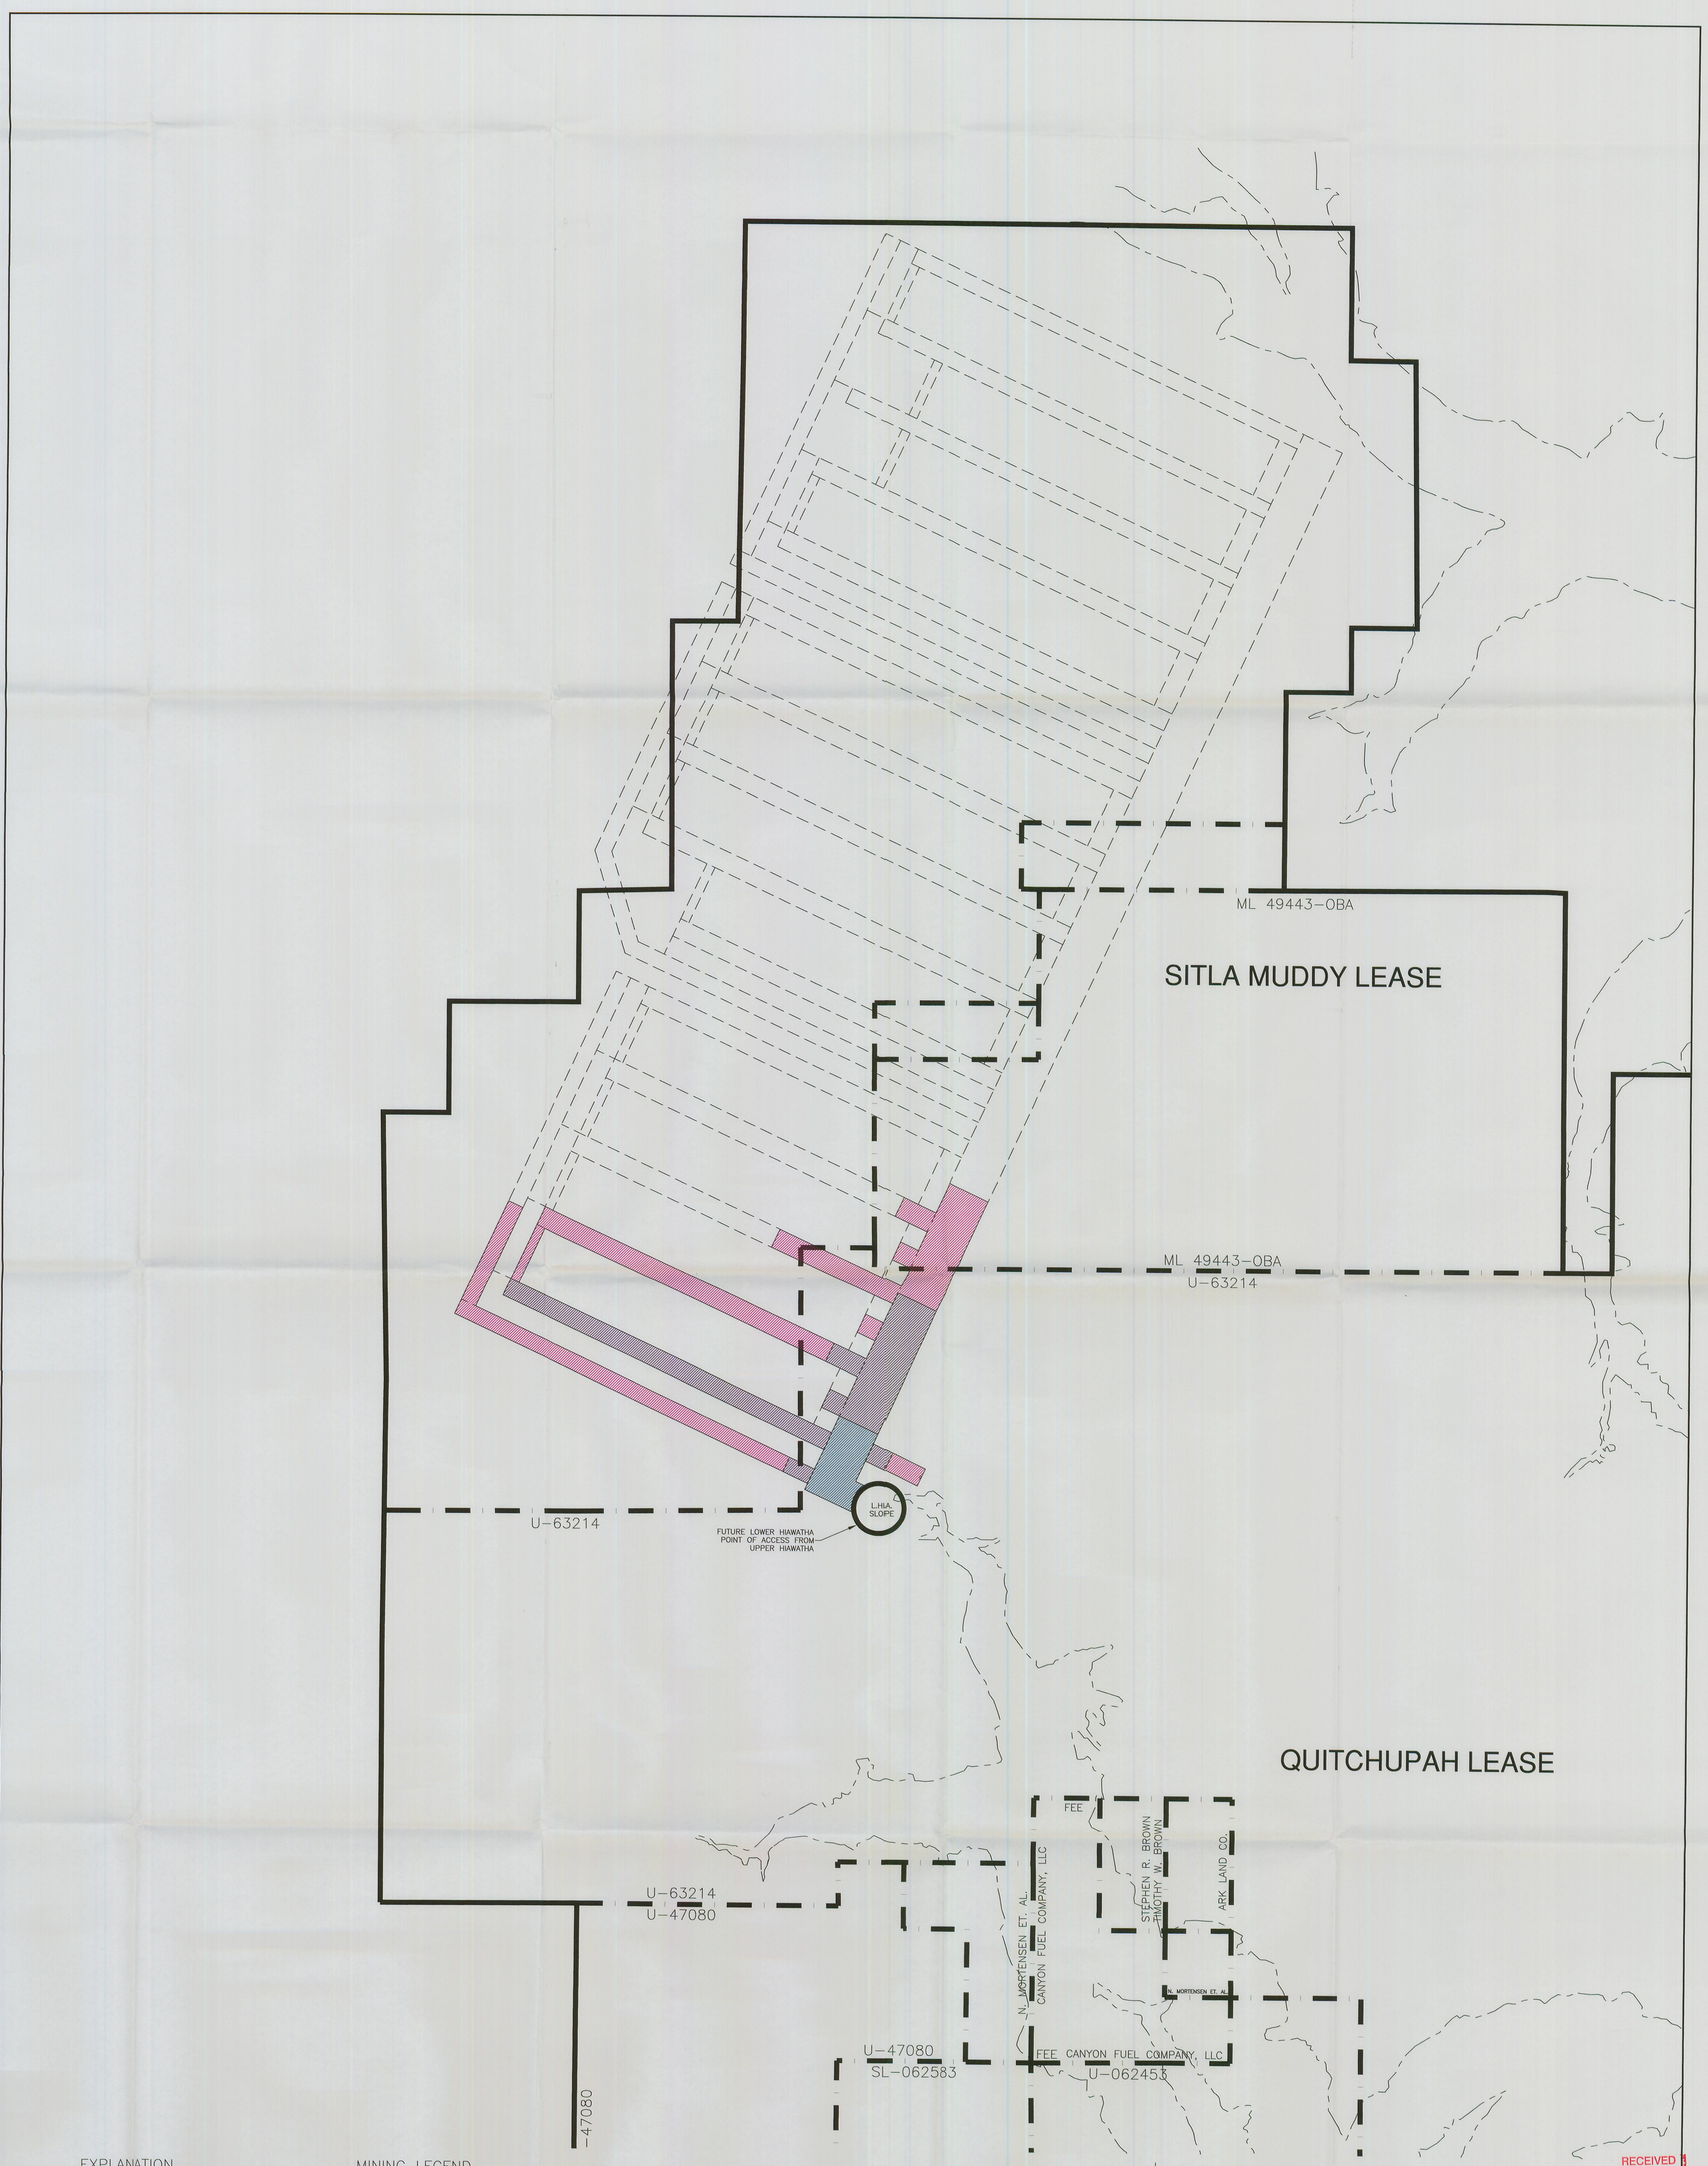

EXPLANATION

- U-63214 — SUFCO EXTERIOR LEASE BOUNDARY
- SUFCO INTERIOR LEASE BOUNDARY
- STREAM
- ESCARPEMENT
- OUTCROP

MINING LEGEND

1ST QUARTER 2009	2010
2ND QUARTER 2009	2011
3RD QUARTER 2009	2012
4TH QUARTER 2009	2013

NOTE:
GREENS HOLLOW PROJECTIONS AND WEST LEASE MODIFICATION PROJECTIONS ARE SUBJECT TO FUTURE PERMITTING OF THE GREENS HOLLOW TRACT AND WEST LEASE MODIFICATIONS.

REGISTERED PROFESSIONAL ENGINEER #384504-2202 JOHN D. BYARS STATE OF UTAH

I CERTIFY THE ITEMS SHOWN ON THIS DRAWING ARE ACCURATE TO THE BEST OF MY KNOWLEDGE

REVISIONS OR UP-DATES		
NO.	DATE	BY
1	MAY 8, 2007	MLD
2	AUG. 13, 2009	MLD

DATE:	NOV. 30, 1998
DESIGNED BY:	
DRAWN BY:	BDH
CHECKED BY:	MLD
SCALE:	1" = 1000'

FILENAME: H:\DRAWINGS\MRP\PLATES\PLATE 5-8v2.DWG

Canyon Fuel Company, LLC
SUFCO Mine

LOWER HIAWATHA MINE PLAN
5 YEAR PROJECTION

397 SOUTH 800 WEST
SALINA, UTAH 84654

DRAWING OR MAP NUMBER PLATE 5-8v2

RECEIVED
AUG 24 2009
DIV. OF OIL, GAS & MINING

File in:
Confidential
Shelf
Expandable
Refer to Record No. 0049 Date 10/7/2009
In C0410005.2009 Submittal