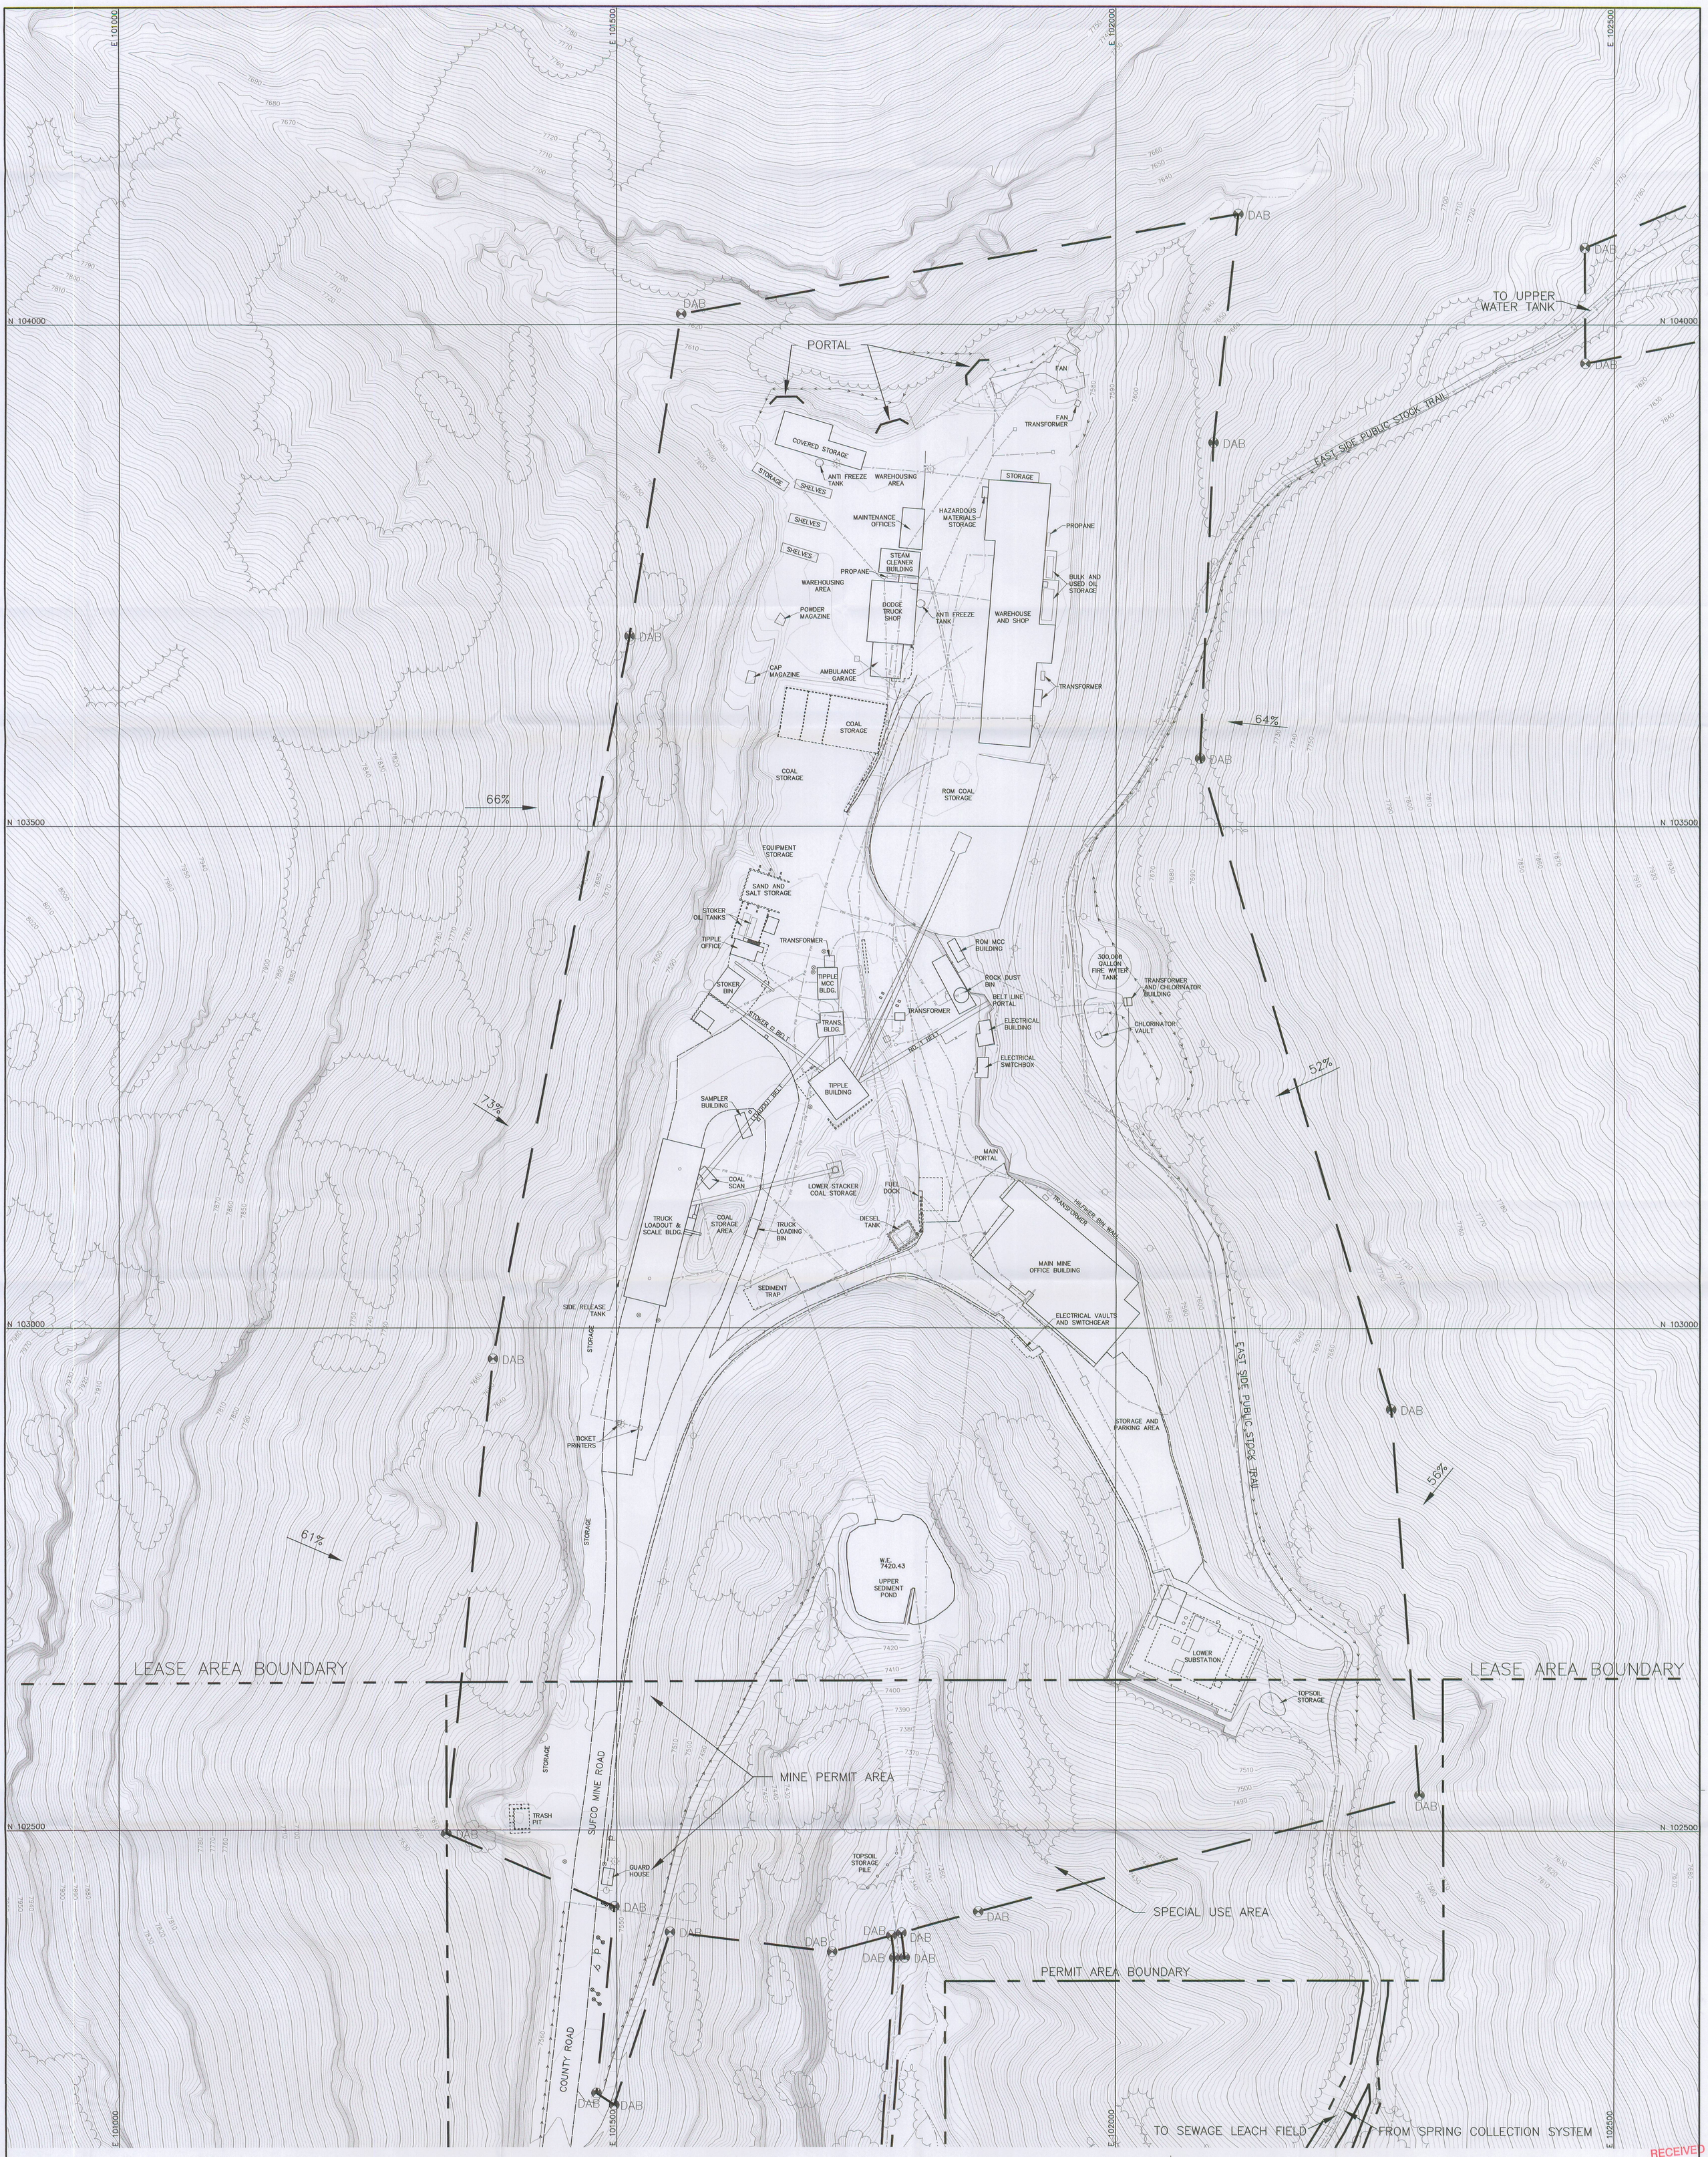

EXPLANATION

—FW—	FIRE WATER
—W—	WATER LINE
—S—	SEWER LINE
—P—	POWER LINE
—T—	TELEPHONE LINE
—D—	DRAINAGE CULVERT
	DRAINAGE DITCH
	SLOPE MEASUREMENT
	FIRE HYDRANT
	DISTURBED AREA BOUNDARY MARKER
	POWER POLE
	LIGHT POLE

NOTES:

1. SEE PLATE 5-2B FOR ADJACENT AREAS OUTSIDE THE BOUNDARY OF THIS MAP.
2. SEE PLATE 7-6 FOR DIVERSIONS.

REGISTERED PROFESSIONAL ENGINEER
#334504-2202
JOHN D. EVANS
STATE OF UTAH

I CERTIFY THE ITEMS SHOWN ON THIS DRAWING ARE ACCURATE TO THE BEST OF MY KNOWLEDGE

50 0 50

RECEIVED
JUL 19 2010
DIV OF OIL, GAS & MINING

REVISIONS

NO.	DATE	REQ. BY	DWG. BY	REMARKS
11	SEPT. 26, 2006	MLD	BDH	
12	MAY 9, 2007	MLD	KBB	
13	JULY 26, 2007	MLD	KBB	
14	AUG. 14, 2008	MLD	KBB	
15	JULY 24, 2009	MLD	KBB	
16	JUNE 3, 2010	FLR	KBB	ADDED MINE 2 PORTALS AND DRAINAGE

Canyon Fuel Company, LLC
SUFCO Mine
597 South SR 24 – Salina, UT 84654
(435) 286-4880 Phone
(435) 286-4499 Fax

DETAIL OF EAST SPRING CANYON SURFACE FACILITIES

SCALE:	DATE:	DRAWN BY:	ENGINEER:	SHEET NO.
1" = 50'	12/17/91	SWF	RBW	PLATE 5-2Av16
CHECKED BY: VSB	FILE NAME: H:\DRAWINGS\MRP\PLATES\PLATE 5-2Av15.dwg			