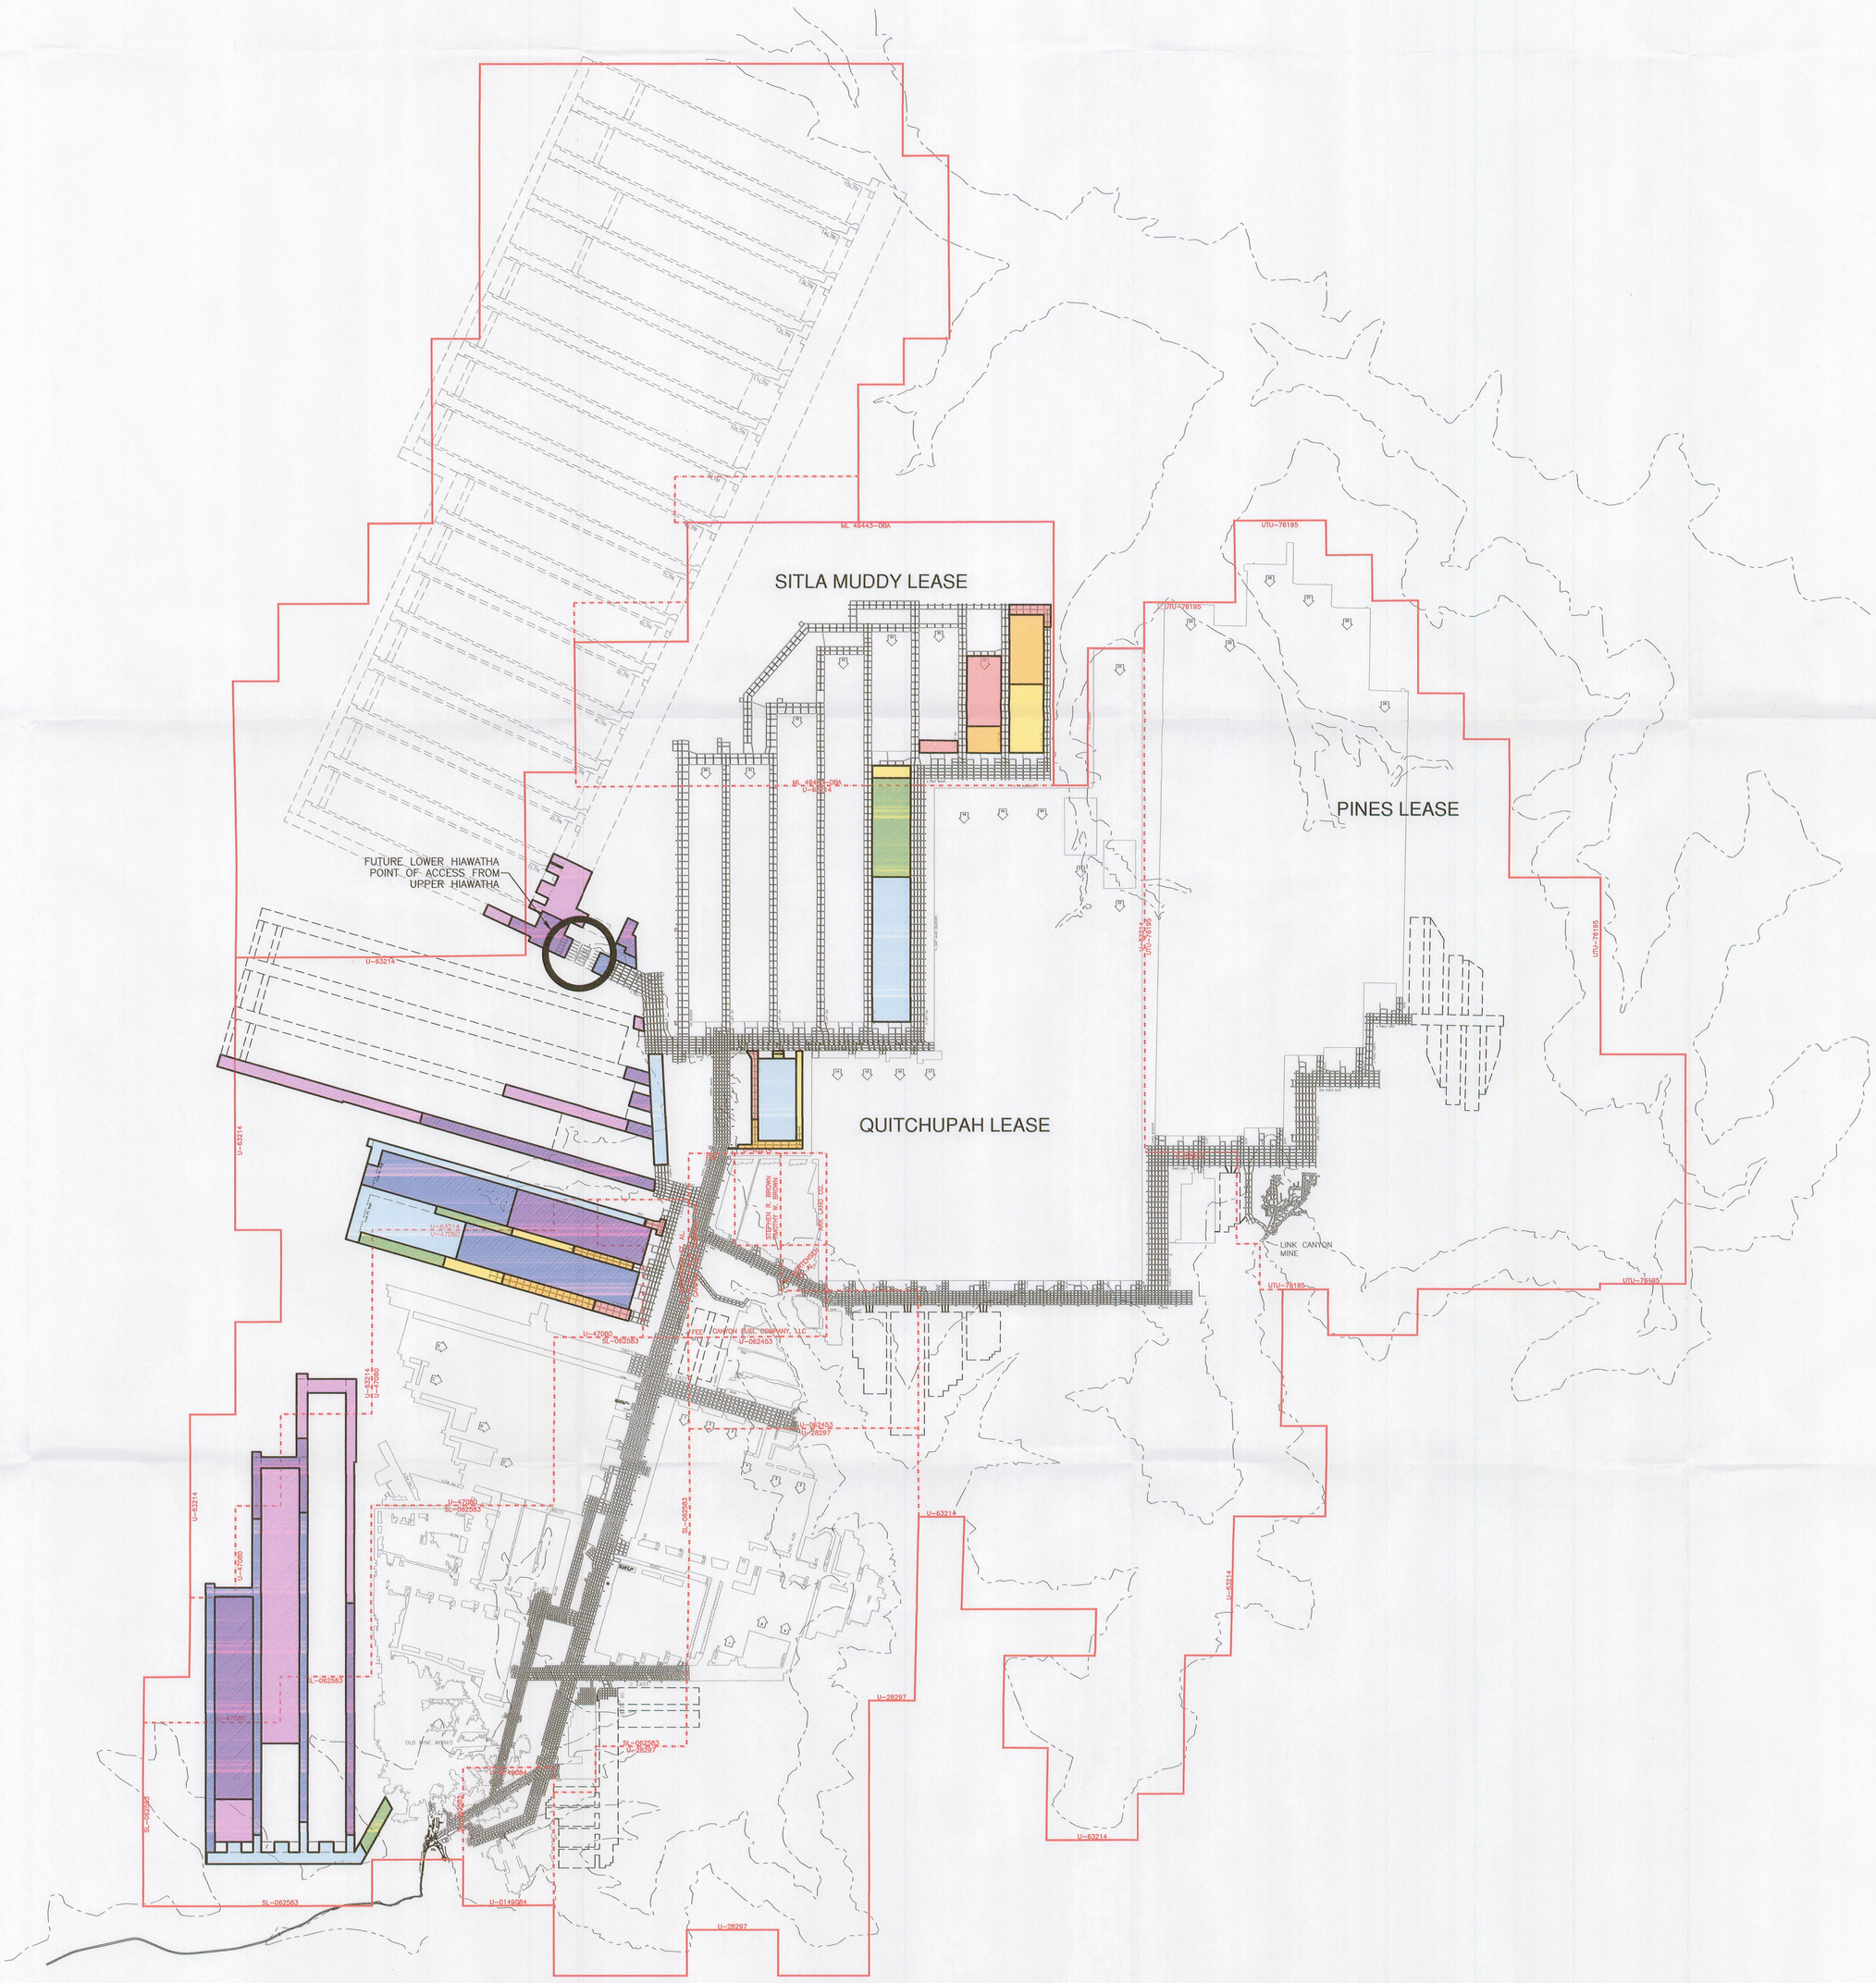

EXPLANATION

- SUFCO EXTERIOR LEASE BOUNDARY
- SUFCO INTERIOR LEASE BOUNDARY
- ESCARPEMENT
- OUTCROP

MINING LEGEND

1ST QUARTER 2011	2012
2ND QUARTER 2011	2013
3RD QUARTER 2011	2014
4TH QUARTER 2011	2015

NOTE:
GREENS HOLLOW PROJECTIONS ARE SUBJECT TO FUTURE PERMITTING OF THE GREENS HOLLOW TRACT.

REGISTERED PROFESSIONAL ENGINEER #334504-2202 JOHN D. BYARS STATE OF UTAH 7-11-11

I CERTIFY THE ITEMS SHOWN ON THIS DRAWING ARE ACCURATE TO THE BEST OF MY KNOWLEDGE

2000 0 2000

File in:
☐ Confidential
☐ Shelf
☒ Expandable
Date Folder 071811c0410002
Incoming

RECEIVED
JUL 18 2011
DIV. OF OIL, GAS & MINING

REVISIONS

NO.	DATE	REQ. BY	DWG. BY	REMARKS
2	12/10/01	MLD	BDH	
3	07/28/03	MLD	BDH	
4	01/20/05	MLD	BDH	
5	05/08/07	MLD	KBB	
6	08/13/09	MLD	KBB	
7	05/26/11	MLD	KBB	

Canyon Fuel Company, LLC
SUFCO Mine
597 South SR 24 – Salina, UT 84654
(435) 286-4880 Phone
(435) 286-4499 Fax

UPPER HIAWATHA MINE PLAN
5 YEAR PROJECTION

SCALE:	DATE:	DRAWN BY:	ENGINEER:	SHEET NO.
1" = 2000'	07/13/99	BDH		PLATE 5-7v7
CHECKED BY: MLD	FILE NAME: H:\DRAWINGS\MRP\PLATES\PLATE 5-7v7.dwg			