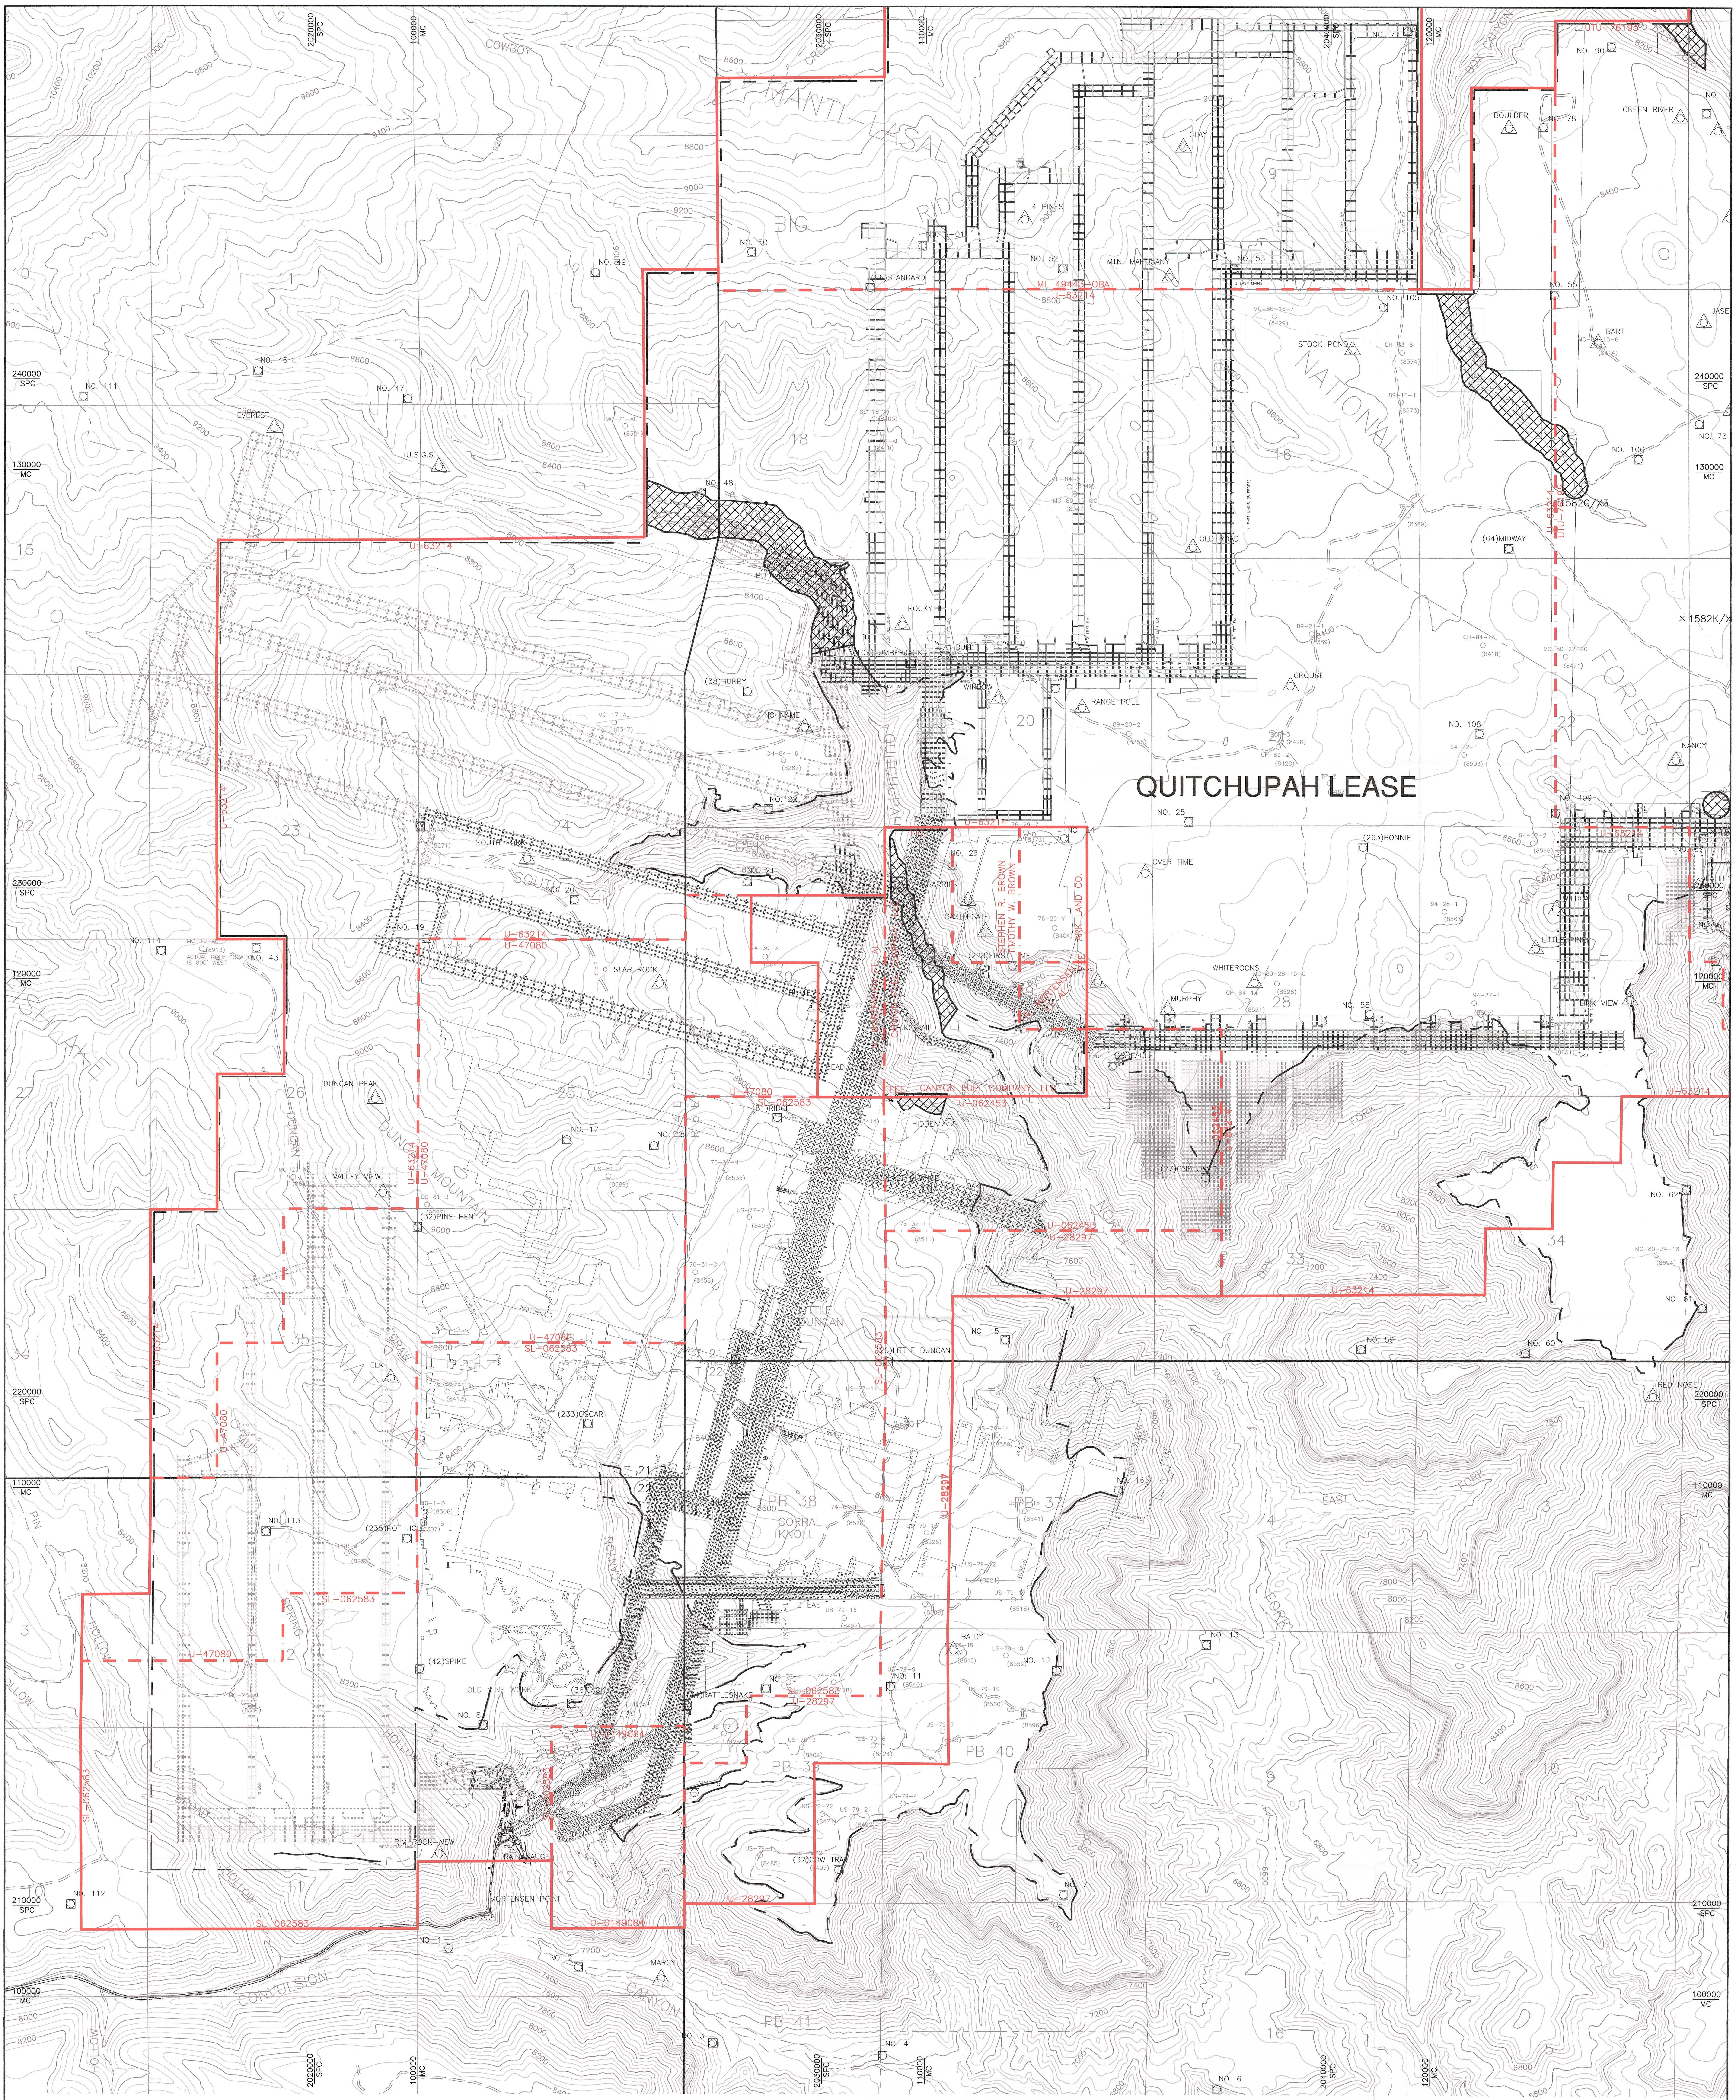

EXPLANATION

SUFCO EXTERIOR LEASE BOUNDARY
SUFCO INTERIOR LEASE BOUNDARY
100000 / MC — MINE COORDINATES
2020000 / SPC — STATE PLANE COORDINATES
CONTROL POINT
AERIAL TARGET
LIMIT OF POTENTIAL SUBSIDENCE
UNDERGROUND PERENNIAL STREAM AND PROTECTED CULTURAL SITE BUFFER CORRIDOR

REGISTERED PROFESSIONAL ENGINEER #334504-2202 JOHN D. BYARS 7-26-12 STATE OF UTAH

I CERTIFY THE ITEMS SHOWN ON THIS DRAWING ARE ACCURATE TO THE BEST OF MY KNOWLEDGE

1000 0 1000

N

RECEIVED AUG 06 2012 DIV. OF OIL, GAS & MINING

File in: ☐ Confidential ☒ Shelf ☐ Expandable
Date Folder 080612 C0410002 Incoming

REVISIONS				
NO.	DATE	REQ. BY	DWG. BY	REMARKS
5	12/10/01	MLD	BDH	
6	07/28/03	MLD	BDH	
7	01/20/05	MLD	BDH	
8	08/13/09	MLD	KBB	
9	06/11/10	MLD	KBB	
10	11/02/11	MLD	KBB	

Canyon Fuel Company, LLC
SUFCO Mine
597 South SR 24 – Salina, UT 84654
(435) 286-4880 Phone
(435) 286-4499 Fax

POTENTIAL SUBSIDENCE LIMITS
QUITCHUPAH TRACT

SCALE:	DATE:	DRAWN BY:	ENGINEER:	SHEET NO.
1" = 1000'	01/14/97	JMB		PLATE 5-10Av10
CHECKED BY: WKS	FILE NAME: H:\DRAWINGS\MRP\PLATES\PLATE5-10v9.dwg			