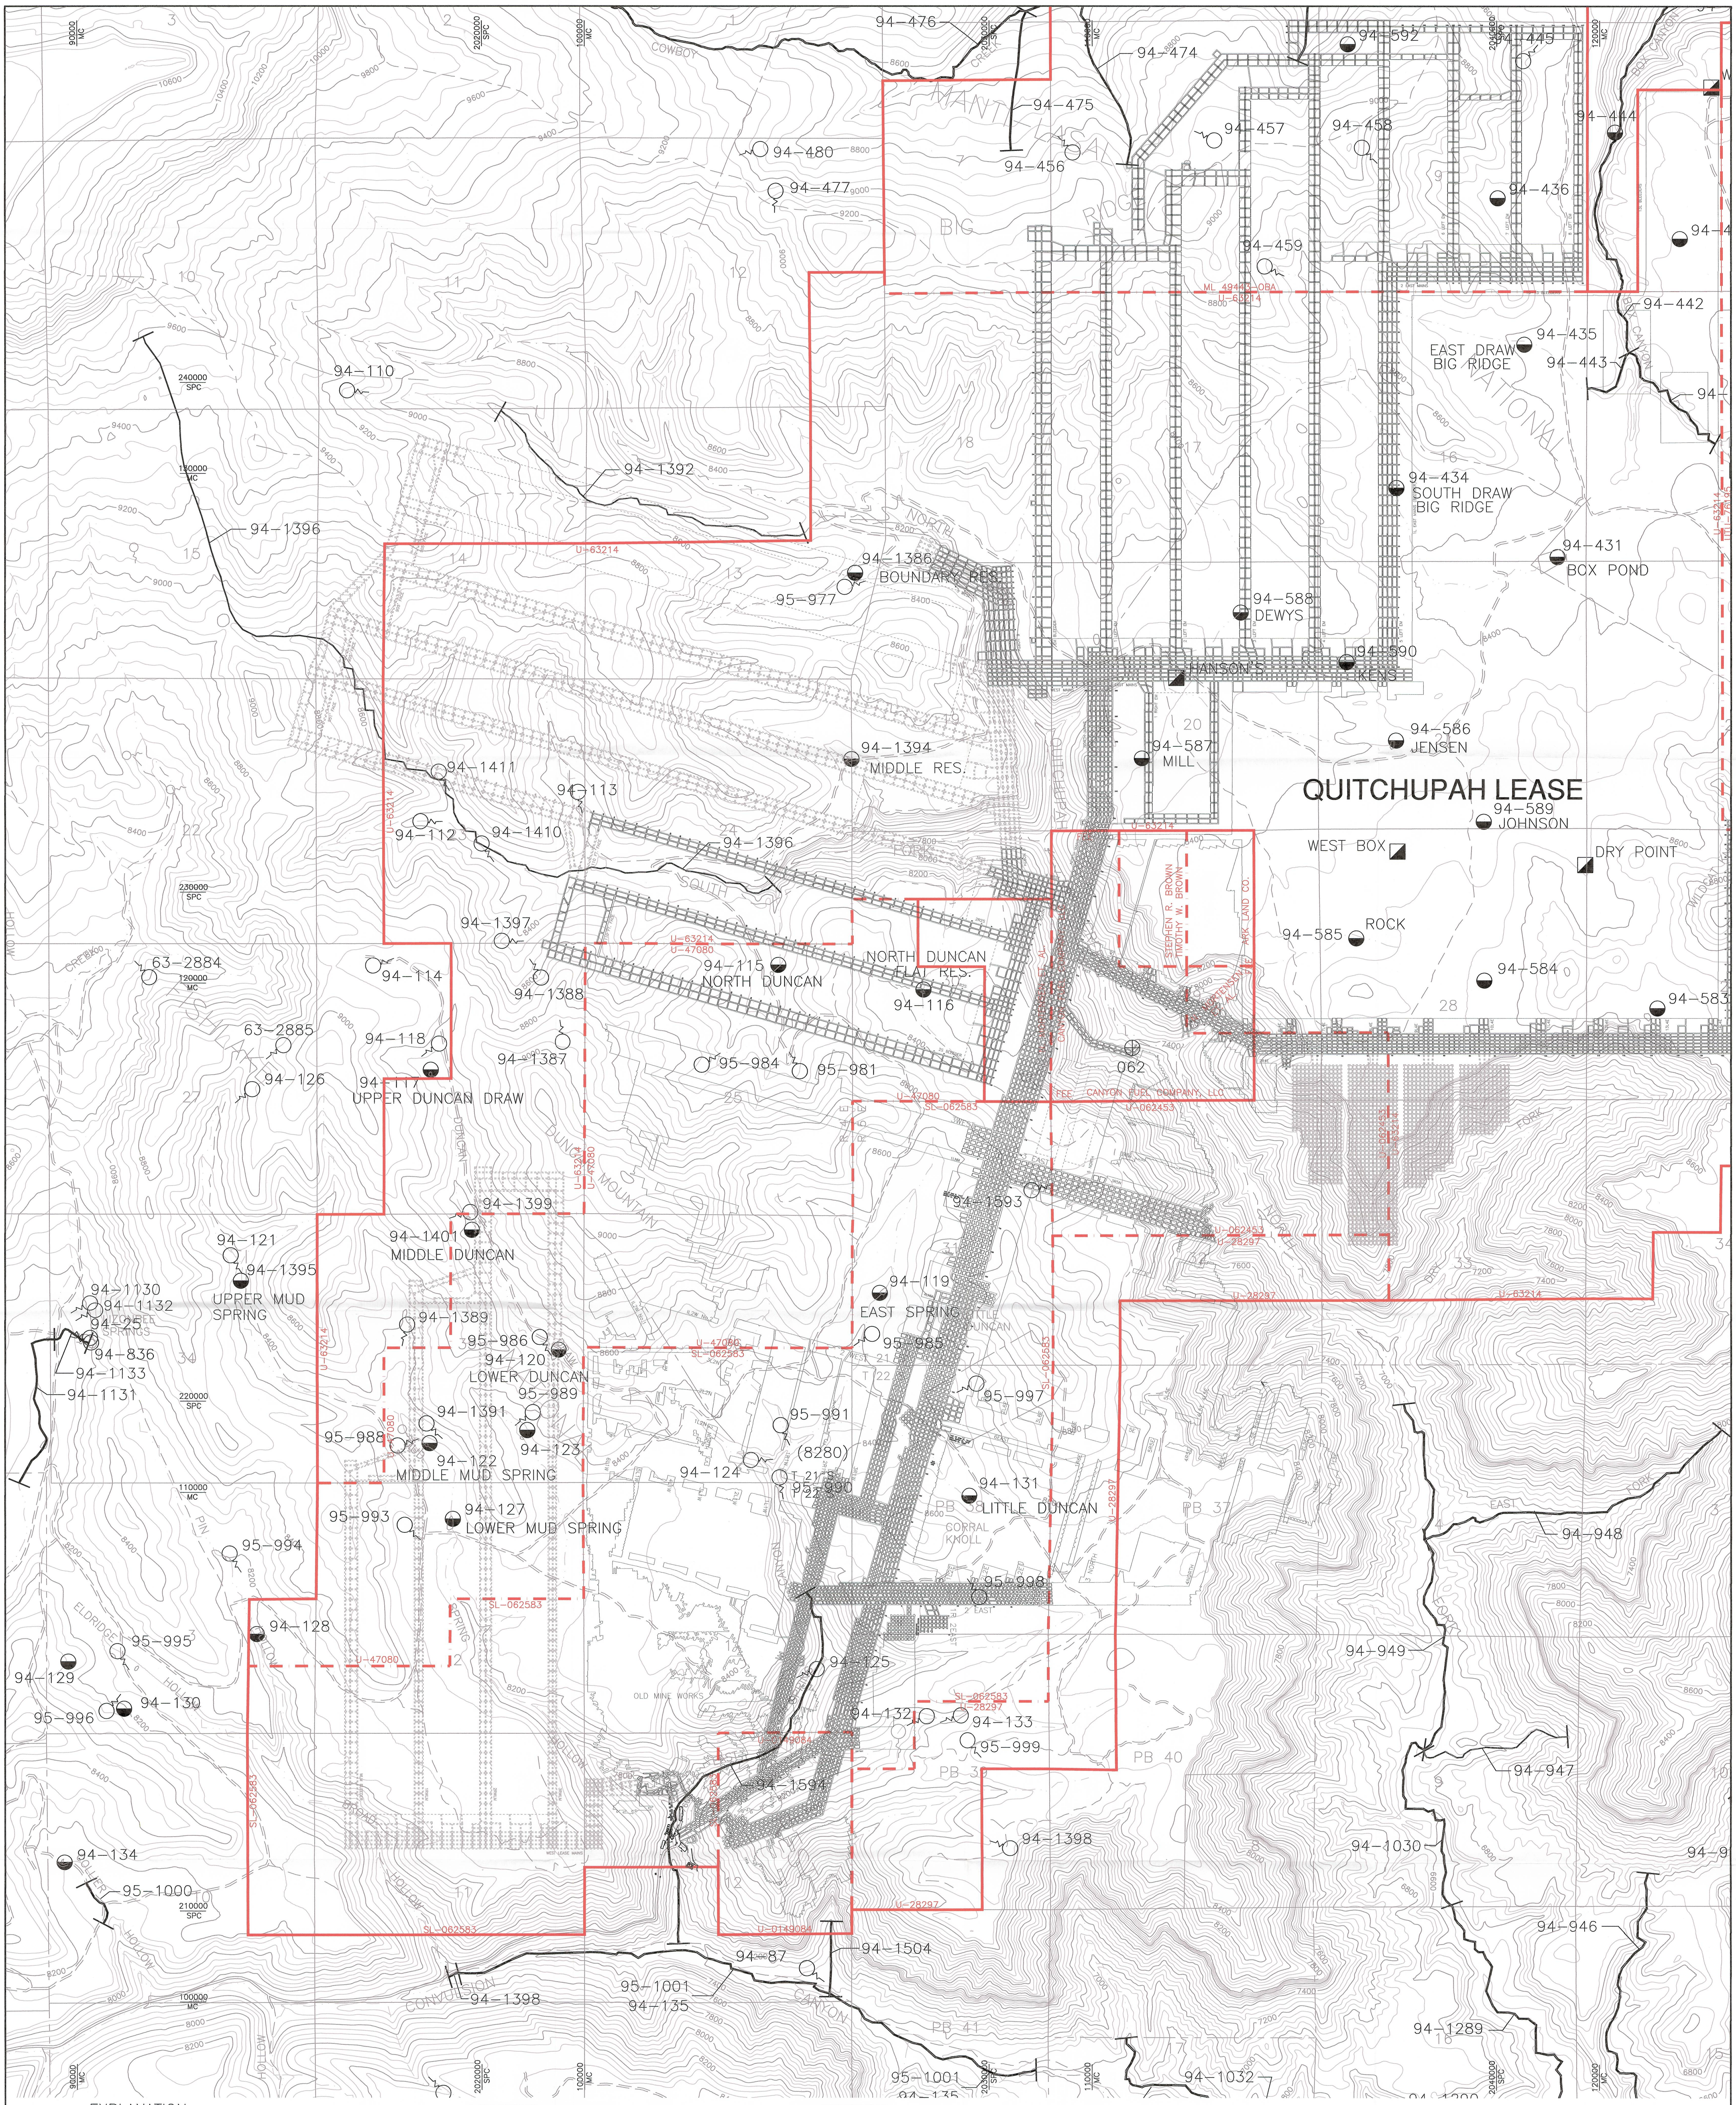

EXPLANATION

SUFCO EXTERIOR LEASE BOUNDARY

SUFCO INTERIOR LEASE BOUNDARY

100000/MC — MINE COORDINATES

2020000/SPC — STATE PLANE COORDINATES

WATER RIGHT SPRING

RUNOFF CATCHMENT POND W/ WATER RIGHT

RUNOFF CATCHMENT POND W/O WATER RIGHT

SURFACE WATER RIGHT

NOTES:

1. SEE APPENDIX 7-1 FOR DETAILED LISTING OF WATER RIGHTS

QUITCHUPAH TRACT

CATCHMENT PONDS WITH WATER RIGHTS NUMBER	NAME	CURRENT COMMON NAME USED BY USFS, CATTLEMEN AND OTHERS	OTHER HISTORICAL NAMES USED FOR CATCHMENT PONDS
94-115	NORTH DUNCAN RES.		
94-116	NORTH DUNCAN FLAT RES.		
94-117	UPPER DUNCAN DRAW RES.		
94-119	EAST SPRING RES.		
94-120	LOWER DUNCAN RES.		
94-122	MIDDLE MUD SPRING RES.		
94-123	SHORT HOLLOW RES.		
94-127	LOWER MUD SPRING RES.		
94-128	PIN HOLLOW RES.		
94-129	ELDRIDGE HOLLOW RES. #1		
94-130	ELDRIDGE HOLLOW RES. #2		
94-131	LITTLE DUNCAN RES.		
94-134	COLLIER RES.		
94-137	JOLLY MILL POINT RES.		
94-430	UNNAMED RES.	LINK CANYON #1	
94-431	UNNAMED RES.	BOX POND	TRIANGLE, THREE CORNER
94-434	UNNAMED RES.	SOUTH DRAW BIG RIDGE	
94-435	UNNAMED RES.	EAST DRAW BIG RIDGE	
94-436	UNNAMED RES.		
94-439	UNNAMED RES.		

QUITCHUPAH TRACT

CATCHMENT PONDS WITH WATER RIGHTS NUMBER	NAME	CURRENT COMMON NAME USED BY USFS, CATTLEMEN AND OTHERS	OTHER HISTORICAL NAMES USED FOR CATCHMENT PONDS
94-444	UNNAMED RES.		
94-583	DRY POINT RES.		
94-584	SEEPS RES.	SEEPS POND	
94-585	WHITE KNOLL RES.	ROCK POND	
94-586	BOX CANYON RES.	JENSEN	
94-587	MILL RES.	MILL POND	
94-588	DWEYS RES.	DEWYS POND	
94-589	SAGE CREEK RES.	JOHNSON POND	JENSEN, SAGE GROUSE POND
94-590	KENS RES.		
94-592	BIG RIDGE RES.		
94-730	QUITCHUMPAH RES. #1	QUITCHUPAH RES. #1	
94-1386	BOUNDARY RES.		
94-1394	MIDDLE RES.		
94-1395	UPPER MUD SPRINGS RES.		
94-1401	MIDDLE DUNCAN RES.		
94-1580	JOLLY MILL GUZZLER RES.		
OTHER CATCHMENT PONDS WITHOUT WATER RIGHTS			
		WEST BOX	
		DRY POINT	
		HANSON'S POND	JOHNSON, HANS

RECEIVED
OCT 17 2012
DIV. OF OIL, GAS & MINING

1000 0 1000

REGISTERED PROFESSIONAL ENGINEER #334504-2202 JOHN D. BYARS STATE OF UTAH

I CERTIFY THE ITEMS SHOWN ON THIS DRAWING ARE ACCURATE TO THE BEST OF MY KNOWLEDGE

REVISIONS				
NO.	DATE	REQ. BY	DWG. BY	REMARKS
1	11/23/98	MLD	JMB	
2	02/10/99	MLD	BDH	
3	03/01/00	MLD	BDH	
4	01/20/05	MLD	BDH	
5	06/11/10	MLD	KBB	
6	07/26/12	MLD	KBB	

Canyon Fuel Company, LLC
SUFCO Mine
597 South SR 24 – Salina, UT 84654
(435) 286-4880 Phone
(435) 286-4499 Fax

SURFACE AND GROUNDWATER RIGHTS–QUITCHUPAH TRACT

SCALE:	DATE:	DRAWN BY:	ENGINEER:	SHEET NO.
1" = 1000'	07/16/98	JMB		PLATE 7-2Av6
CHECKED BY: WKS	FILE NAME: H:\DRAWINGS\MRP\PLATES\PLATE7-2v6			