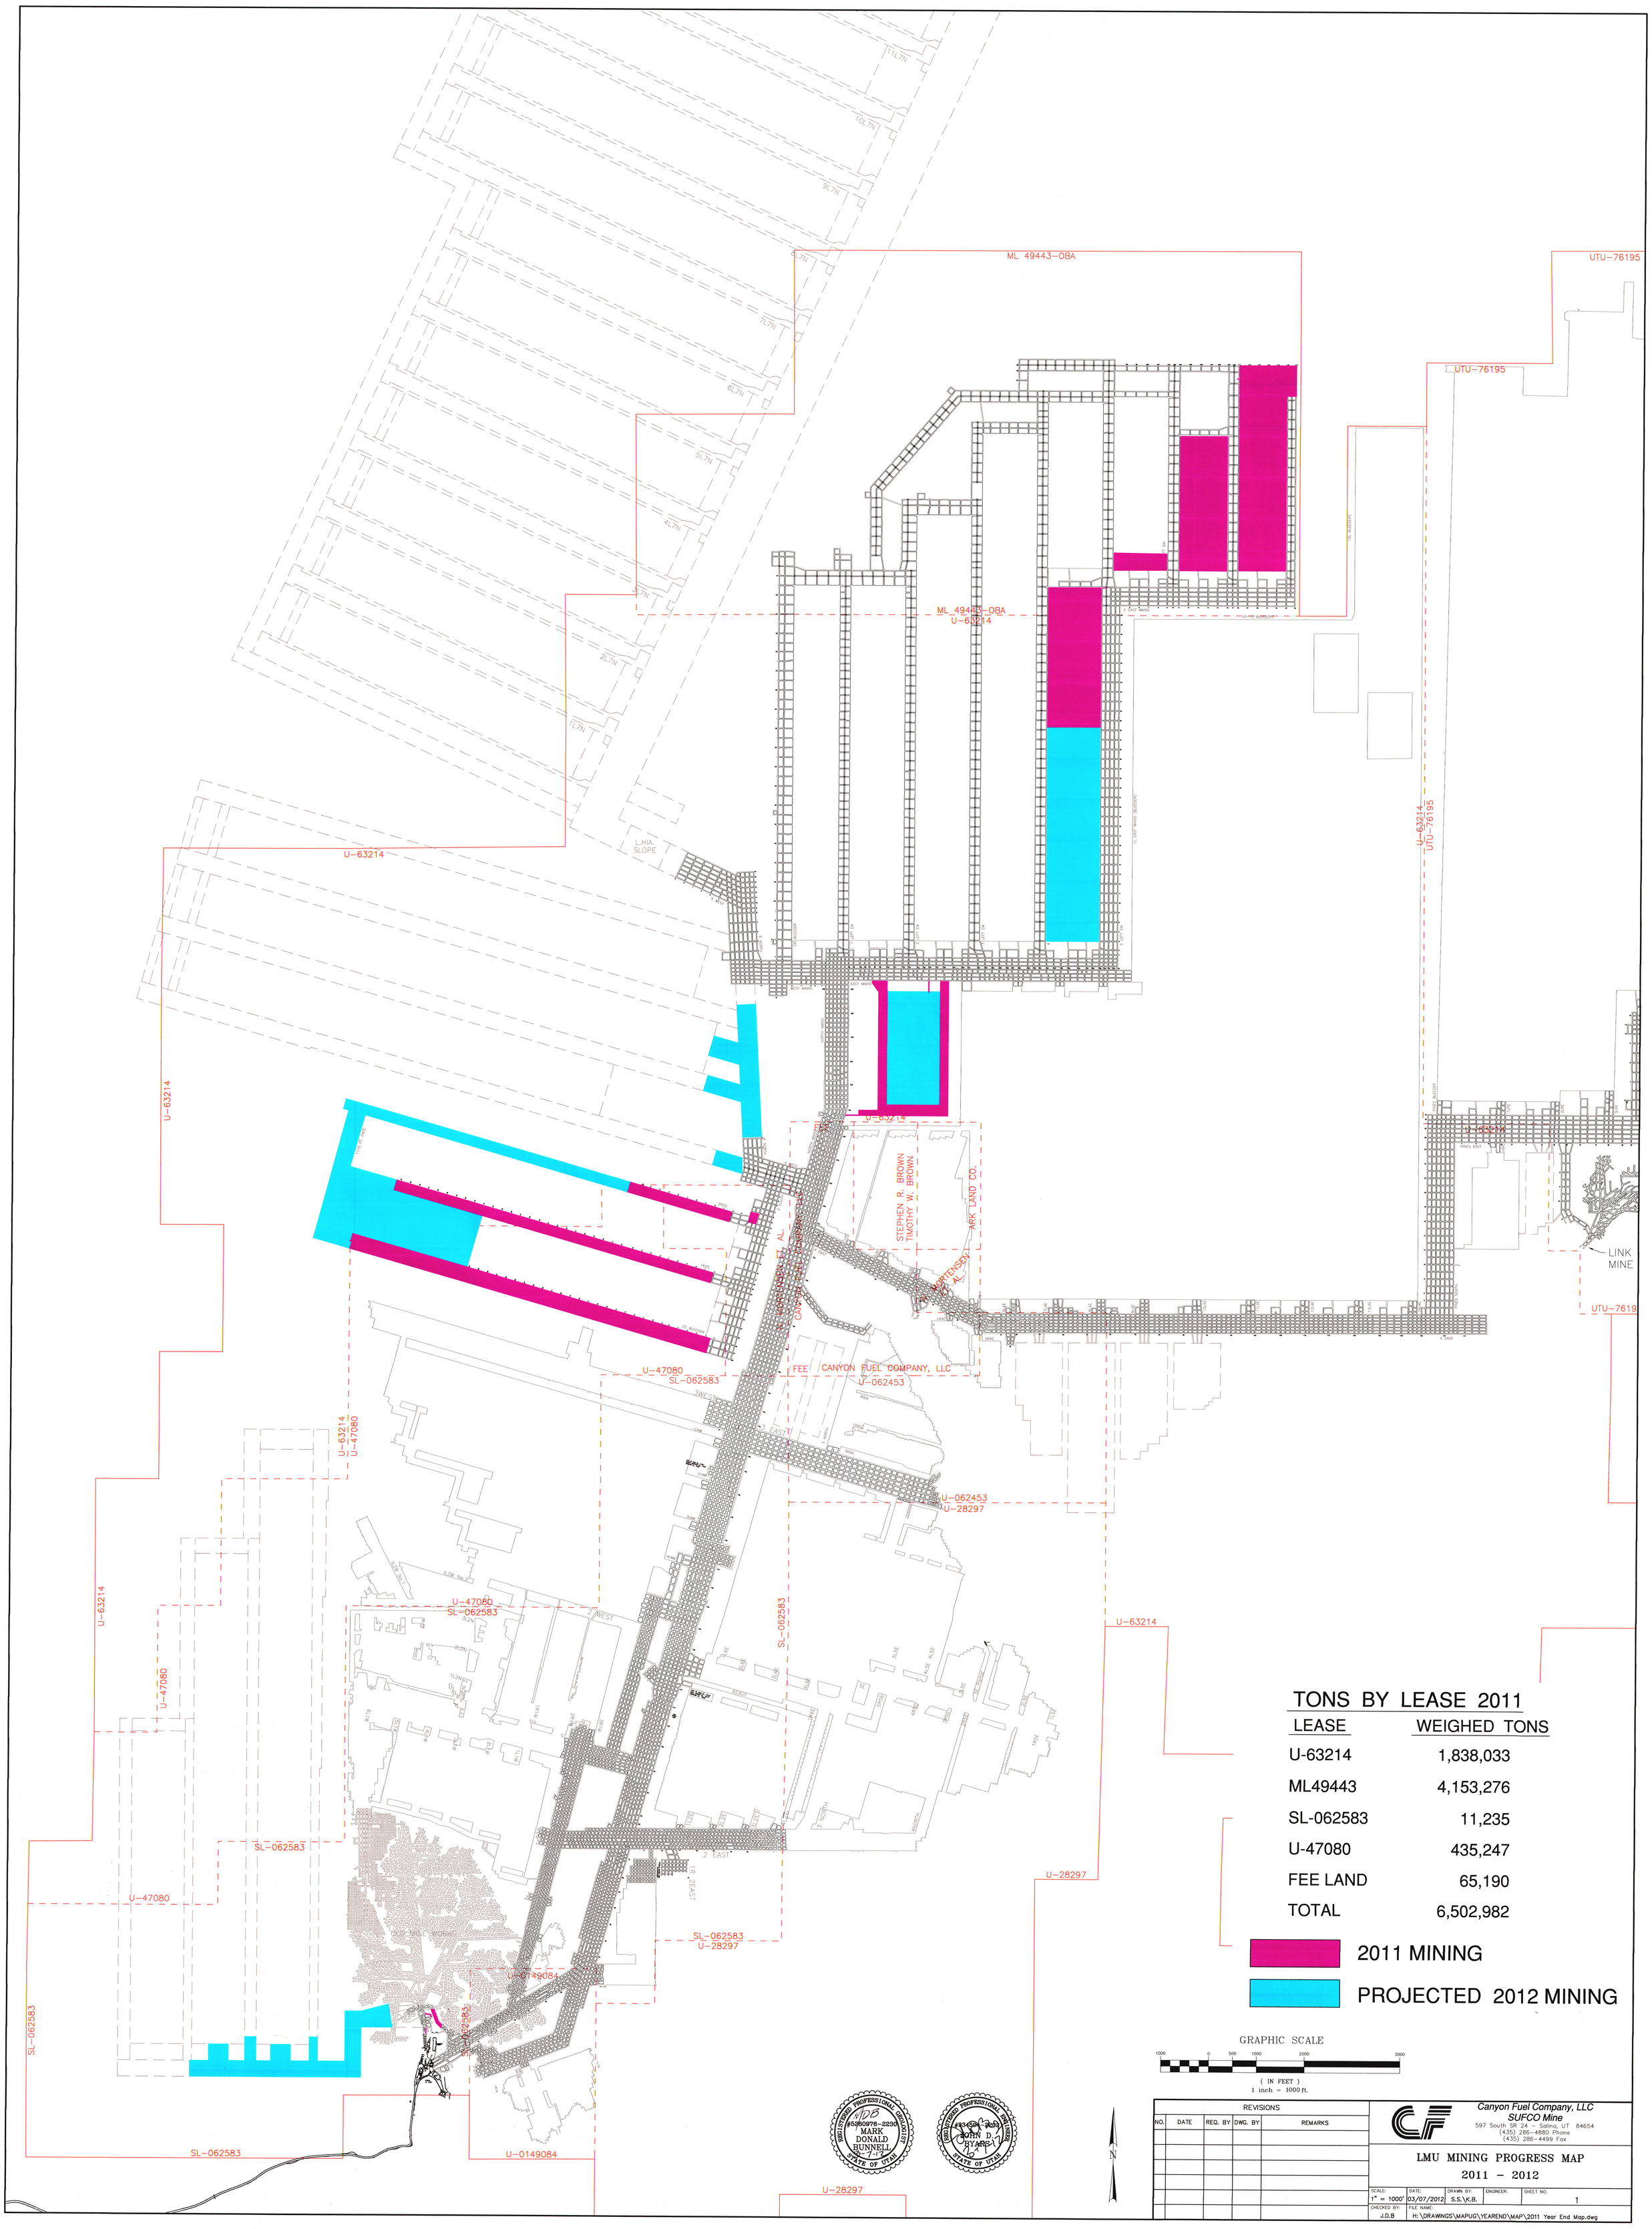
ML 49443-OBA
UTU-76195
U-63214
SL-062583
U-47080
U-0149084
U-062453
U-28297
FEE CANYON FUEL COMPANY, LLC
STEPHEN R. BROWN
TIMOTHY W. BROWN
ARK LAND CO.
LINK MINE
L.HIA. SLOPE
TONS BY LEASE 2011
LEASE | WEIGHED TONS
U-63214 | 1,838,033
ML49443 | 4,153,276
SL-062583 | 11,235
U-47080 | 435,247
FEE LAND | 65,190
TOTAL | 6,502,982
2011 MINING
PROJECTED 2012 MINING
GRAPHIC SCALE
(IN FEET)
1 inch = 1000 ft.
REVISIONS
NO. | DATE | REQ. BY | DWG. BY | REMARKS
Canyon Fuel Company, LLC
SUFCO Mine
597 South SR 24 - Salina, UT 84654
(435) 286-4880 Phone
(435) 286-4499 Fax
LMU MINING PROGRESS MAP
2011 - 2012
SCALE: 1" = 1000'
DATE: 03/07/2012
DRAWN BY: S.S.\K.B.
ENGINEER:
SHEET NO. 1
CHECKED BY: J.D.B
FILE NAME: H:\DRAWINGS\MAPUG\YEAREND\MAP\2011 Year End Map.dwg
REGISTERED PROFESSIONAL GEOLOGIST #5260976-2230 MARK DONALD BUNNELL STATE OF UTAH
REGISTERED PROFESSIONAL ENGINEER #3458-2202 JOHN D. BYARS STATE OF UTAH